


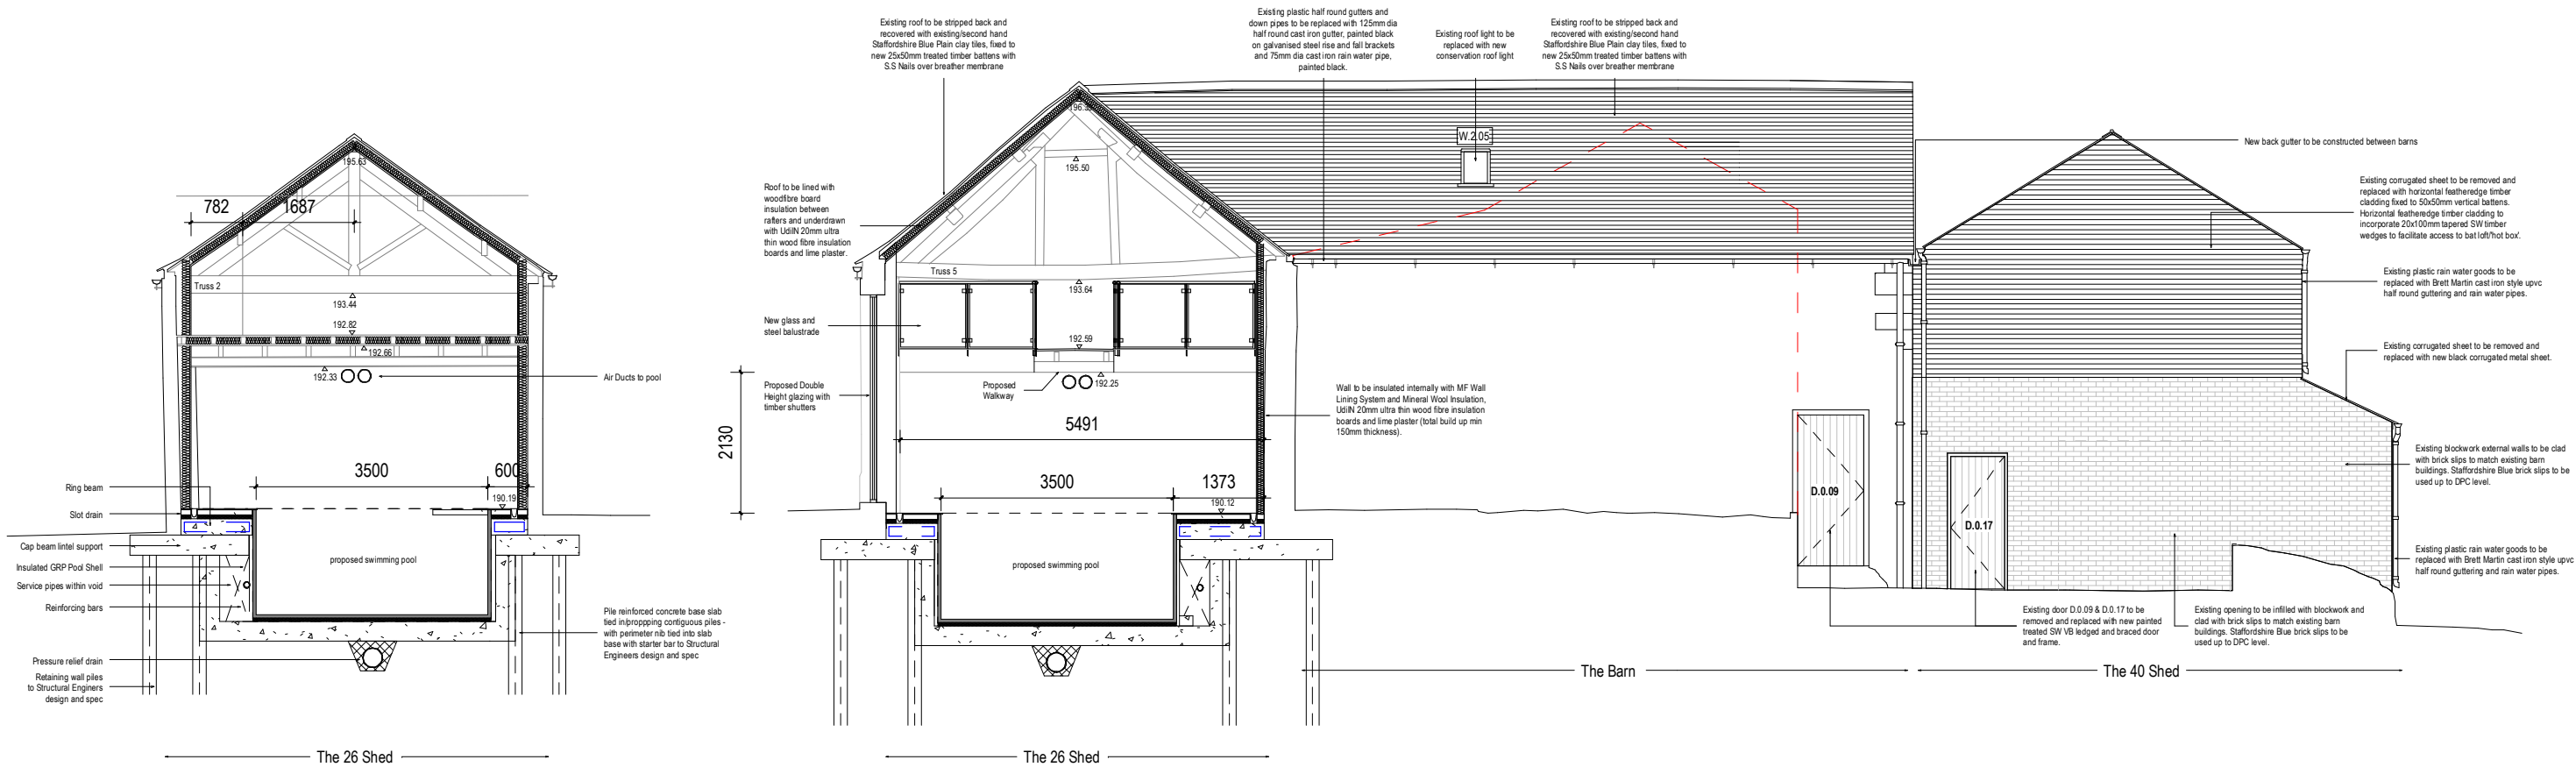

26 Shed Section B-B as proposed
1 : 100

26 Shed, The Barn and 40 Shed Section C - C as proposed
1 : 100



A	15/03/23	SJ	Amendments following conservation & planning officer feedback
Rev	Date	Drawn	Description

ctd
architects

Clerk Bank House
Clerk Bank
LEEK
Staffordshire
ST13 5HE

t : 01538 373477
f : 01538 386503

e : info@ctdarchitects.co.uk
w : www.ctdarchitects.co.uk

ctd architects © 2021

- This drawing is copyright.
- All dimensions to be checked on site before proceeding.
- Contractor must notify the architect of any discrepancies before proceeding.
- Contractor to check/adjust dimensions of new work to suit existing conditions. Do not assume existing structure or details are plumb, square or level.
- All drawings to be read in conjunction with all other consultants drawings and specs.

Client

S & M Myatt

Project
Gratton Hall Farm
Gratton Lane, Endon, Staffordshire

Title
26 Shed, The Barn and 40 Shed
Sections B-B and C-C 'as proposed'

Scale 1 : 100 | Size A3 | Drawn AM | Chk'd CH | Date 05/11/21

Status
PLANNING

Job No.

2104

Drawing No

AL130

Rev.

A