
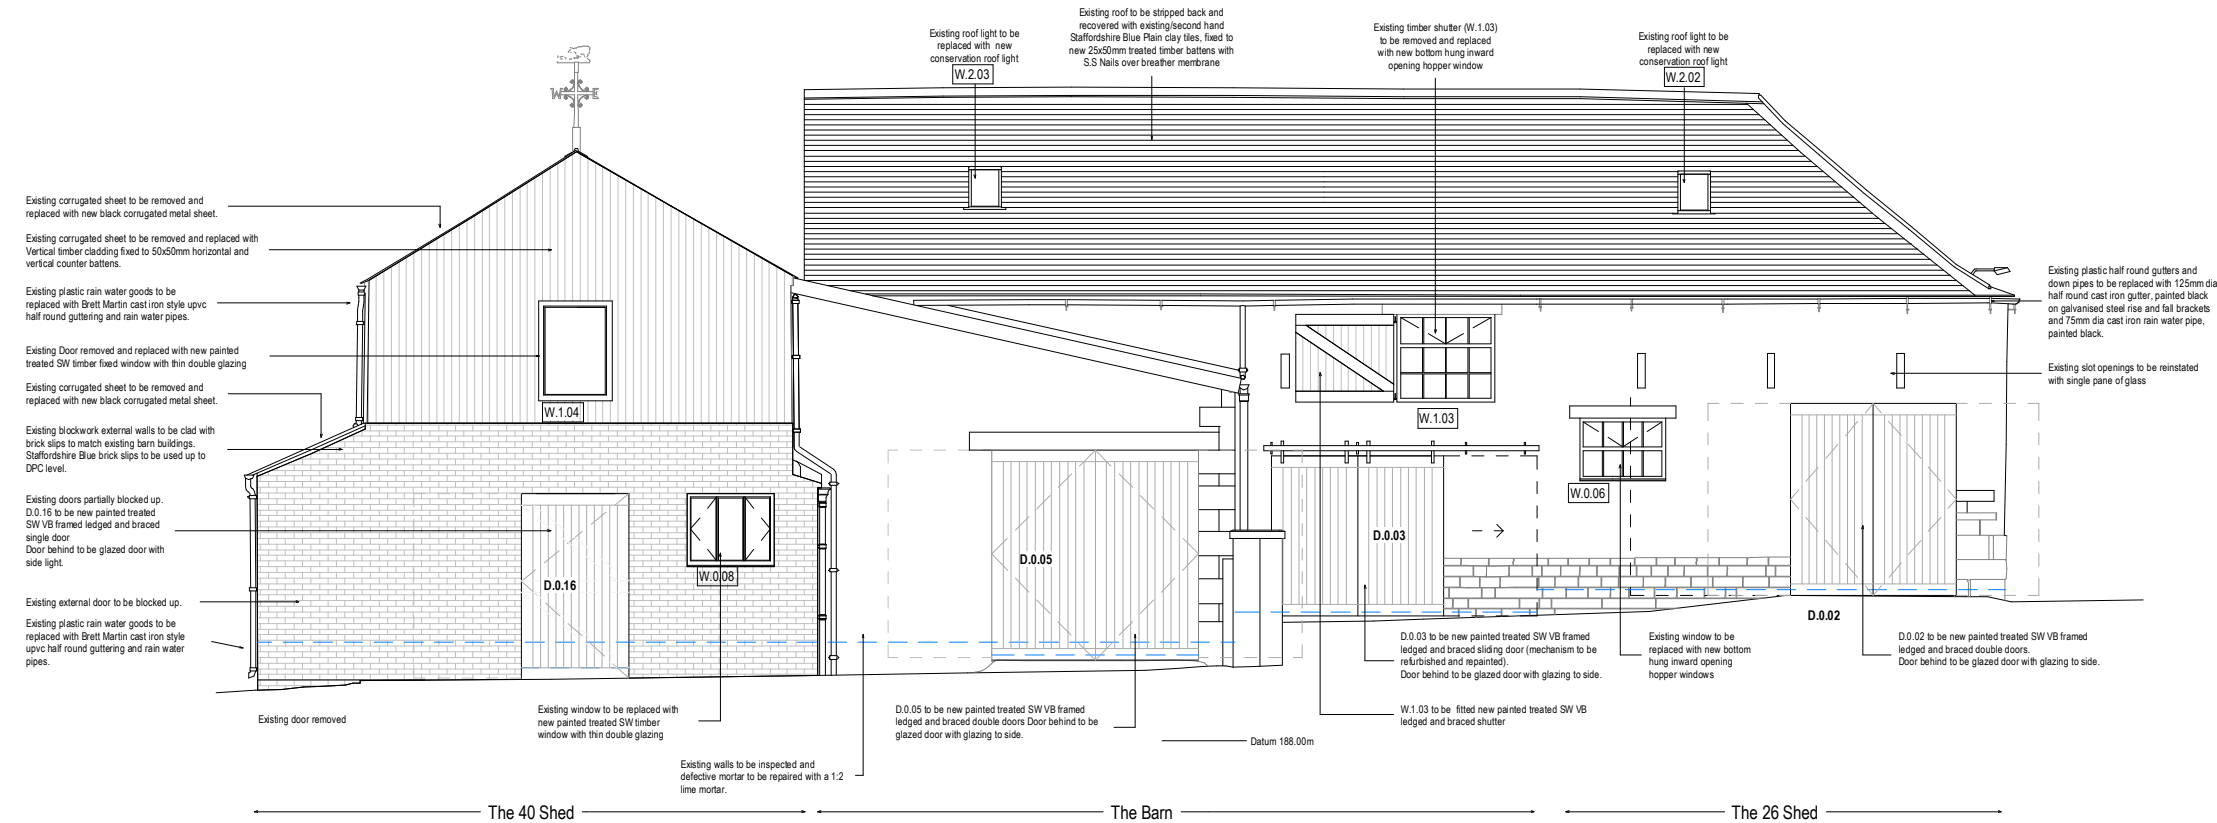


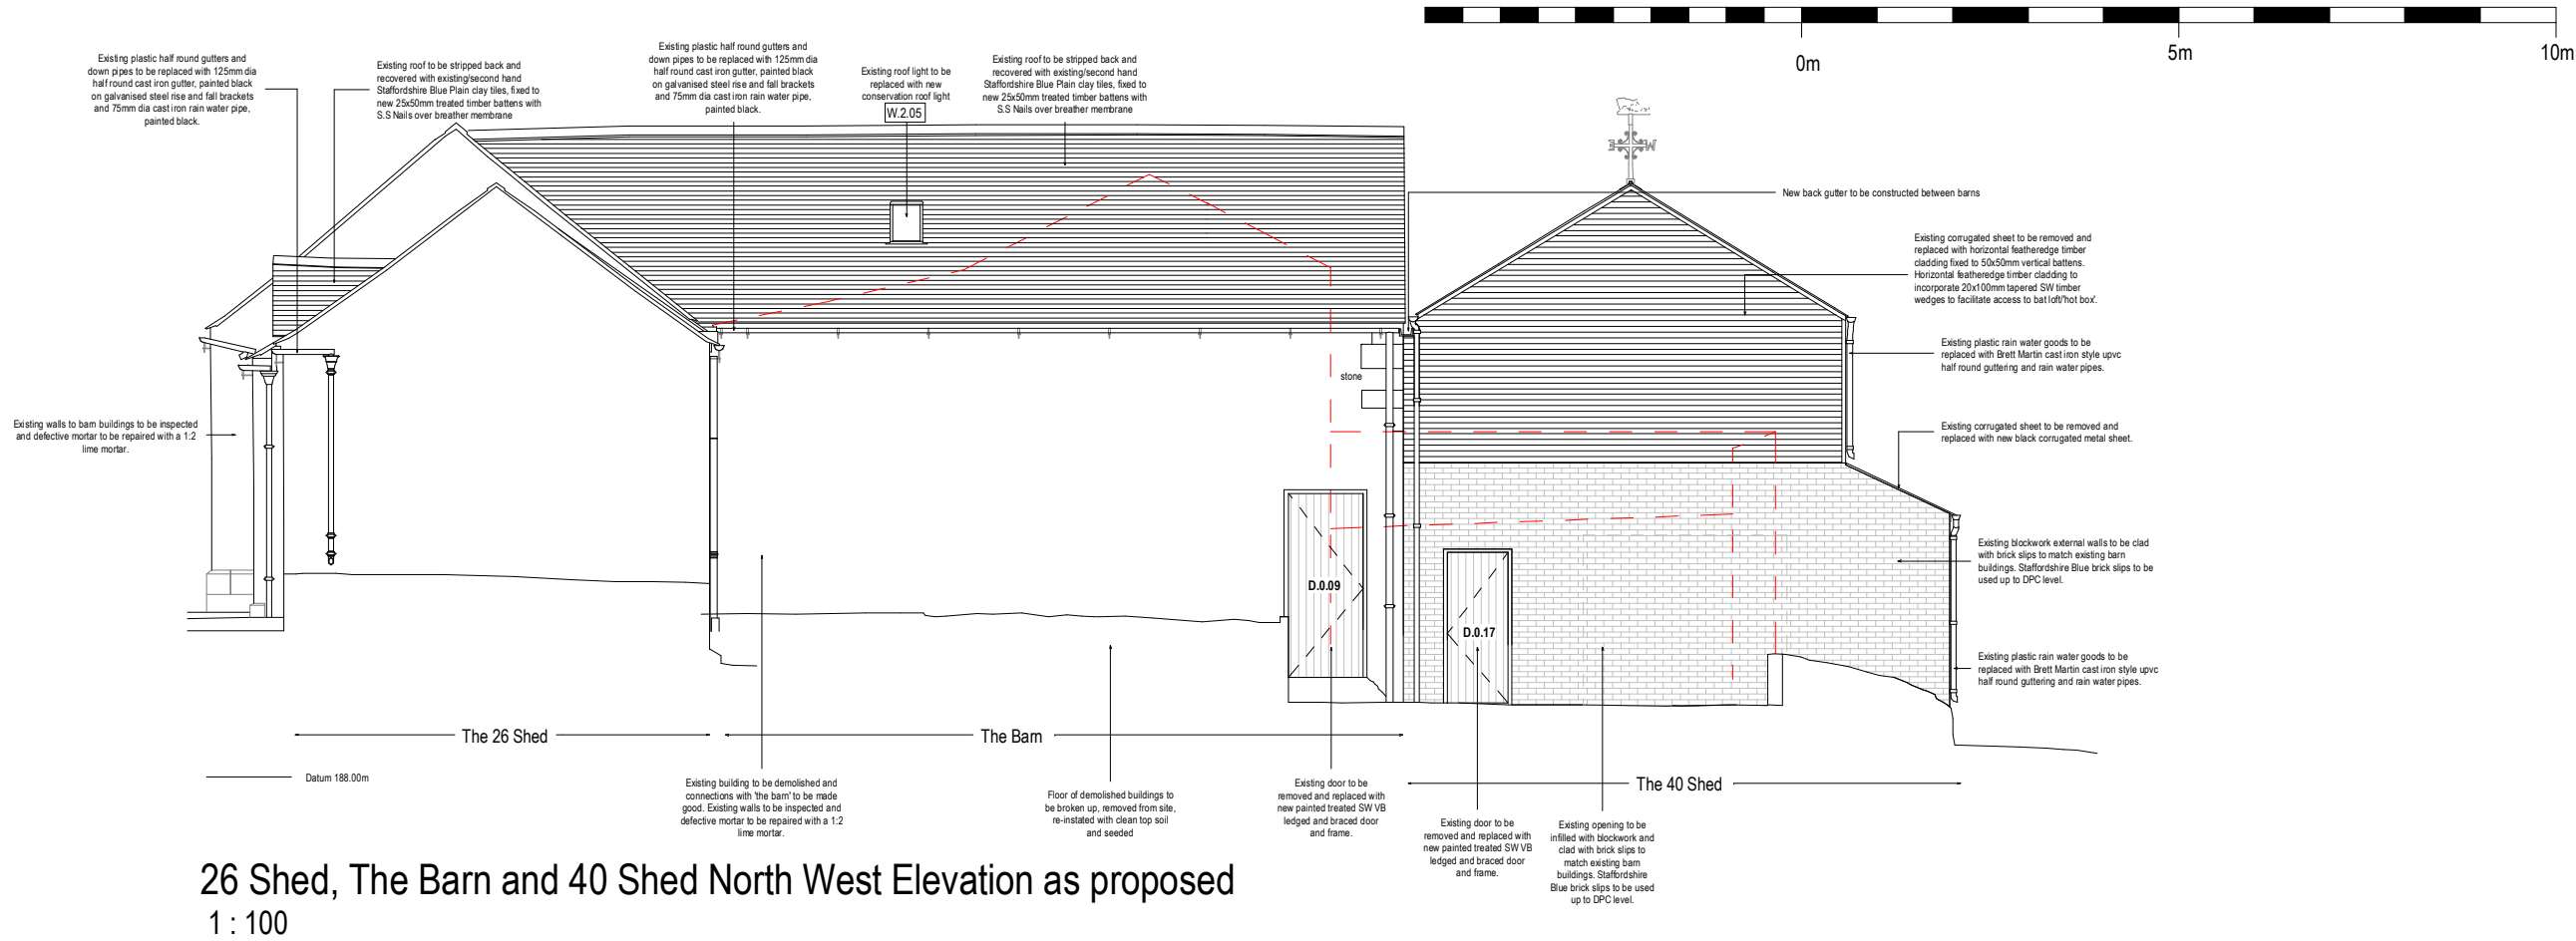

26 Shed, The Barn and 40 Shed South East Elevation as proposed
1 : 100

A	15/03/23	SJ	Amendments following conservation & planning officer feedback
Rev	Date	Drawn	Description