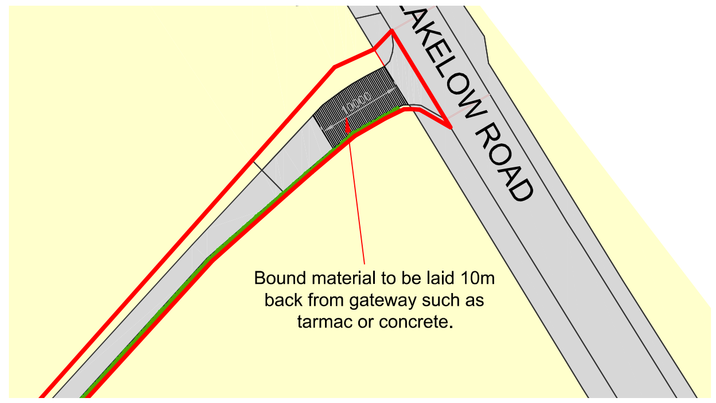

Site Plan as Proposed (Site Entrance)

Metres

5 10 15 20 25 30 35 40 50

SCALE 1:500

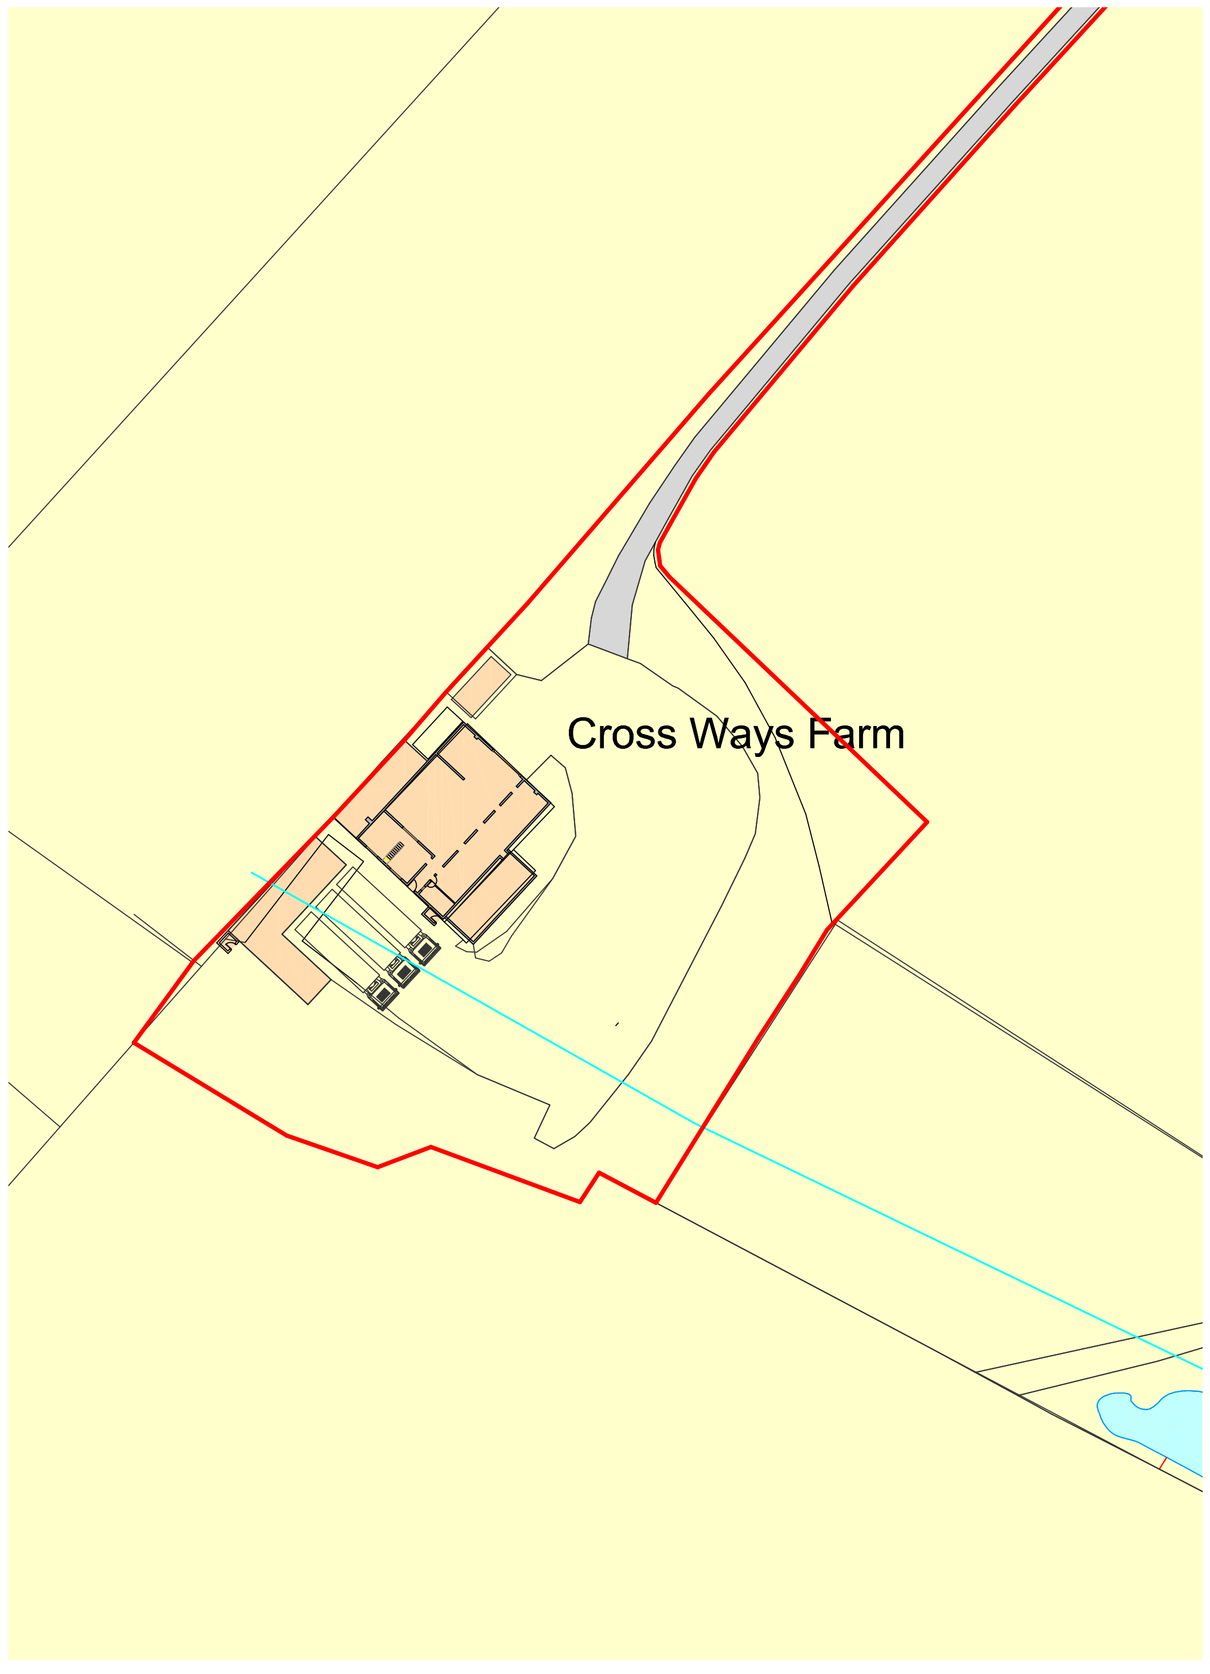

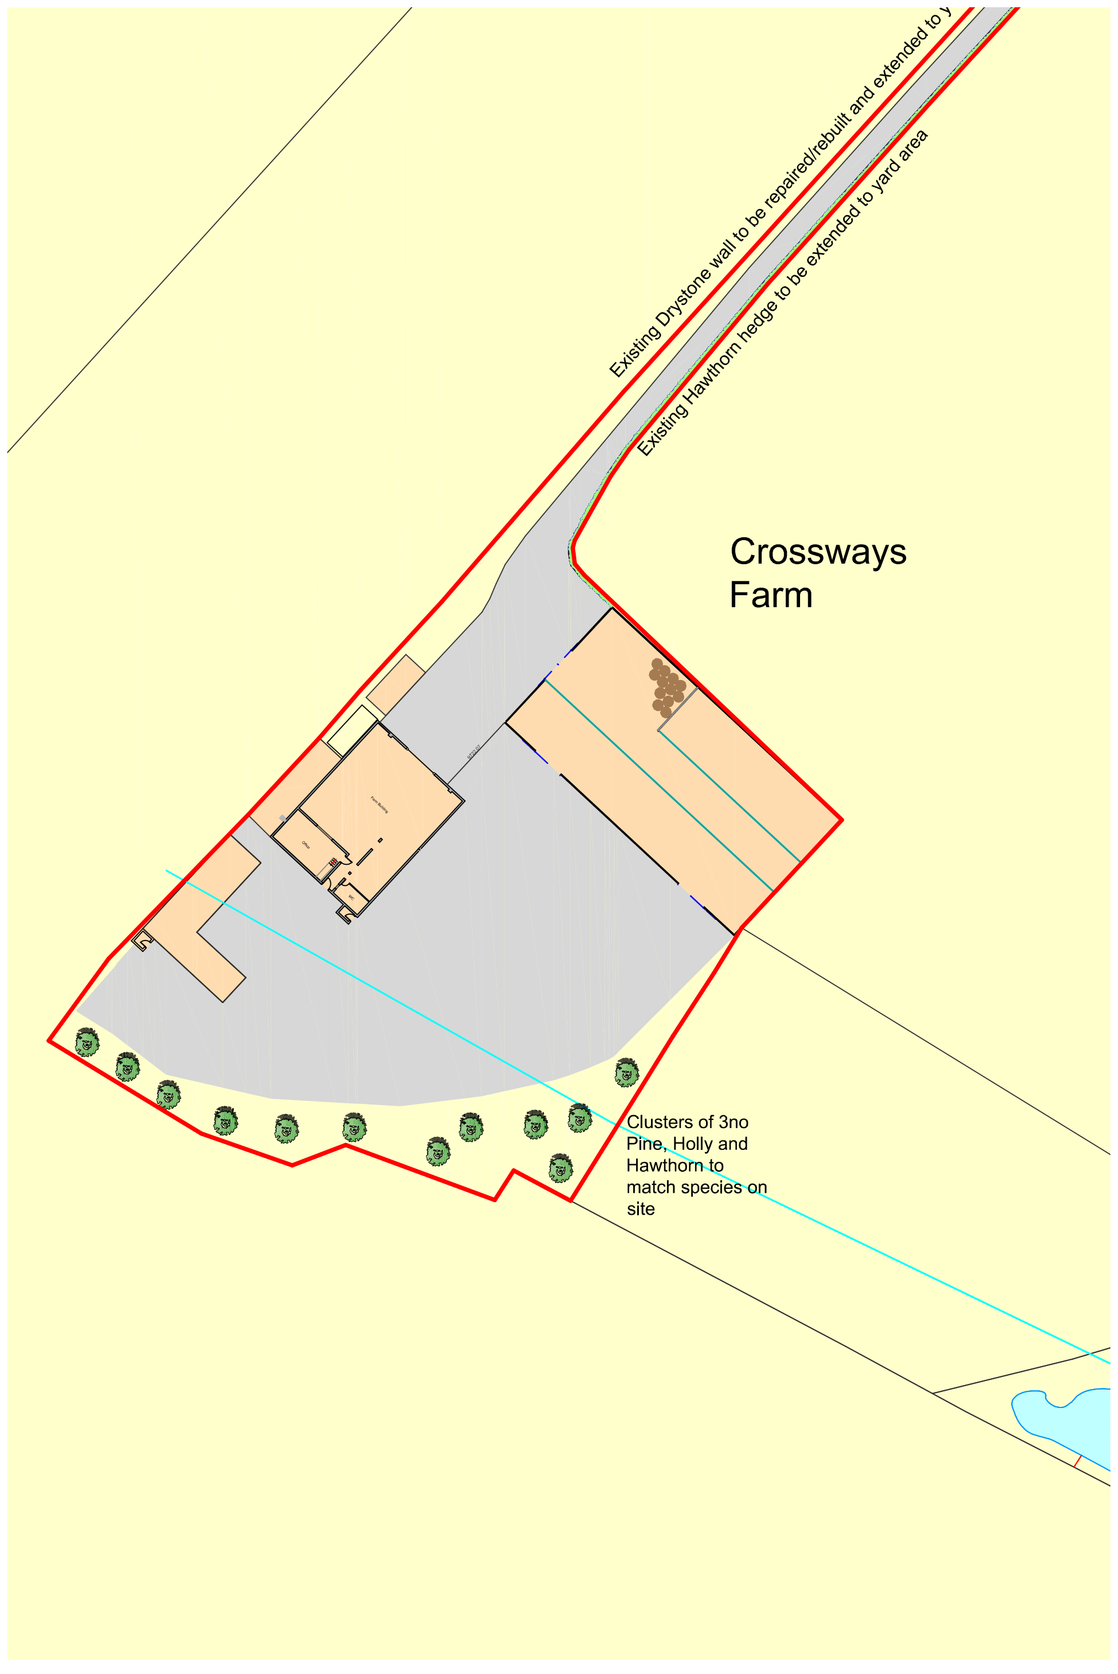



Site Location Plan

Metres

10 20 30 40 50 60 70 80 90 100

SCALE 1:1250

N

DBD Architectural Consultancy Ltd ©2023

1. Copyright is vested with DBD Architectural Consultancy Ltd.

2. All dimensions to be checked on site before proceeding.

3. Contractor to check/adjust dimensions of new work to suit existing conditions.
Do not assume existing structure or details are plumb, square or level.

4. Contractor must notify the architect of any discrepancies before proceeding.

5. All drawings to be read in conjunction with all other consultants drawings and specs.

Rev	Date	Description

DBD Architectural Consultancy

DBD Architectural Consultancy Ltd
50 Broad Street, Leek,
Staffordshire, ST13 5NS
01538 383118
mail@dbdconsultants.co.uk
www.dbdconsultants.co.uk

Client

M Flanders
4 Rowsall View
Leek
ST13 8JN

Project

Erection of Agricultural Building

Title

Site Location Plan

Stage: Planning		
Size: A1	Date: 23.03.23	Job No: 2264
Scale: 1/500		
Drawing Number: PL 11		