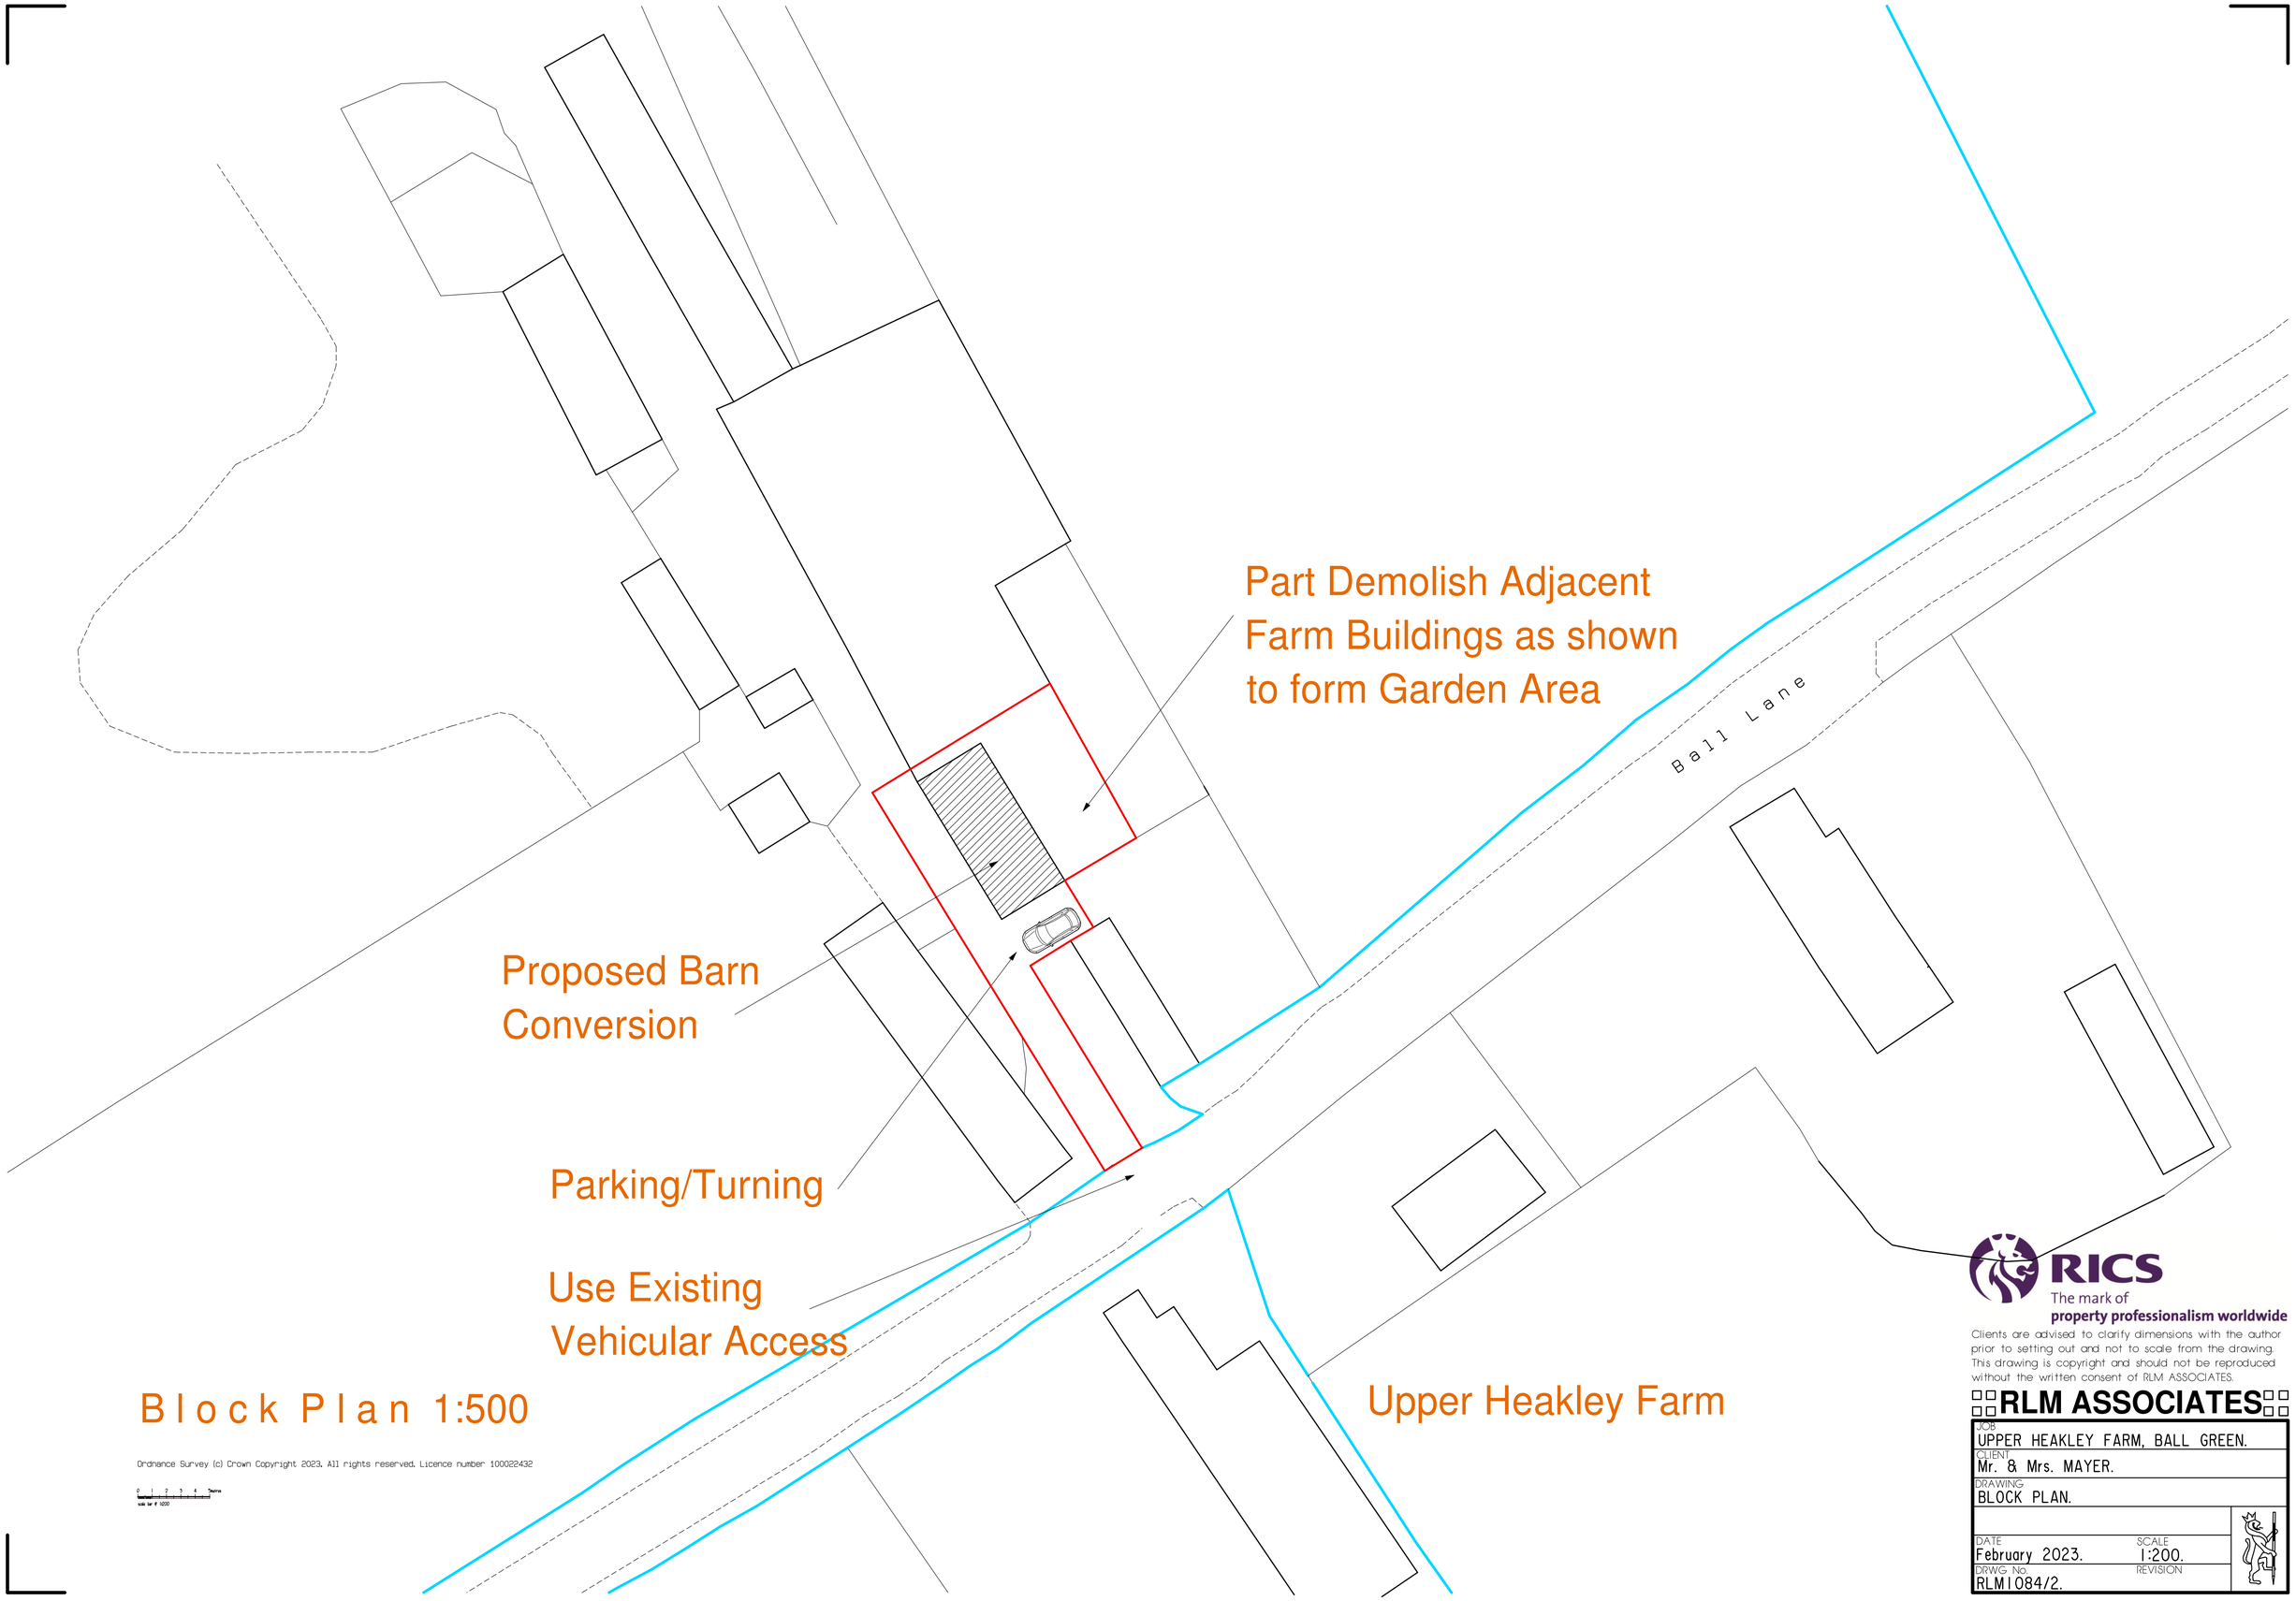


Block Plan 1:500

Ordnance Survey (c) Crown Copyright 2023. All rights reserved. Licence number 100022432

0 1 2 3 4 5metres
scale bar @ 1:100

RICS
The mark of
property professionalism worldwide

Clients are advised to clarify dimensions with the author prior to setting out and not to scale from the drawing. This drawing is copyright and should not be reproduced without the written consent of RLM ASSOCIATES.

RLM ASSOCIATES

JOB	UPPER HEAKLEY FARM, BALL GREEN.
CLIENT	Mr. & Mrs. MAYER.
DRAWING	BLOCK PLAN.
DATE	February 2023.
SCALE	1:200.
DRWG No.	RLM1084/2.
REVISION	