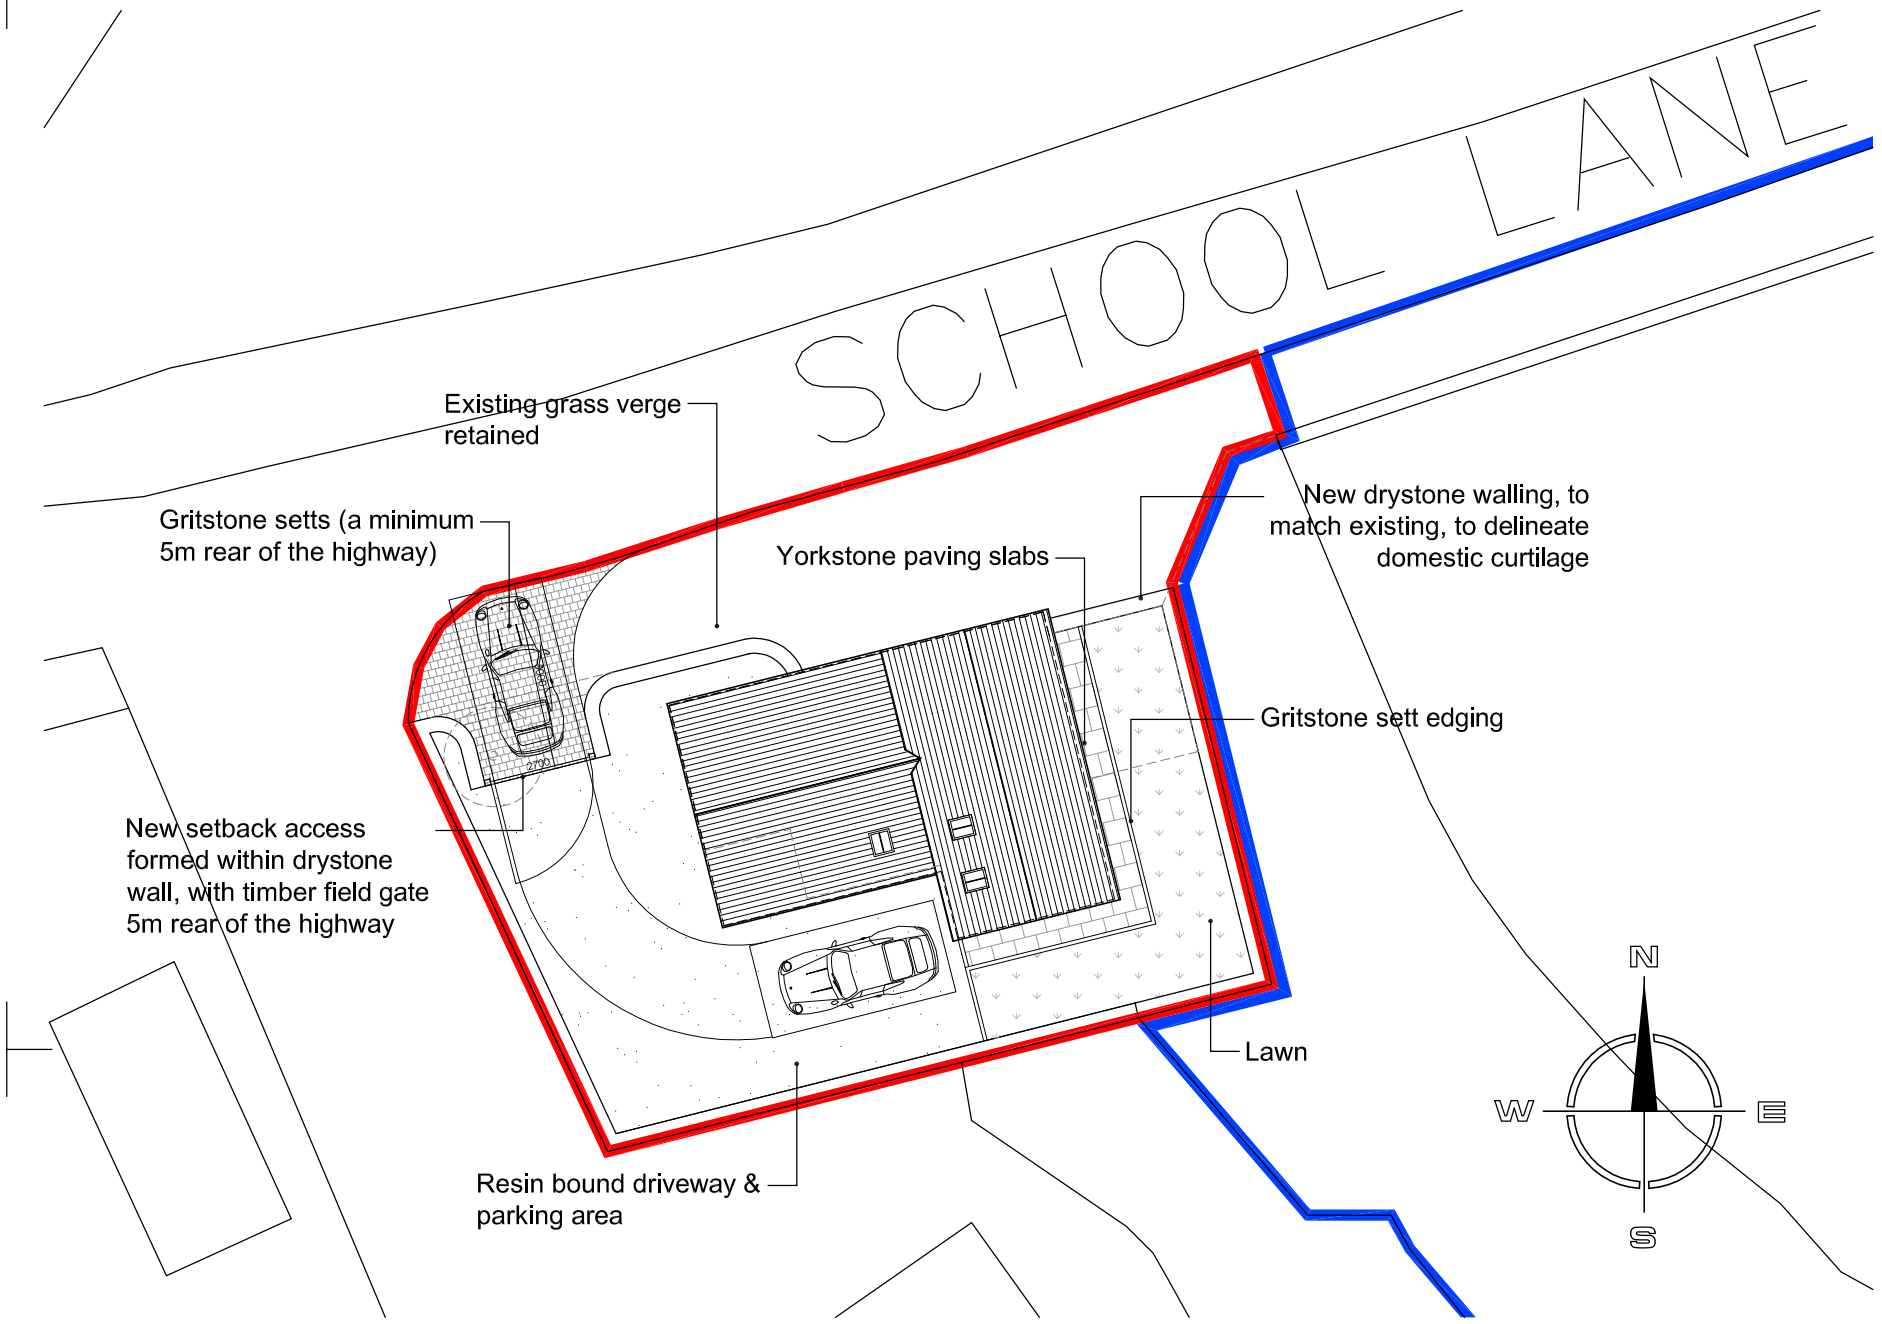

SITE PLAN 1:200

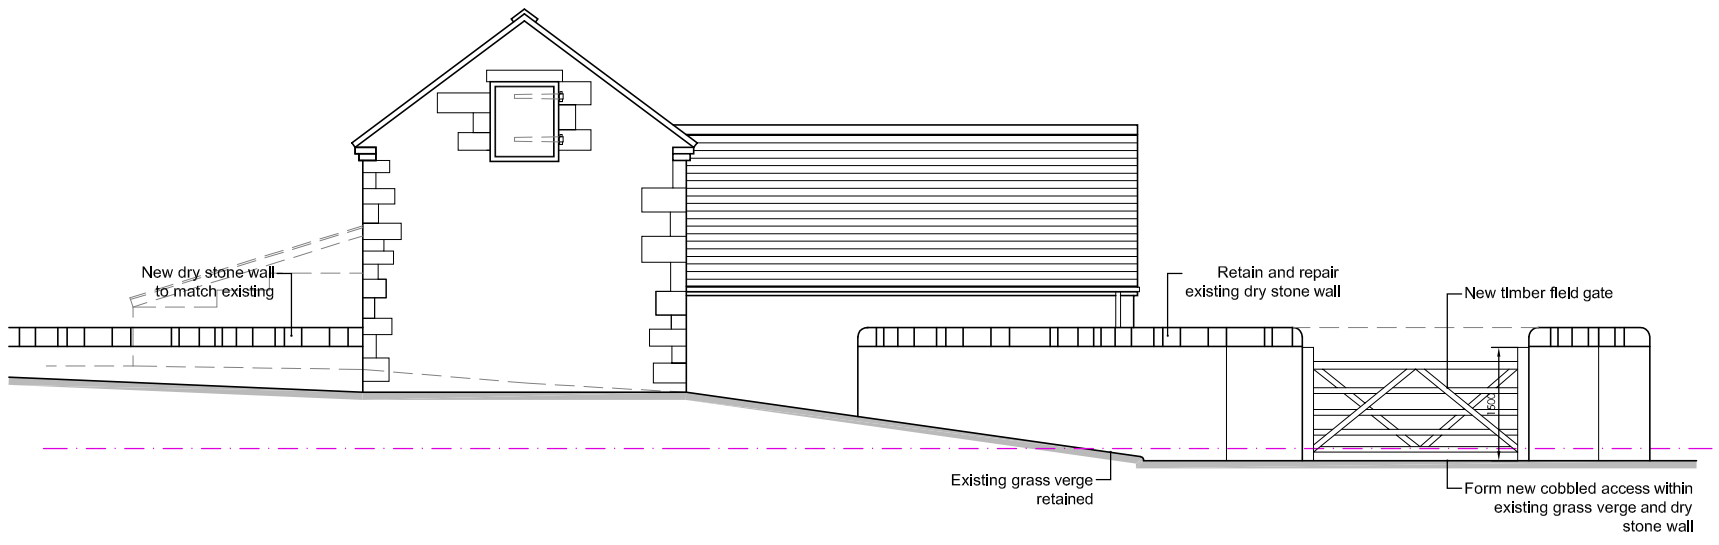

ROADSIDE ELEVATION (to show boundary walling) 1:100

Copyright of this drawing is vested in the Architect and it must not be copied or reproduced without consent. Figured dimensions only are to be taken from this drawing. All contractors must visit the site and be responsible for taking and checking all dimensions relative to their work. Hewitt&Carr Architects Ltd are to be advised of any variation between drawings and site conditions.
THIS DRAWING IS FOR PLANNING PURPOSES ONLY AND CLIENTS/CONTRACTORS ARE ADVISED TO CLARIFY DIMENSIONS WITH THE ARCHITECT PRIOR TO SETTING OUT.

Rev.	Drawn	Comments	Date

1:200

4m 0 4m 8m 12m 16m 20m

1:100

2m 0 2m 4m 6m 8m 10m

Hewitt&Carr Architects
A: 2-4 Cross Street | Cheadle | Staffordshire | ST10 1NP
T: 01538 756888
E: enquiries@hcarchitects.co.uk
W: www.hcarchitects.co.uk

Client
Mr R Rushton

Project
Conversion of barn to form residential unit at School Lane, Bradnop

Title
Hard Landscaping Details
Boundary Treatments

Status
Discharge of Condition

Date Feb 2020 Drawn KEW

Scale @A3 As Shown Checked

Project No 00803 Drawing No. AL(0)05 Rev

File Ref: C:\