
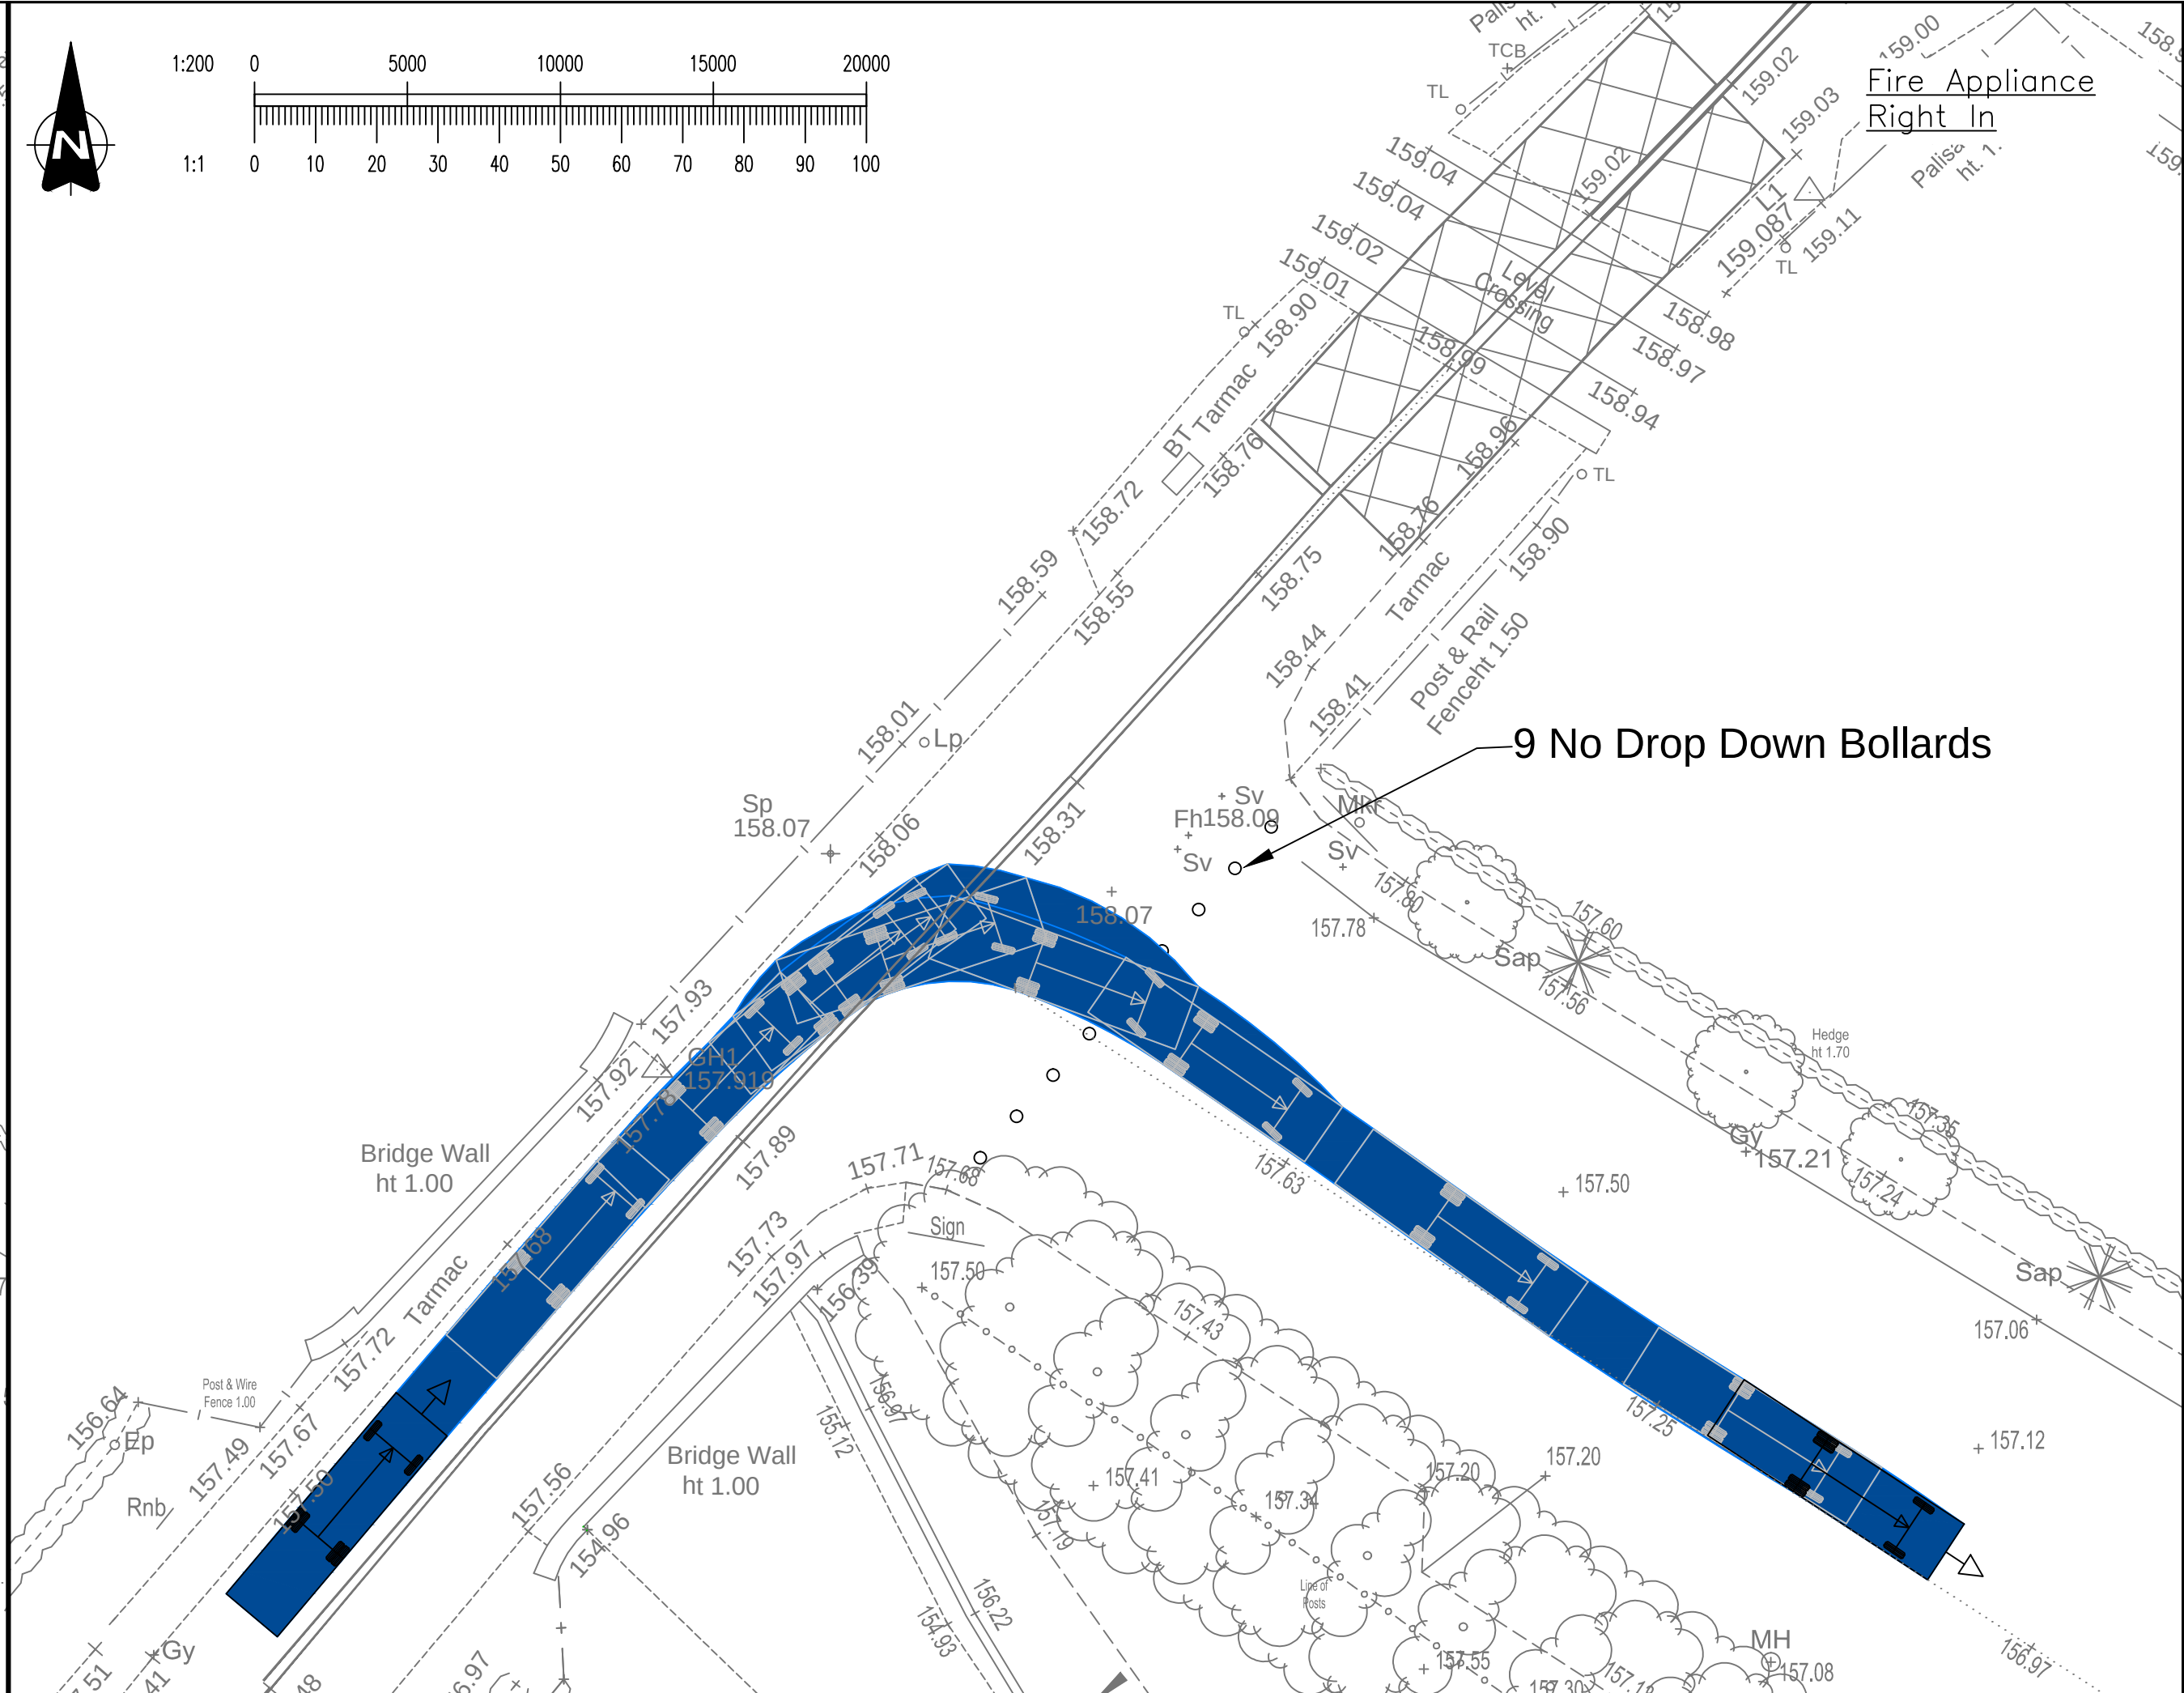
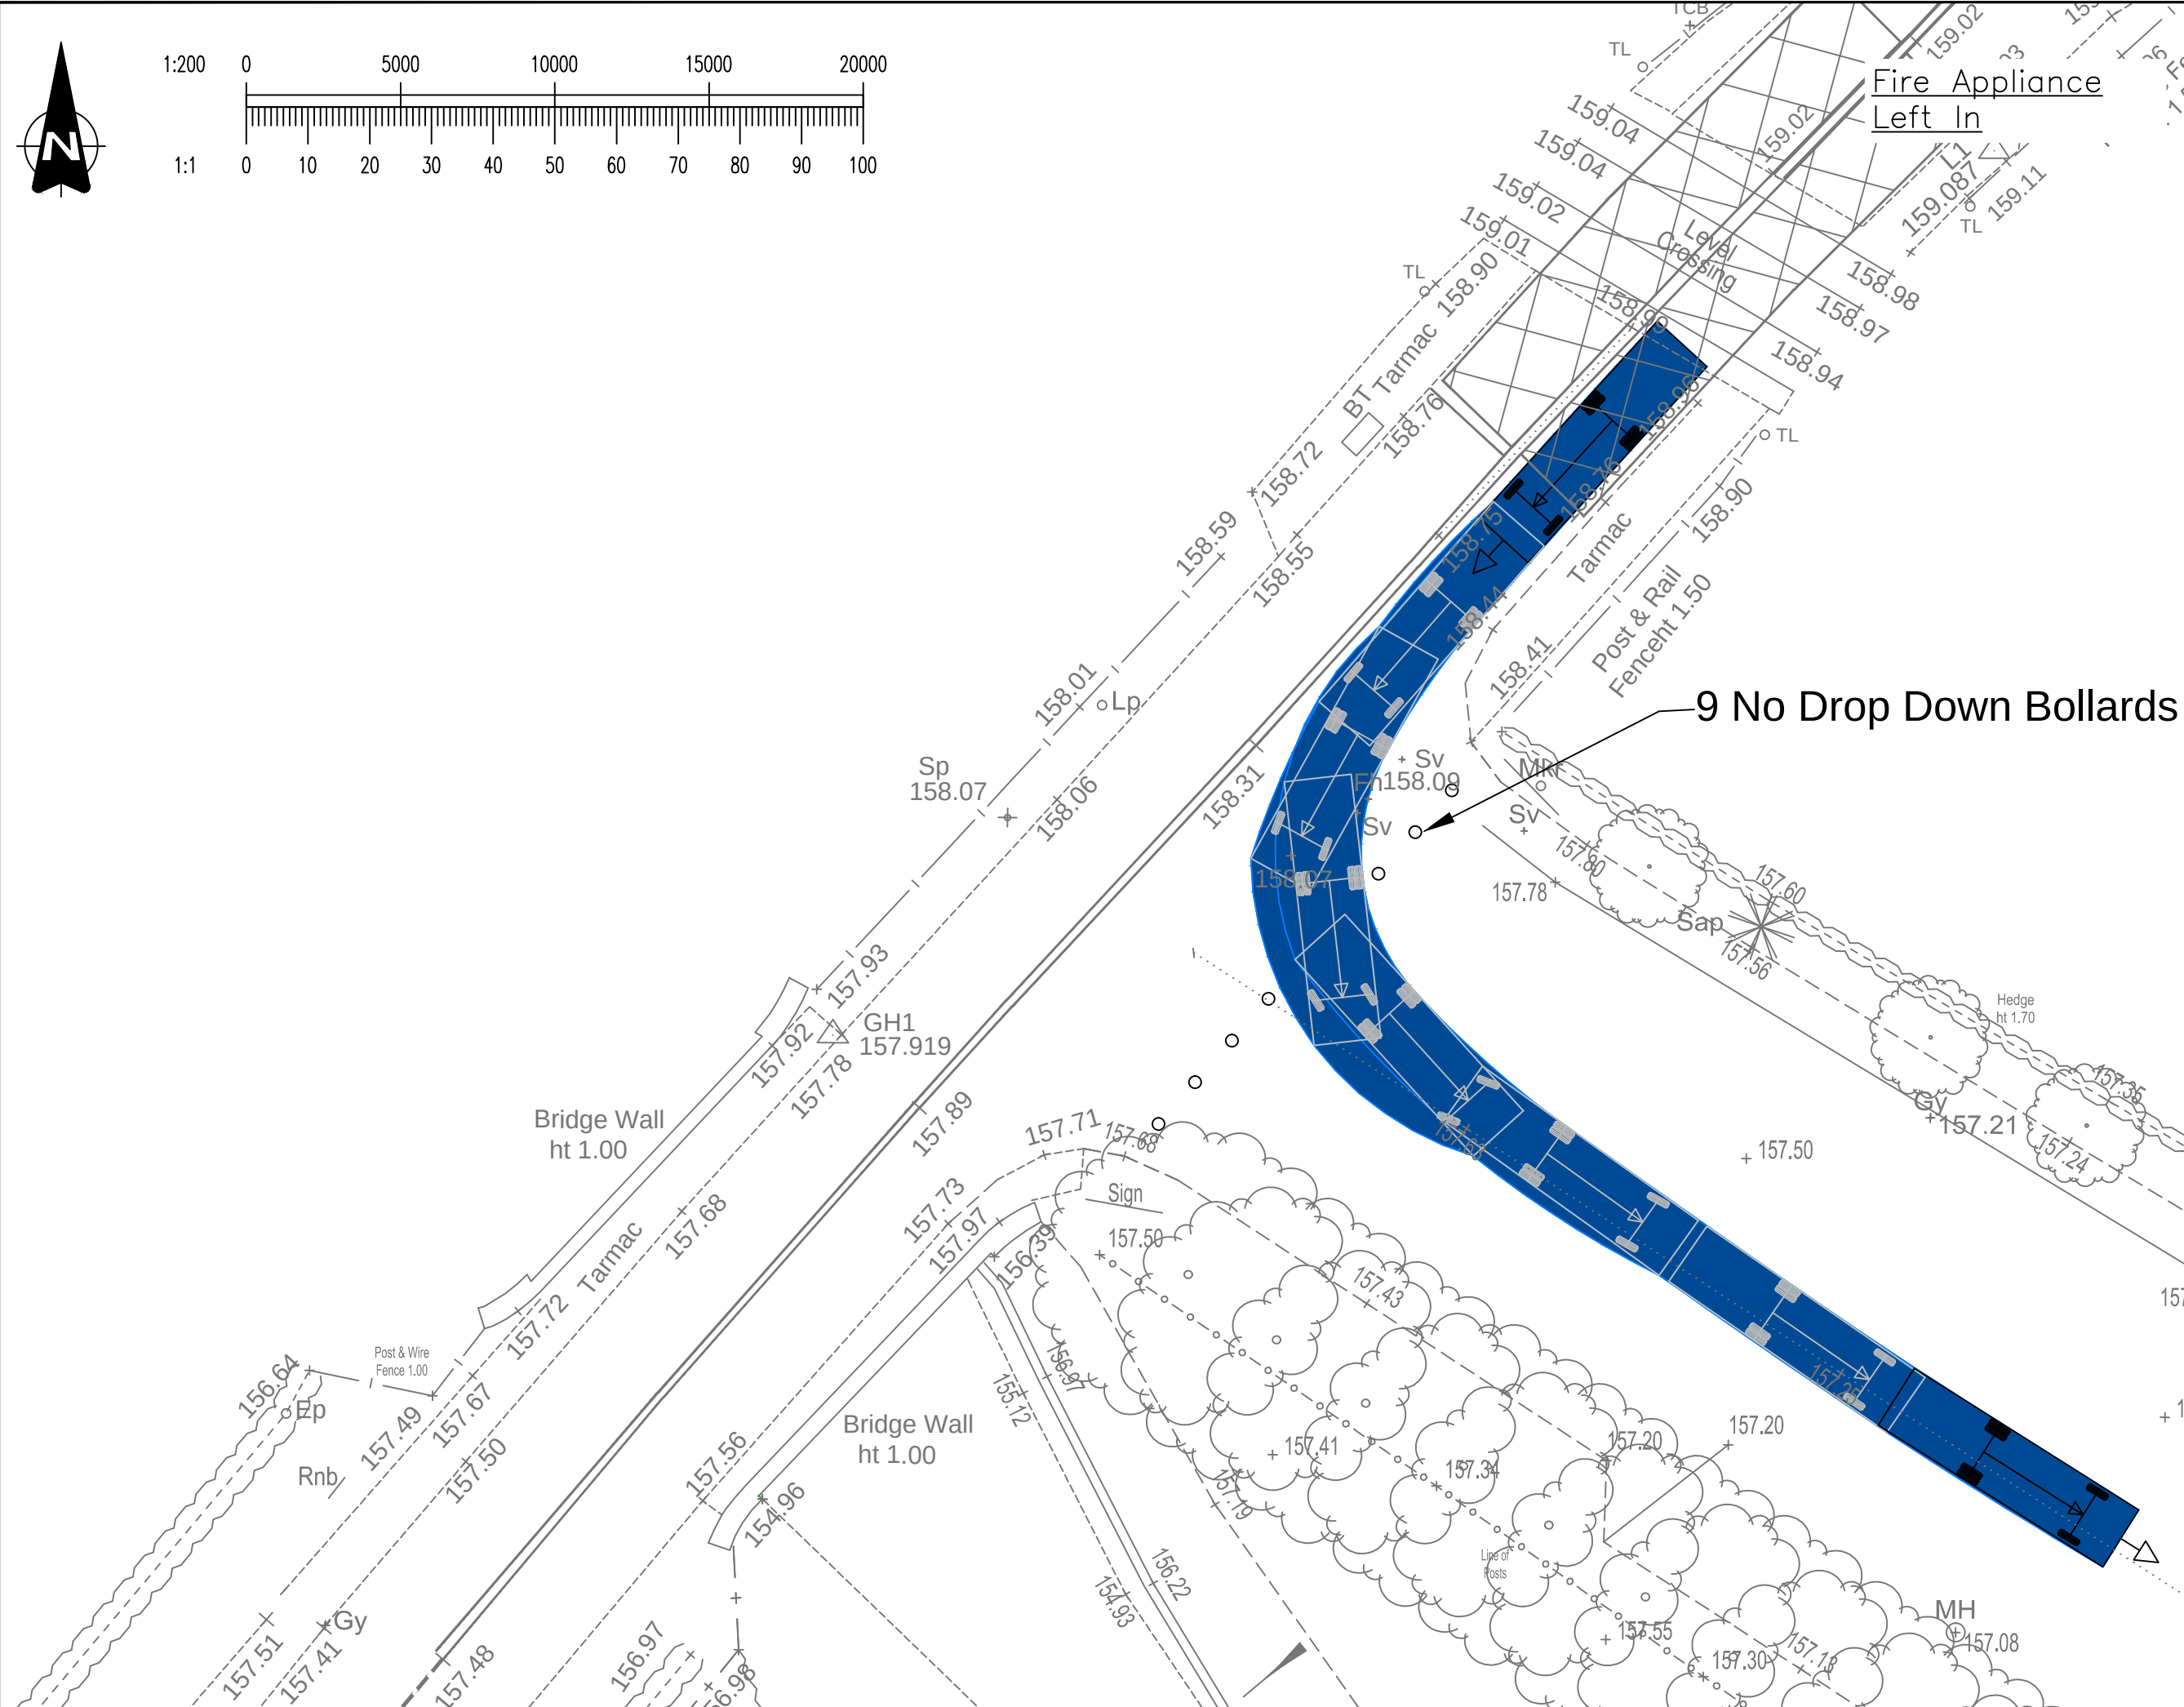
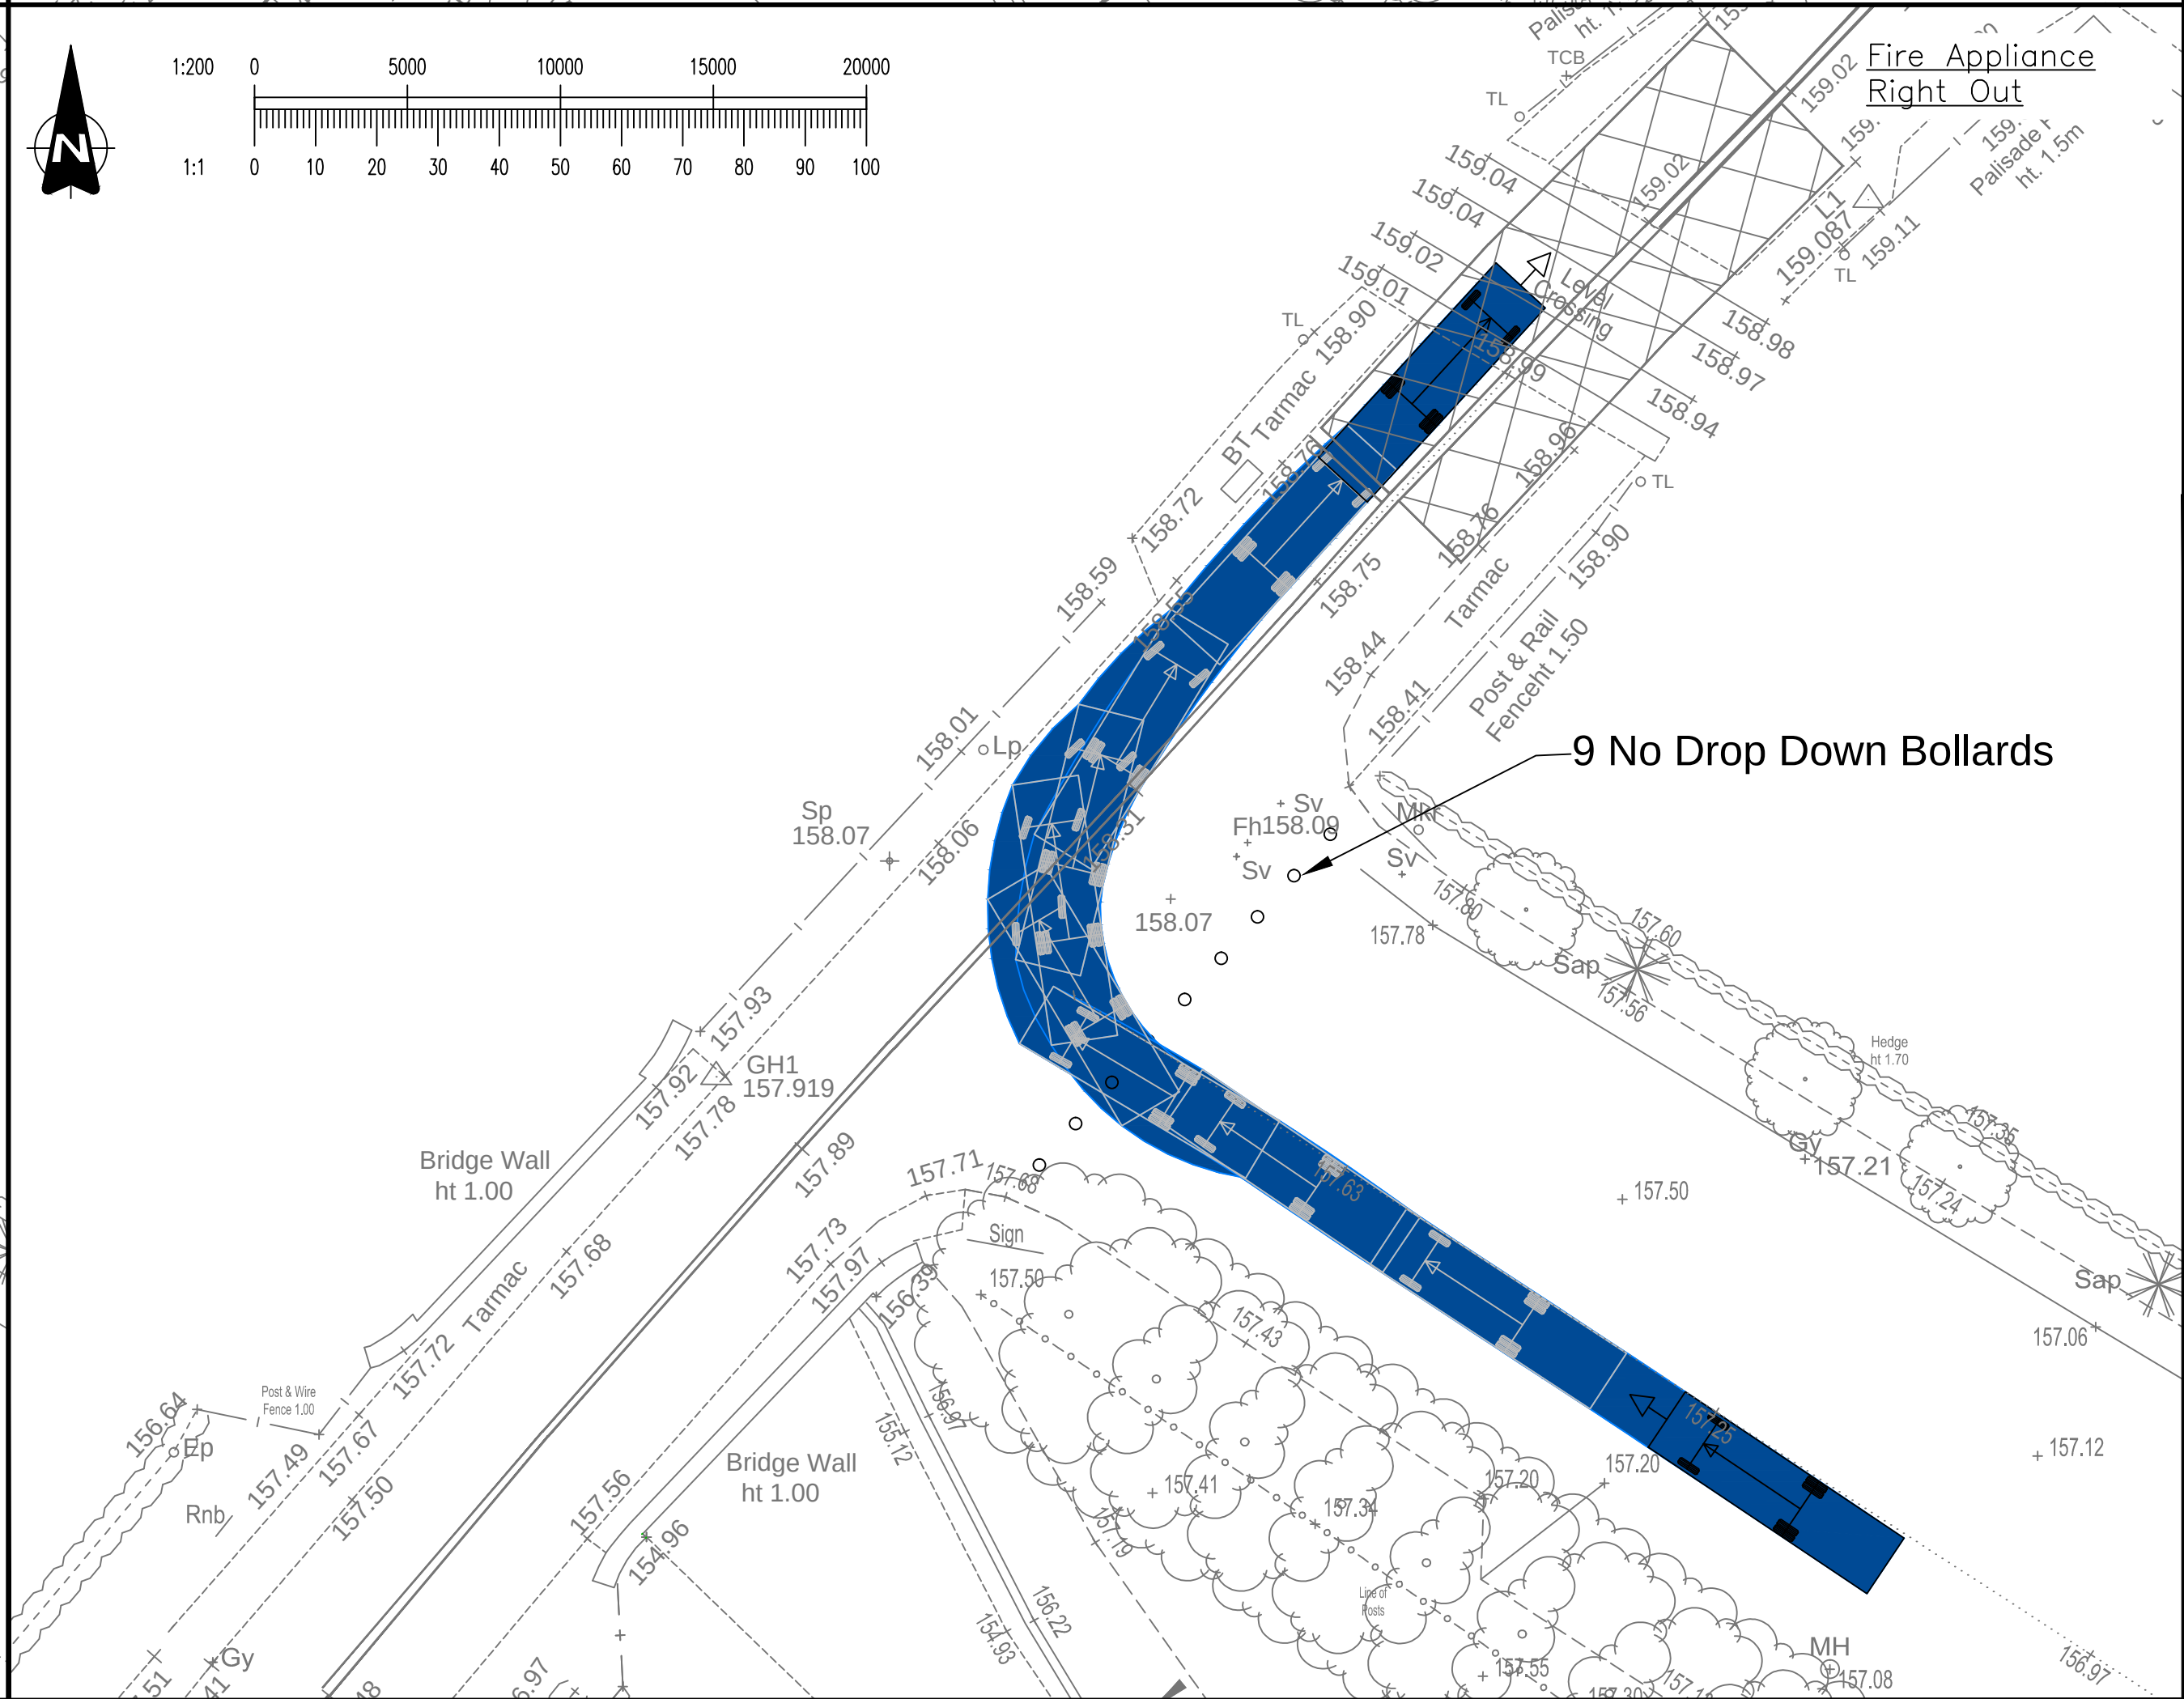


Vehicle name: Fire Appliance
Description: Design Bulletin 32
Overall length (m): 8.600
Overall width (m): 2.300
Maximum track width (m): 2.121
Kerb to kerb radius (m): 7.910

XREFS LOADED INTO THIS DRAWING


Blythe Fire Tracks
Blythe Southern Topo 2020

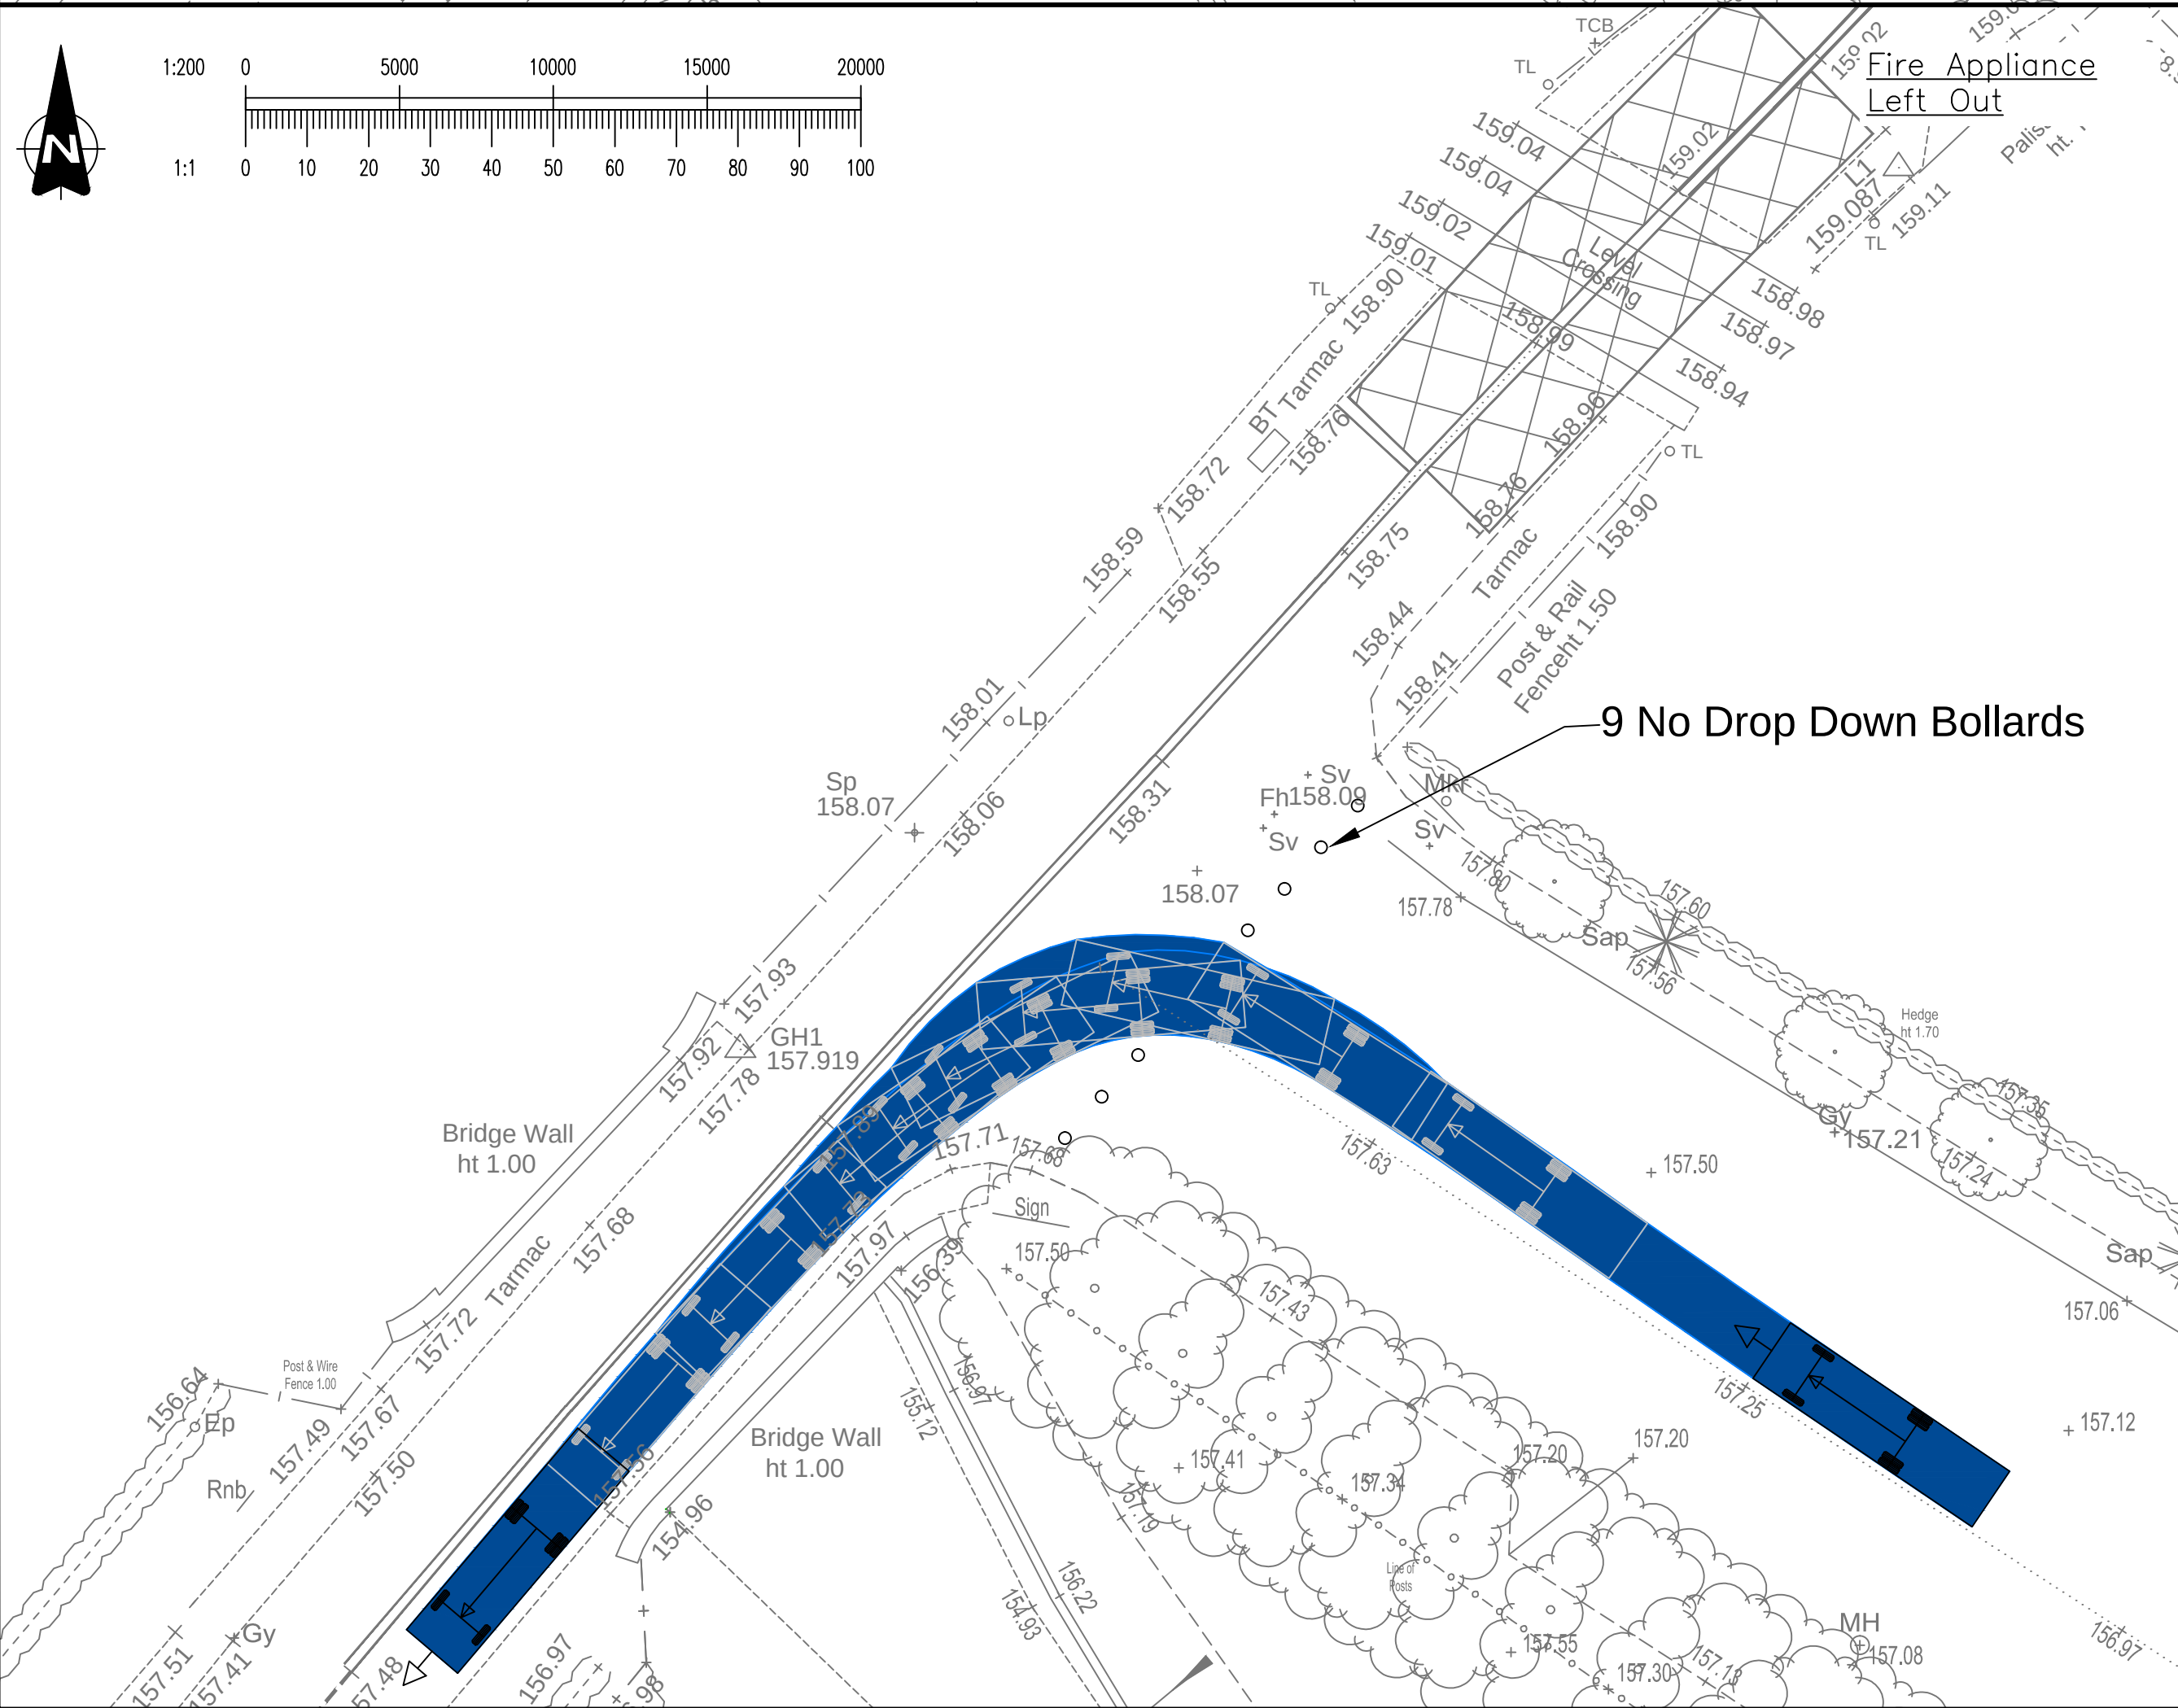

Rev	Date	Description	Drawn	Approved

Infrastructure Planning and Design

The Hayloft Barn
Borough Hill Farm
Walton-on-Trent
Derbyshire
DE12 8LL
(E) info@ipd-ltd.com
(T) 01283 716869
(W) www.ipd-ltd.com

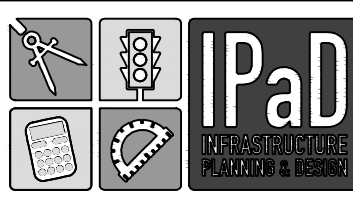

Client: M J BARRETT

Project title: BLYTHE PARK S278

Drawing title: EMERGENCY ACCESS AUTOTRACKS

Scale: 1:200	Original dwg size: A1	Date: 24.11.2021
Drawn: BO	Checked: SEF	Approved: RNP

Drawing Number: IPD-21-555-114