




1:100




1:100




1:100

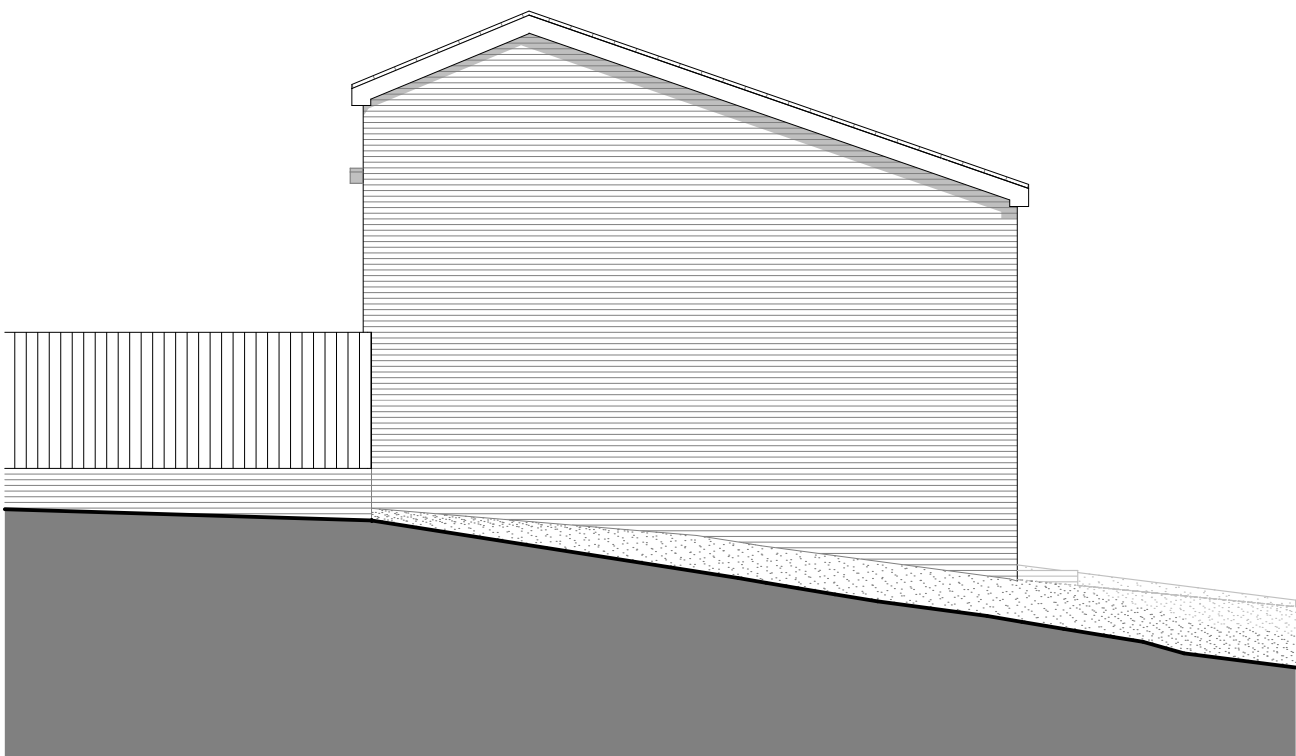

1:100

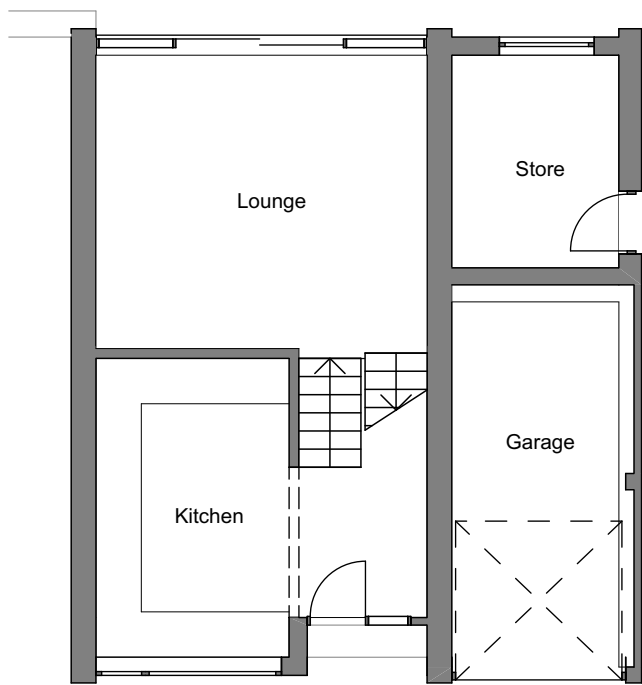

GF-Ground Floor 1:100

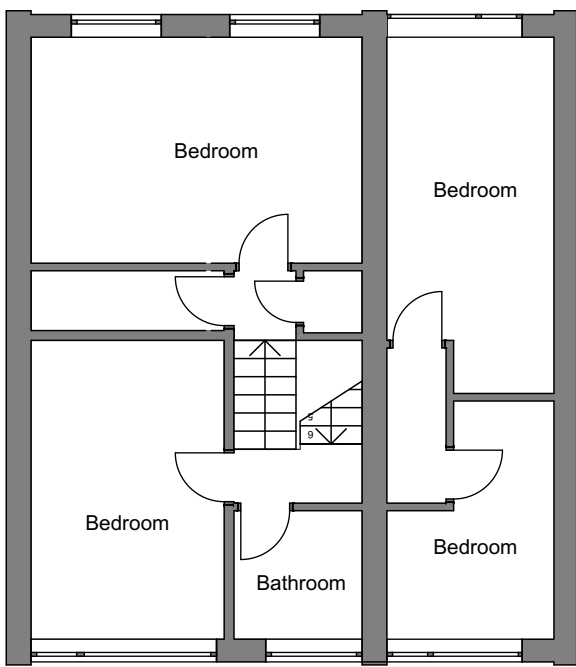

01-First Floor 1:100

Rev: Comment: Date By:

Client.
<CLIENT_COMPANY>

Project.
<PRJ_NAME>

Scale 1:100	Issue Date 22/01/2023
----------------	--------------------------

Sheet Size A2	Drawn <TBC>
------------------	----------------

Title.
Plans as Existing

Drawing Number <PRJ_NO>-01	/ (Revision)	Revision ID
-------------------------------	--------------	-------------

Contractors are to check all dimensions on site and refer any discrepancies to the Architect immediately. This drawing has been prepared for planning purposes only and to the best of our knowledge the original digital document is accurate at the stated scale. However, we cannot accept liability for the accuracy of third party data (OS mappings, topographical survey information, etc) used in the production of this document which we have relied upon in good faith. Key dimensions are noted for reference and any further specific dimensional information can be provided upon request.