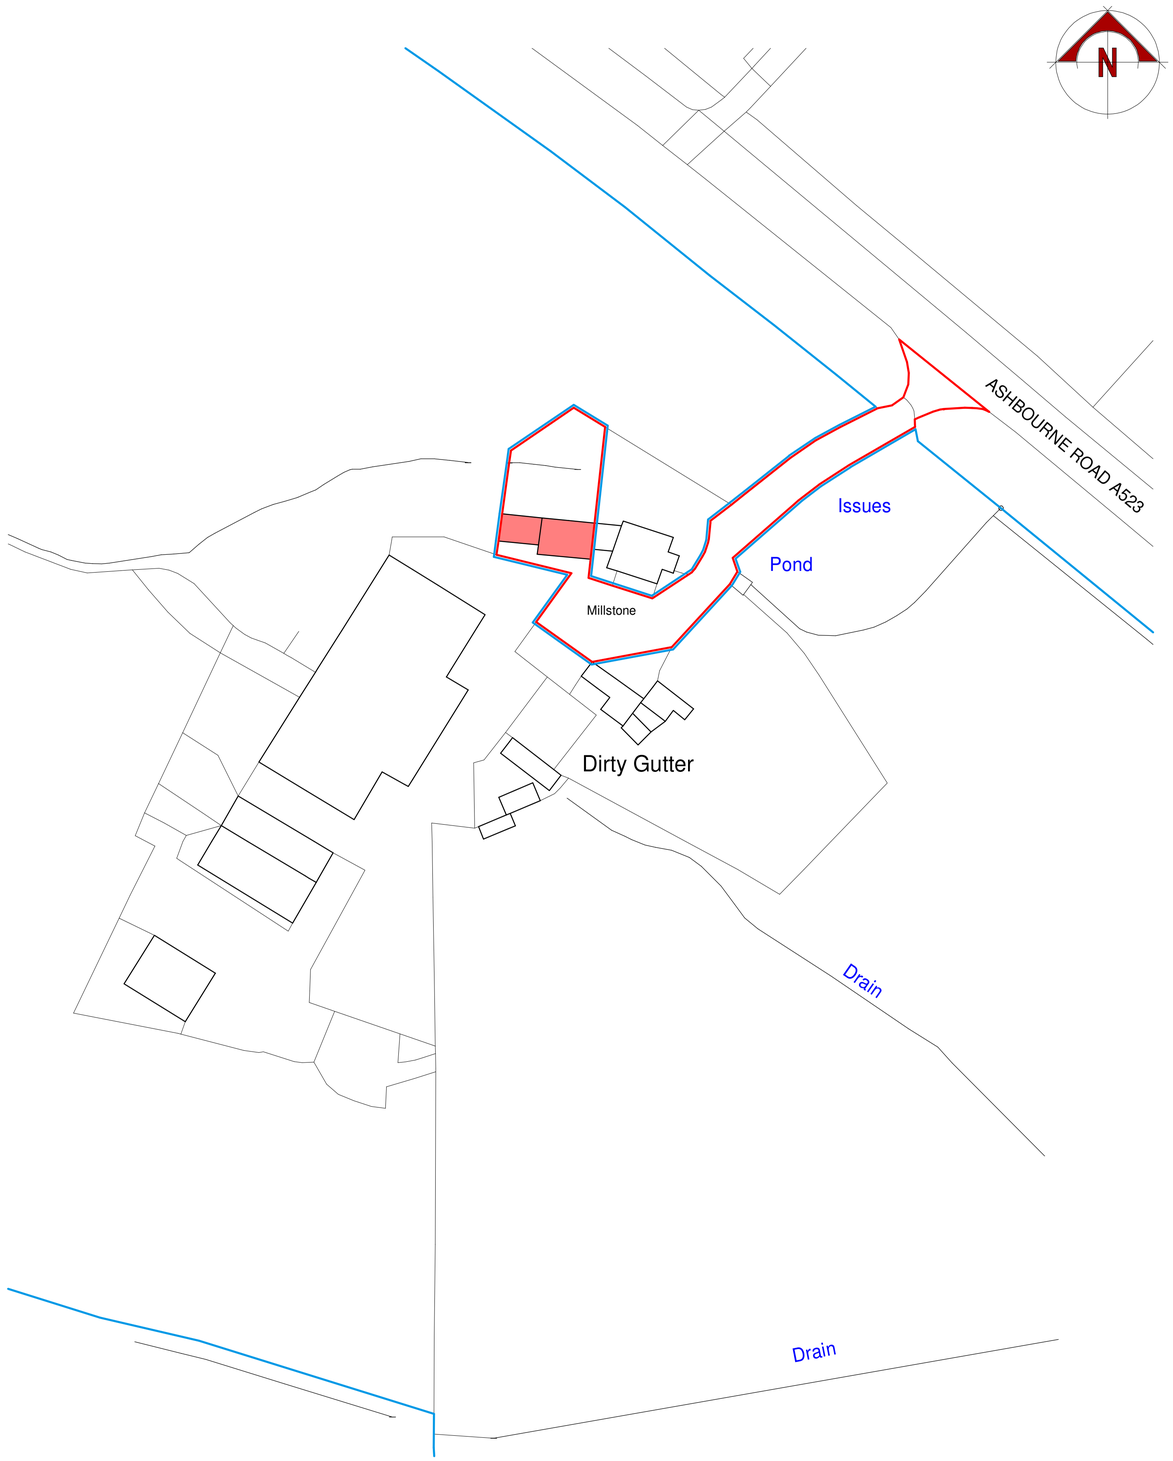

Block Plan

scale bar @ 1:500

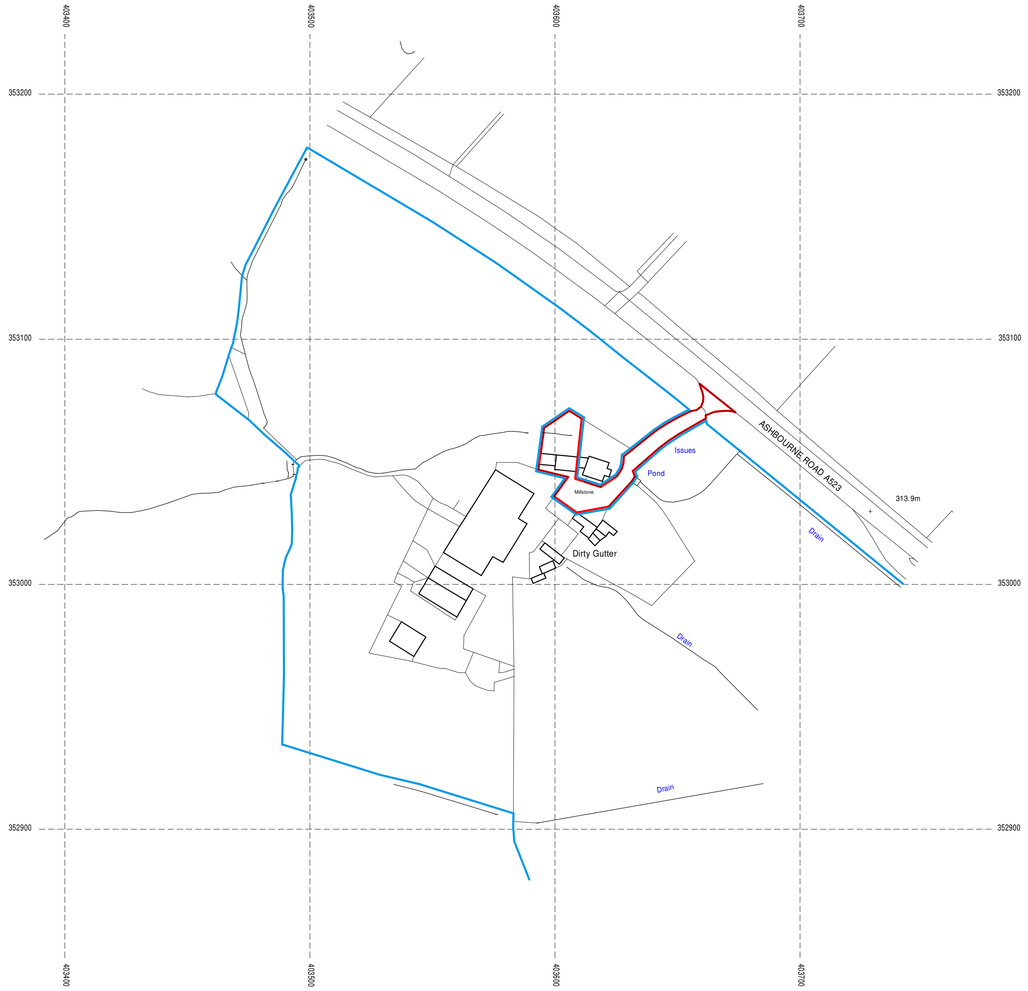

Location Plan

scale bar @ 1:1250

Serial number: 258123
© Crown copyright and database right 2023
Ordnance Survey licence 100048957

Mr Edwards

Proposed Change of Use from Holiday Accomodation to Farm Office and Store
Millstones, Ashbourne Road,
Bottomhouse,
Staffordshire Moorlands,
ST13 7NZ

Planning Proposal
Location and Block Plan

Date	Sheet	Scale
February 2023	A1	1:1250 + 1:500
Drg No.	Rev.	Drawn
2023-2759-03	-	NAW

A -

SAMMONS Architectural LIMITED
Chartered Institute of Architectural Technologists Registered Practice
10 Cawdry Buildings, Fountain Street, Leek. ST13 6JP
Telephone: 01538 386002
E-mail: info@sammonsltd.co.uk
Web: www.sammonsltd.co.uk

This drawing is copyright.
All dimensions must be checked prior to commencement.