

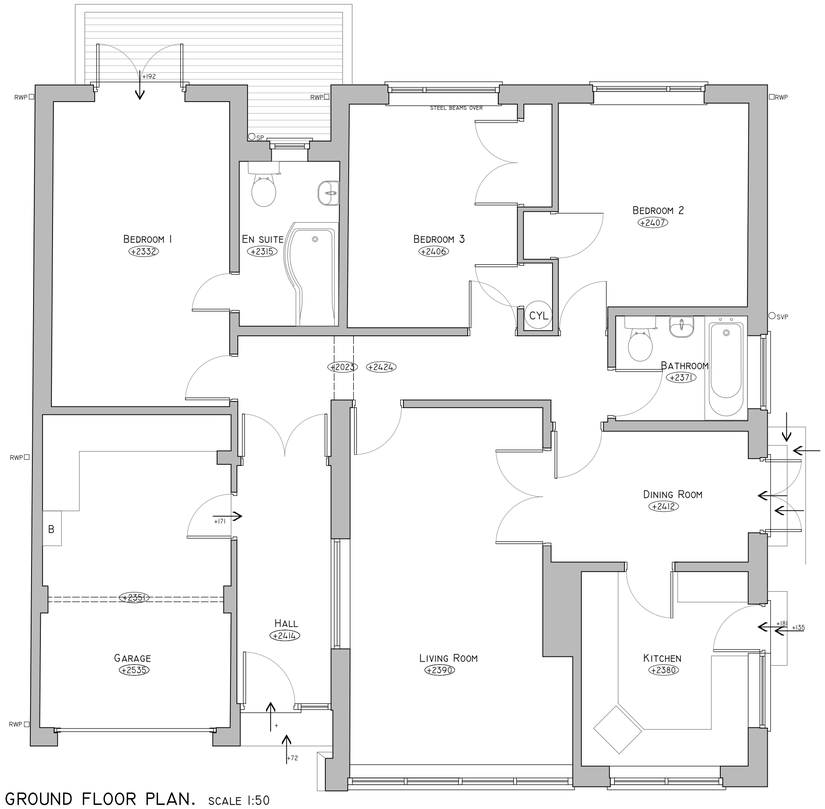

GROUND FLOOR PLAN. SCALE 1:50



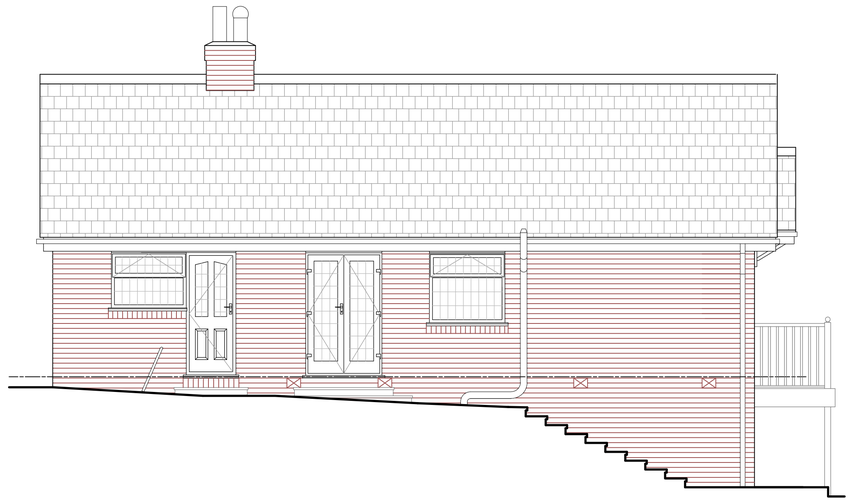

SIDE (SOUTH) ELEVATION. SCALE 1:50

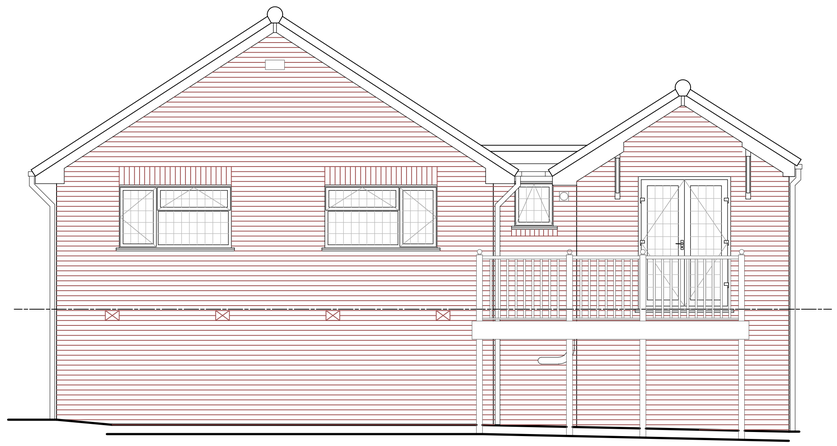

REAR (WEST) ELEVATION. SCALE 1:50

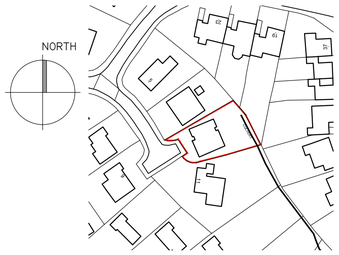

SITE LOCATION. SCALE 1:1250

A3 1:2500 0 50 100
A1 1:1250 0 25 50

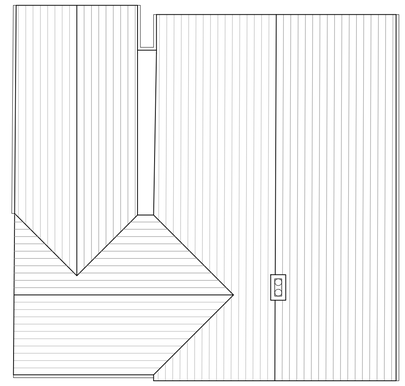

ROOF PLAN. SCALE 1:100



FRONT (EAST) ELEVATION. SCALE 1:50

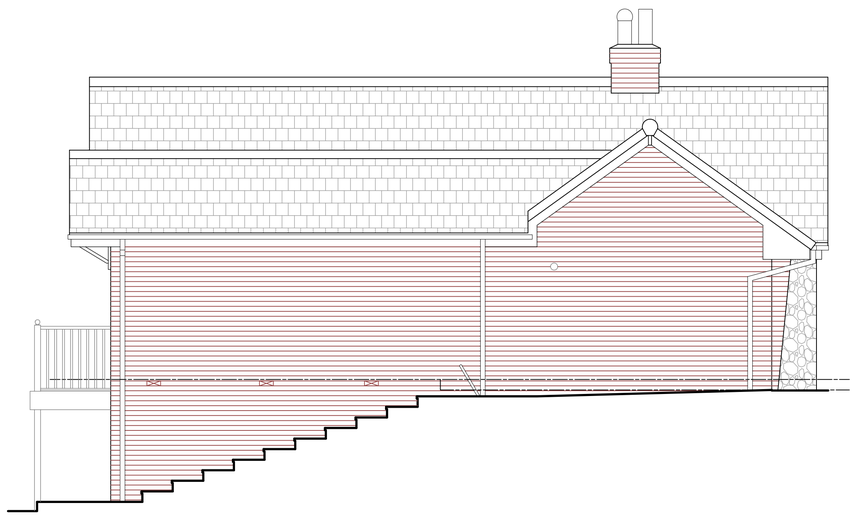

SIDE (NORTH) ELEVATION. SCALE 1:50

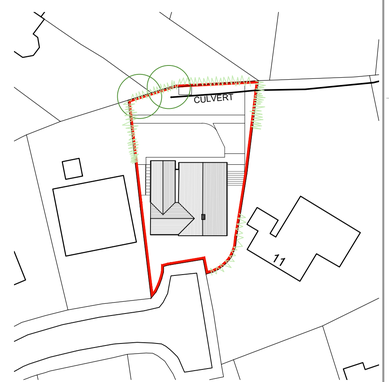

BLOCK PLAN. SCALE 1:500

A3 1:1000 0 20 40 60
A1 1:500 0 10 20 30

A3 1:100 0 2 4 6 8 10M
A1 1:50 0 1 2 3 4 5M

A3 1:200 0 2 4 6 8 10 12 14 16 18 20M
A1 1:100 0 1 2 3 4 5 6 7 8 9 10M

© ASPIRE DESIGN STUDIO LTD 2019

2 HERBACEOUS COURT,
CROFTON, WAKEFIELD,
WEST YORKSHIRE. WF4 1FF
07368 544787 philc@aspire-studio.co.uk
www.aspire-studio.co.uk

ASPIRE DESIGN STUDIO LTD

PROJECT
PROPOSED EXTENSION
AND ALTERATIONS
9 WOODVALE CRESCENT
ENDON
STAFFORDSHIRE
ST9 9BN

CLIENT
MR & MRS BROWN

DESCRIPTION - C:\ASPIRE\21-1087\9 WOODVALE CRESCENT
PLANS AND ELEVATIONS
AS EXISTING

DRAWING NO
A(00)-20

JOB NO
21-1087

REV
A

DATE DRAWN
29/03/23

SCALE
AS SHOWN @ A1

DRAWN BY
PJC

AUTHORISED BY
PJC

PURPOSE OF ISSUE
COMMENT ○ FEASIBILITY ○
PLANNING ● PLANNING APPROVED ○
LEGAL ○ CONTRACT ○
BUILDING REGS ○ TENDER ○
CONSTRUCTION ○ AS BUILT ○