Copyright of this drawing is vested in the Architect and it must not be copied or reproduced without consent. Figured dimensions only are to be taken from this drawing. All contractors must visit the site and be responsible for taking and checking all dimensions relative to their work. Hewitt&Carr Architects Ltd are to be advised of any variation between drawings and site conditions.
CLIENTS ARE ADVISED TO CLARIFY DIMENSIONS WITH THE ARCHITECT PRIOR TO SETTING OUT AND NOT TO SCALE FROM THE DRAWING

Rev.	Drawn	Comments	Date

N

W E

S

Proposal

Application area edged red.

For details of proposed accommodation see drawings numbered 01145 PL(0)02 & 01145 PL(0)03.

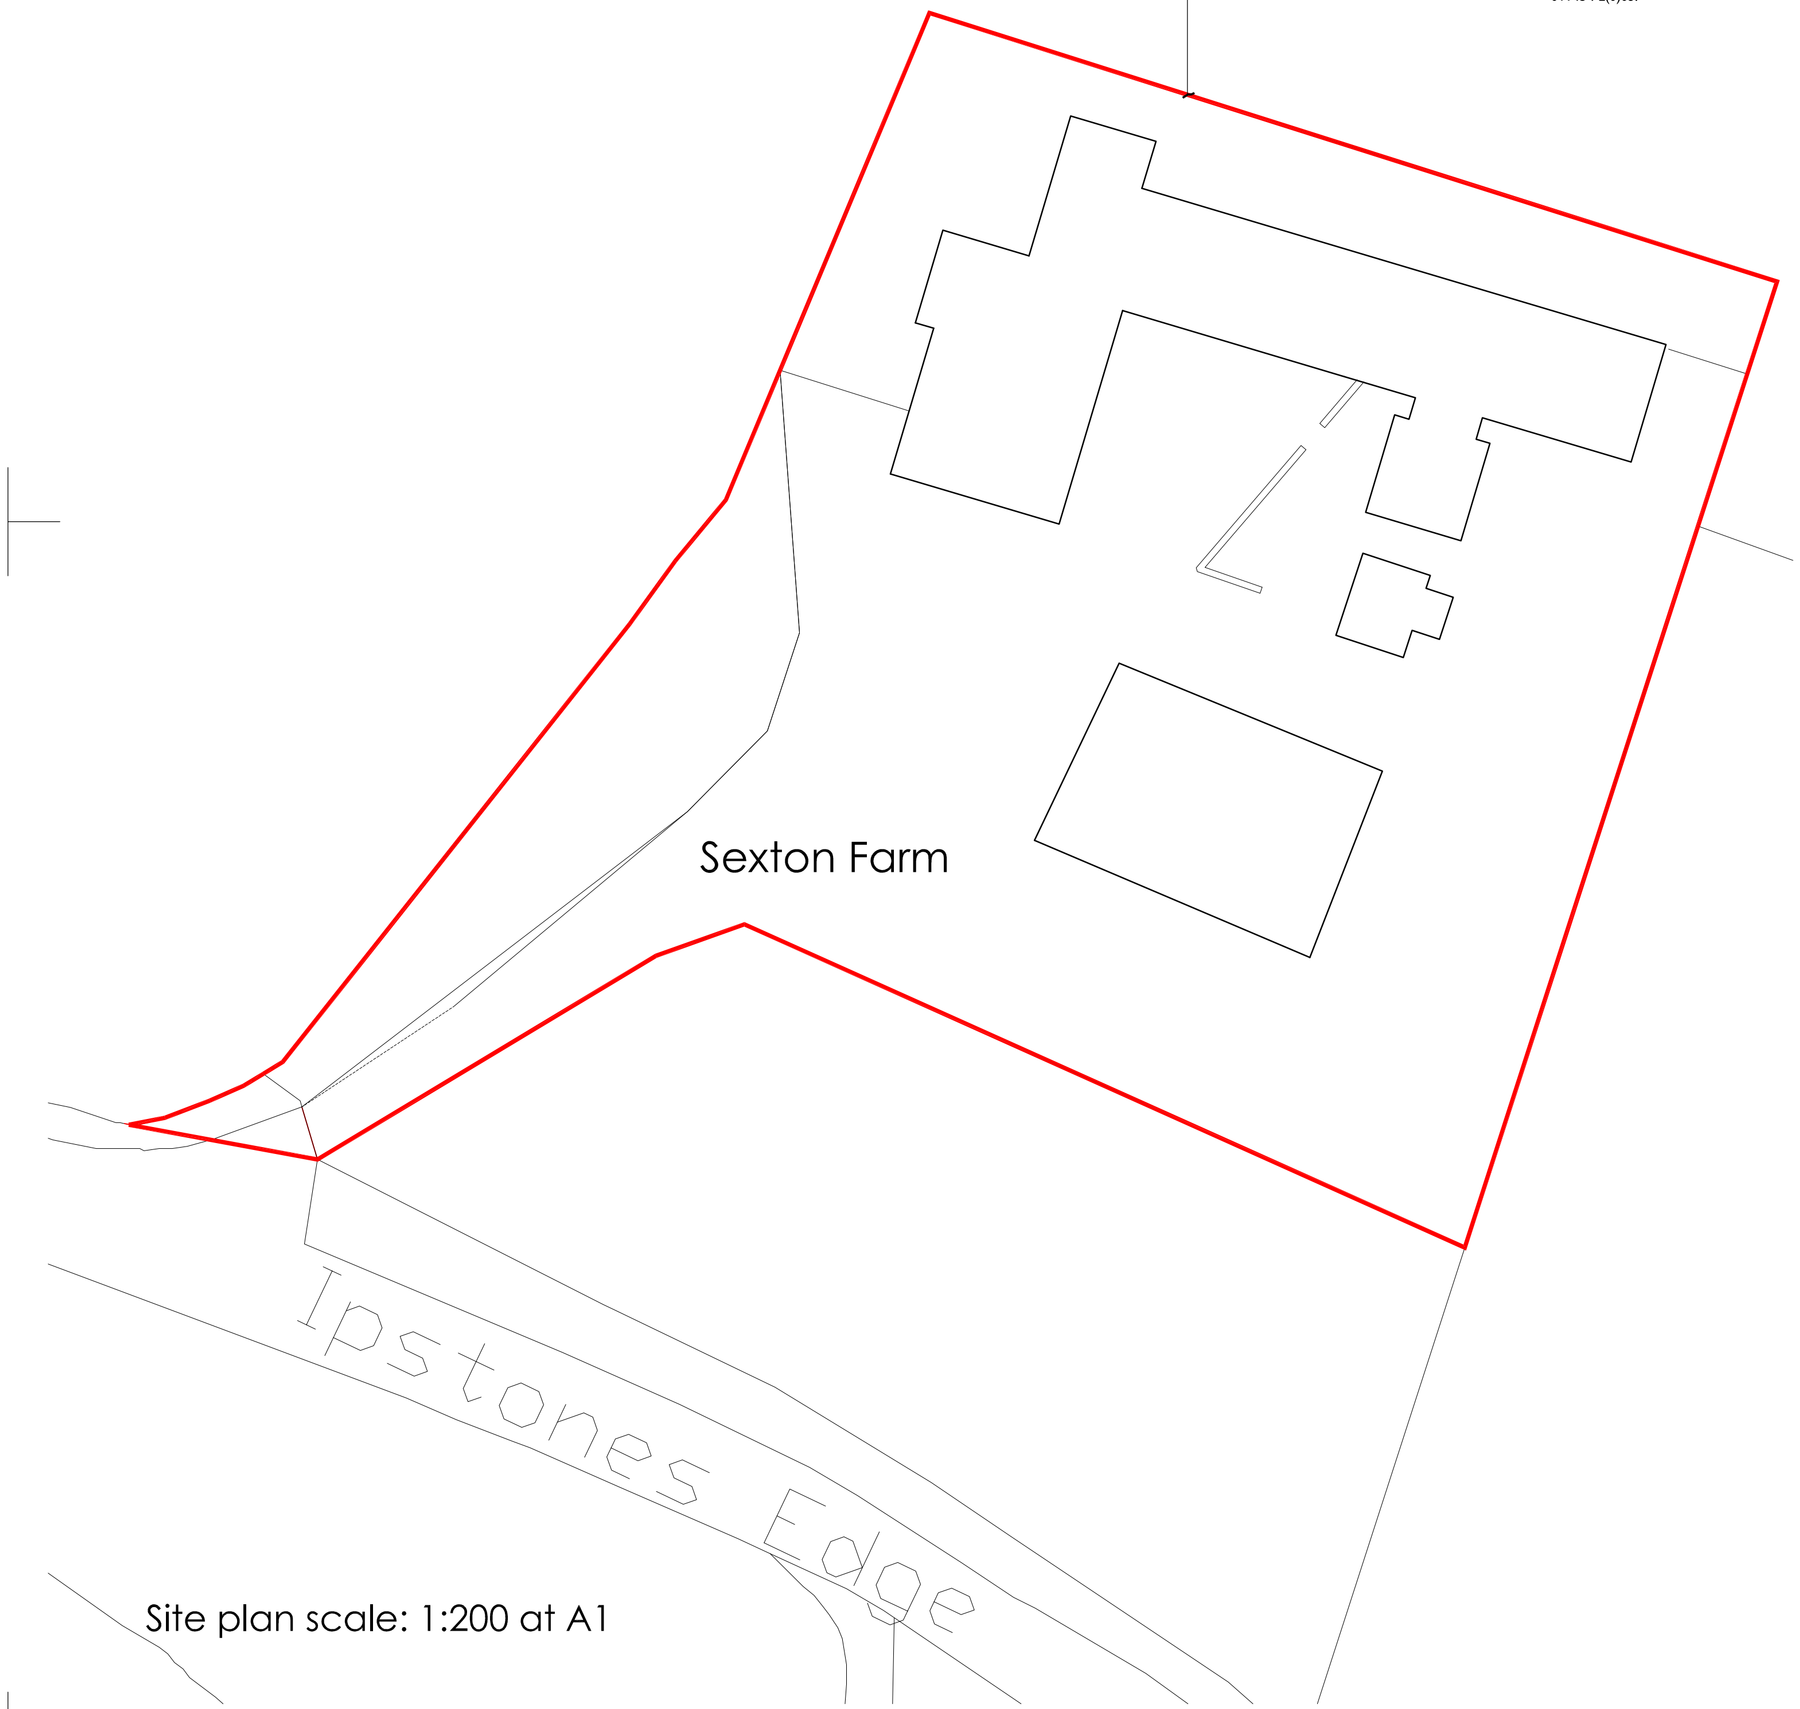

Site plan scale: 1:200 at A1



Location plan scale: 1:1250 at A1

PLANNING DRAWING

Hewitt&Carr Architects
A: DaisyBank House | 17-19 Leek Road | Cheadle | ST10 1JE
T: 01538 756888
E: enquiries@hcarchitects.co.uk
W: www.hcarchitects.co.uk

Client
N Wibberley Esq.

Project
Proposeed conversion to additional living accommodation at Sexton Farm, Ipstones Edge, Ipstones, Staffs. ST10 2LR.

Title
Site plan / Location plan.

Status
PLANNING

Date May 2022 Drawn SM

Scale @A1 1:200 & 1:1250 Checked

Project No Drawing No.
01145 PL(0)04 Rev

File Ref: H:\REF