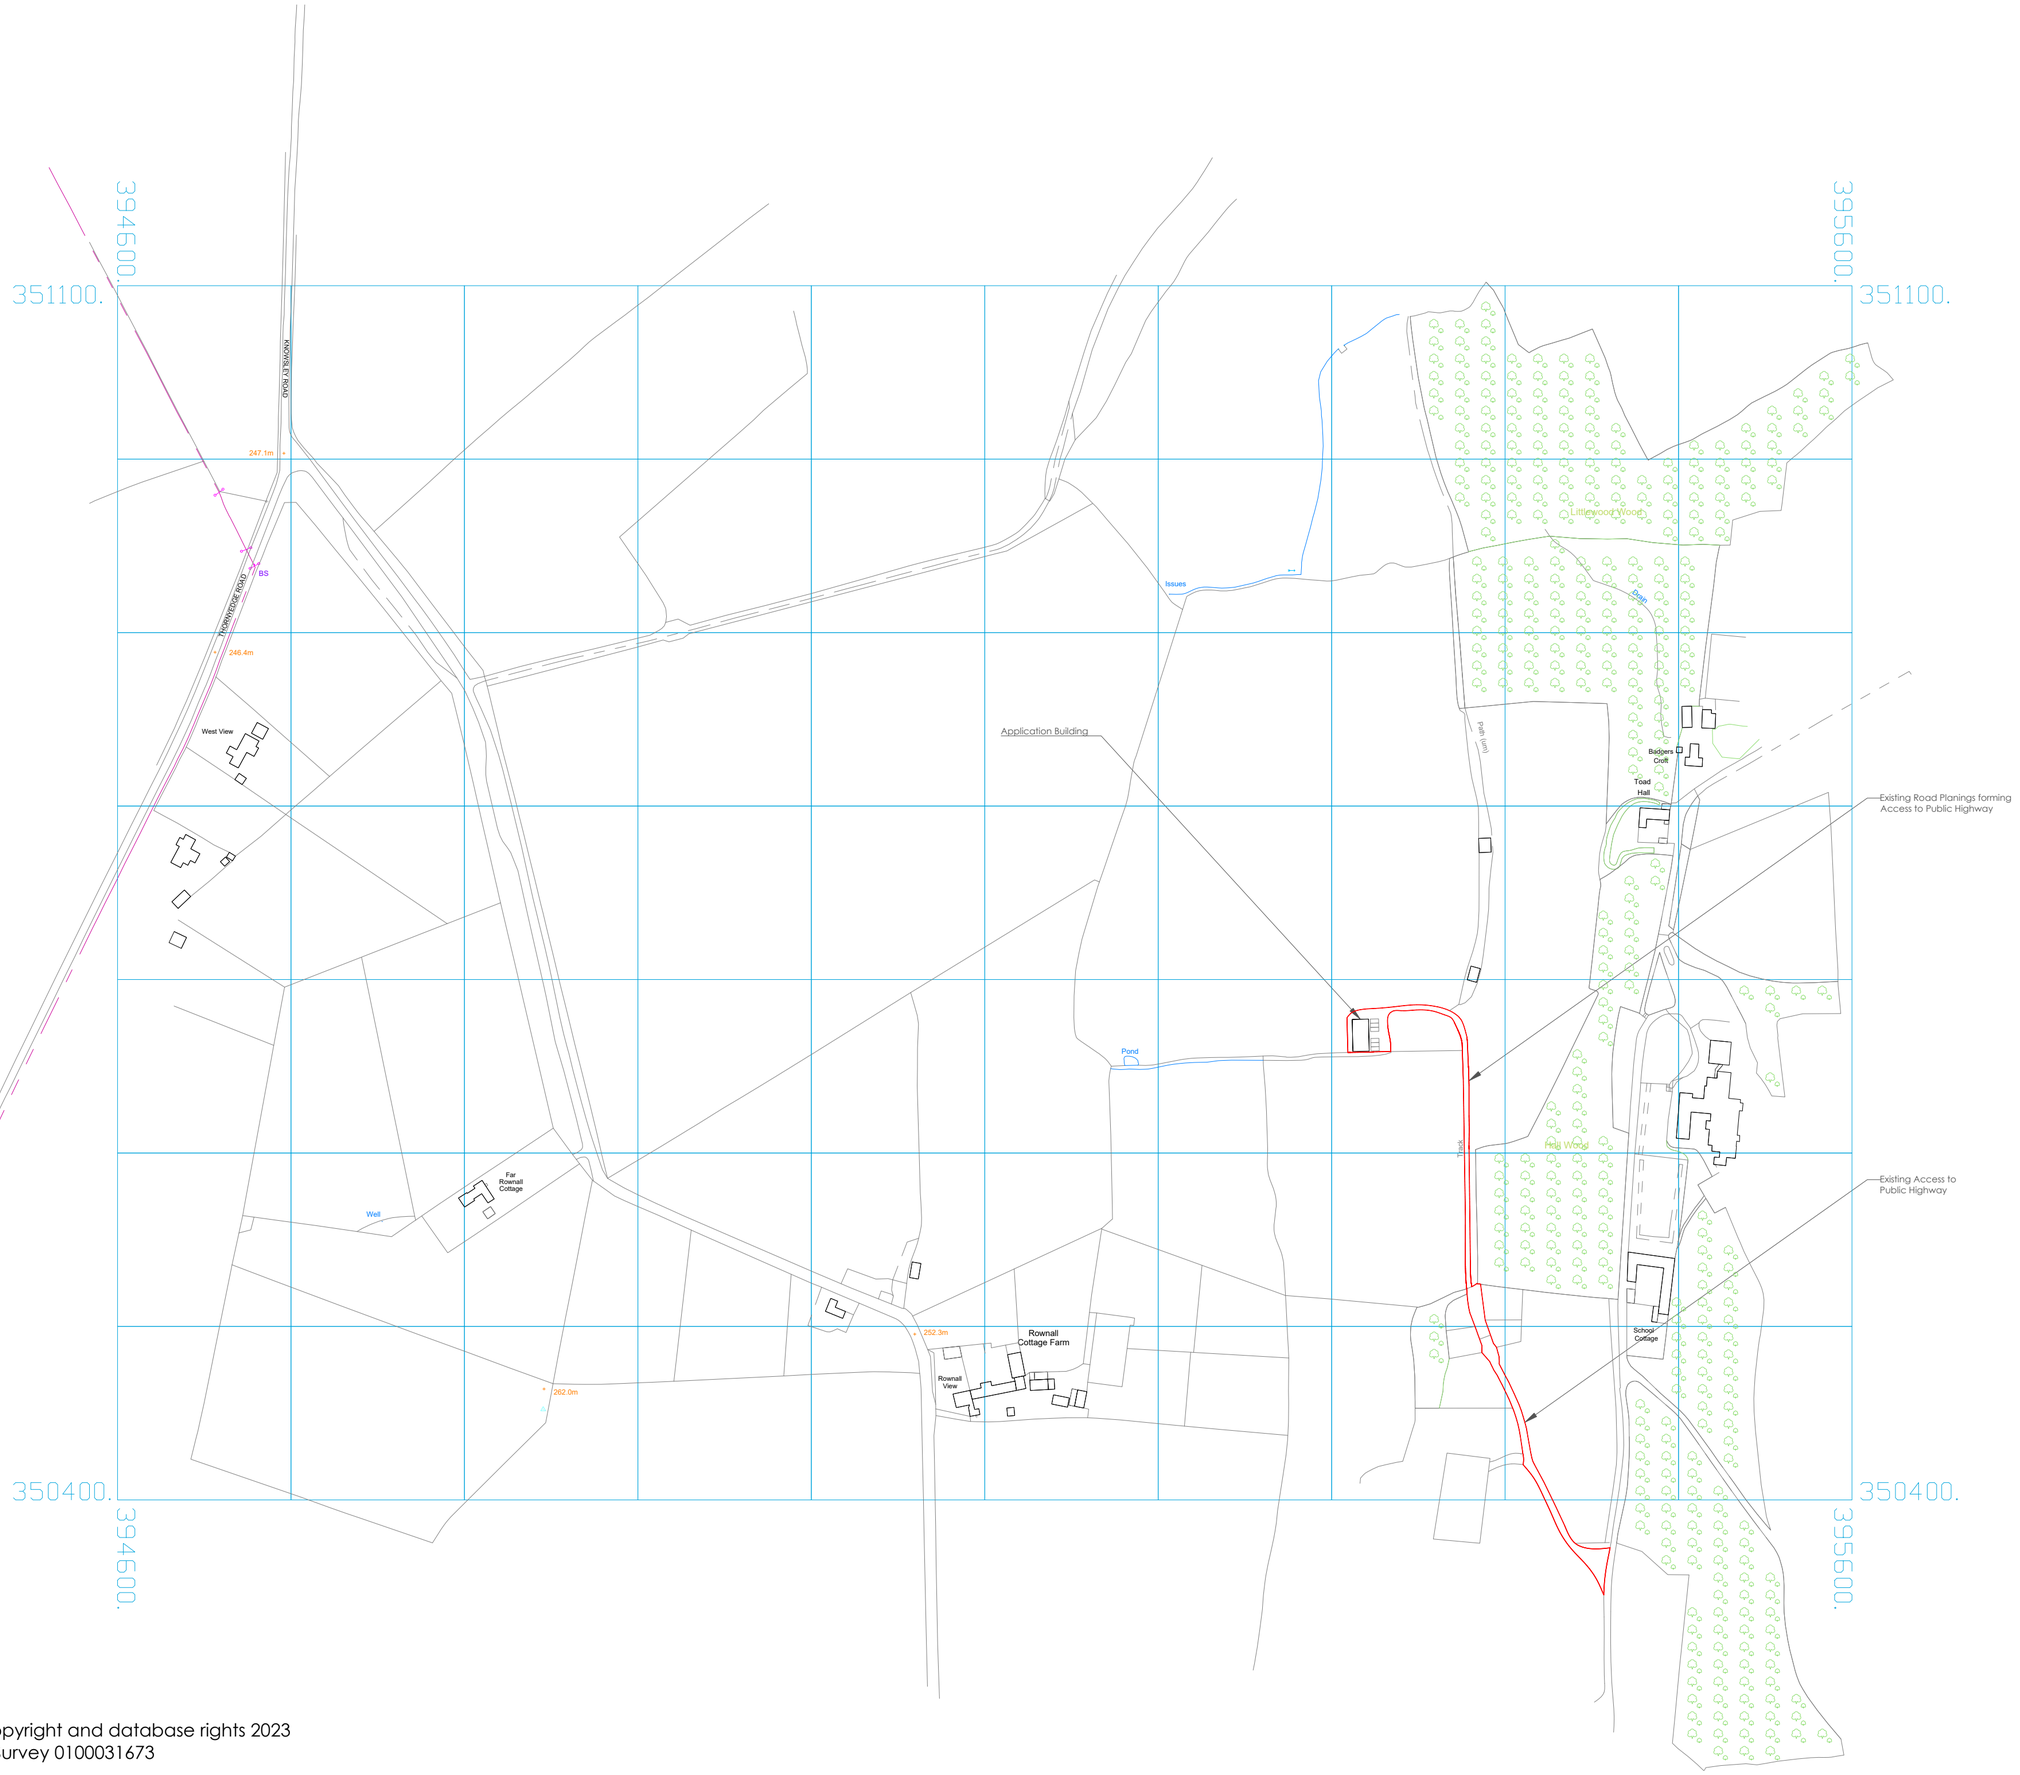


© Crown copyright and database rights 2023
Ordnance Survey 0100031673

Client:
Mr O Pointon

Application:
**Woodend Manor-
Op Dev FPP**

Drawing title:
Location Plan

Scale:
1:2500 @ A2

Drawing number:
1441/J230011/001.2

Date:
21 March 2023

Drawn by:
SK

WHARFE
RURAL PLANNING
Sapling Home Farm, Ullard Hall Lane, Lower Peover, Knutsford, Cheshire WA16 9PJ
T: 01565 746910
E: info@wharferuralplanning.co.uk
W: www.wharferural planning.co.uk