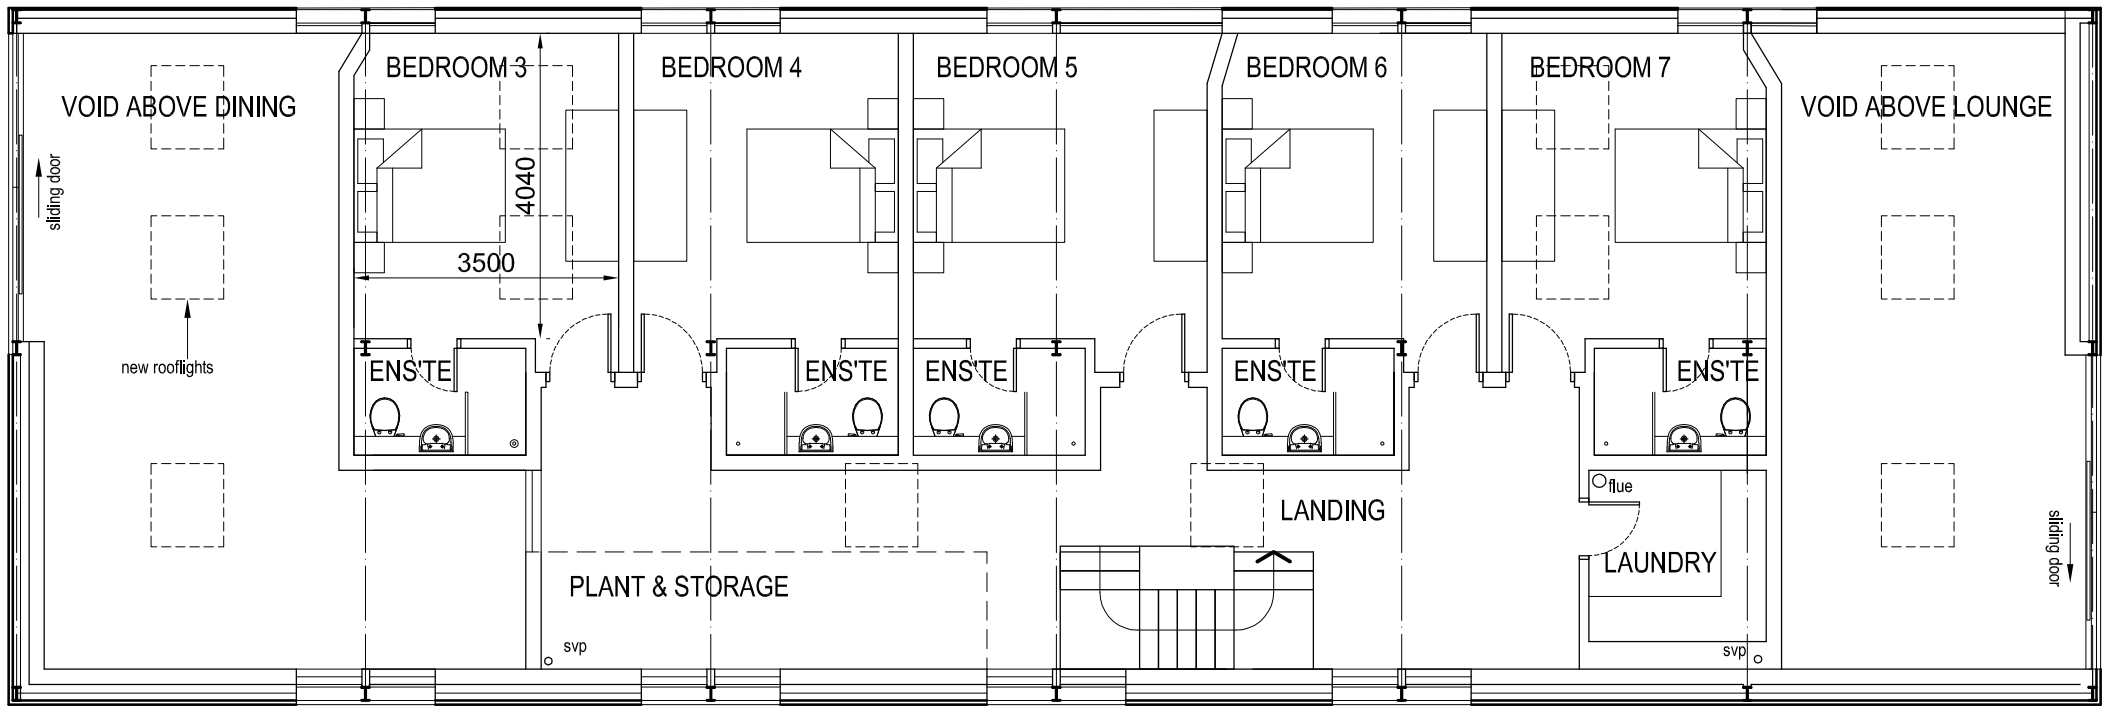

FIRST FLOOR PLAN

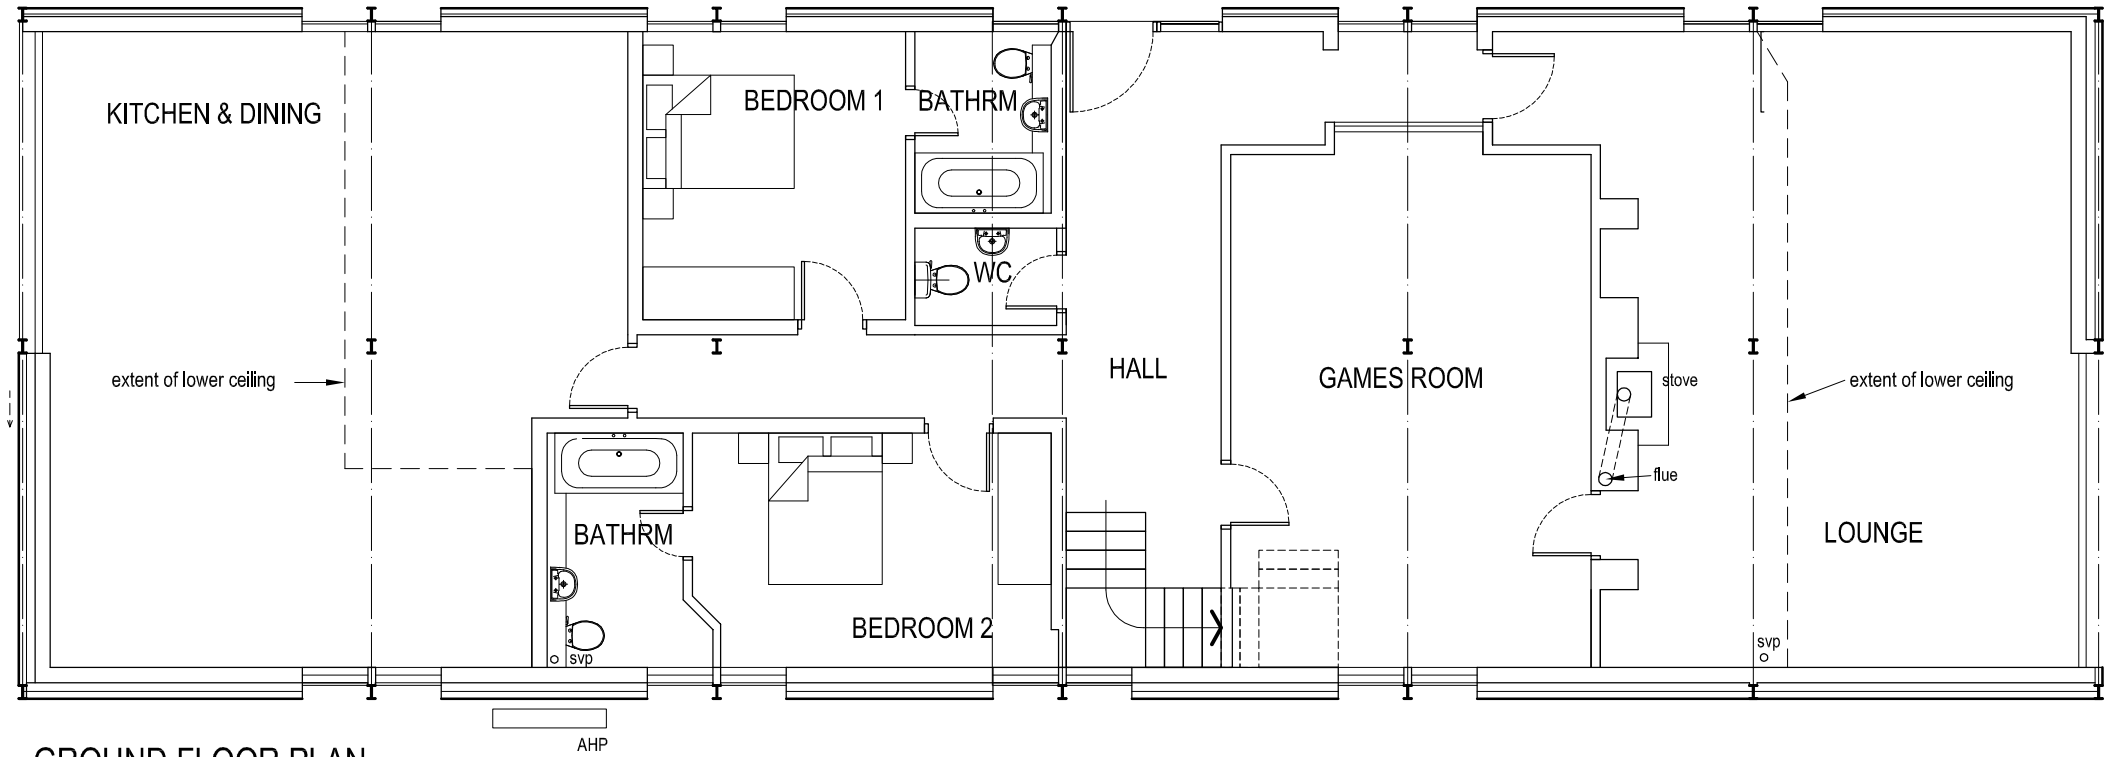

GROUND FLOOR PLAN

0 1 2 3 4 5m

Revisions		
B	General design development	28.04.22
D	External openings and floor levels rev	14.02.23
E	Flue, svps and external AHP added	16.02.23
F	External openings rev	20.03.23

job Barnes Lea Farm, Rushton Spencer
Barn Conversion to Dwelling

title Plans as Proposed

date	scale	drawn by	dwg. no.	rev.
08.04.22	1/100 @ A3	..	BLF5-05	F

Ian Ankers architecture
Building and Design Consultants
Ryecroft Farm, Rushton Spencer, Macclesfield, SK11 0RP
t 01260 546944
e ian@iananders.co.uk
w www.iananders.co.uk