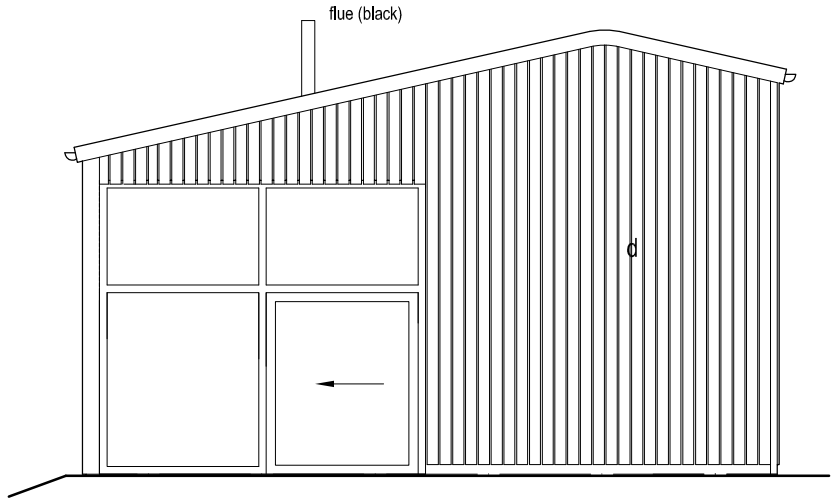

END ELEVATION (N)

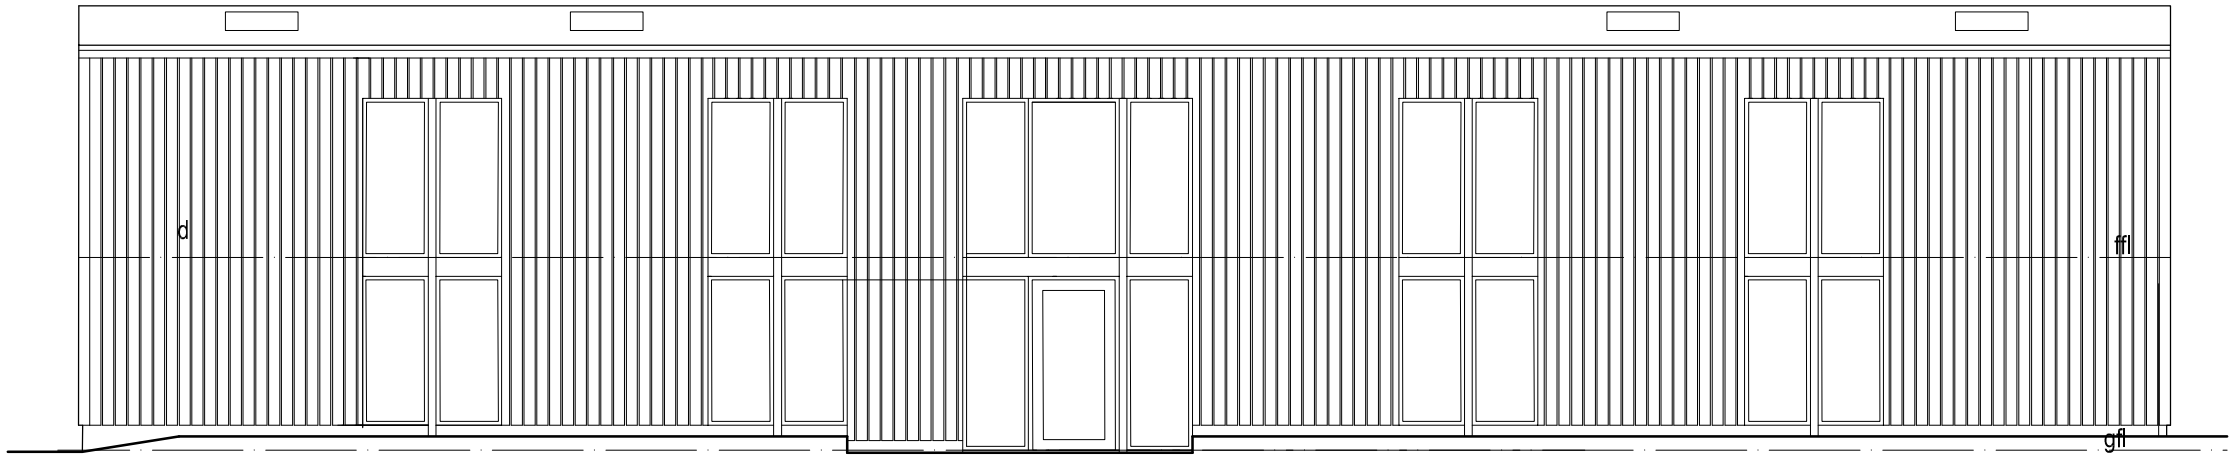

REAR ELEVATION

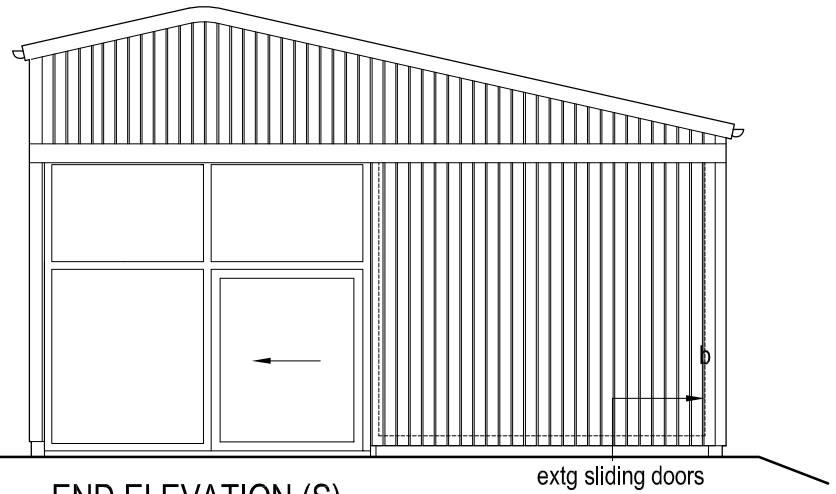

END ELEVATION (S)

extg sliding doors
retained (shown dotted)

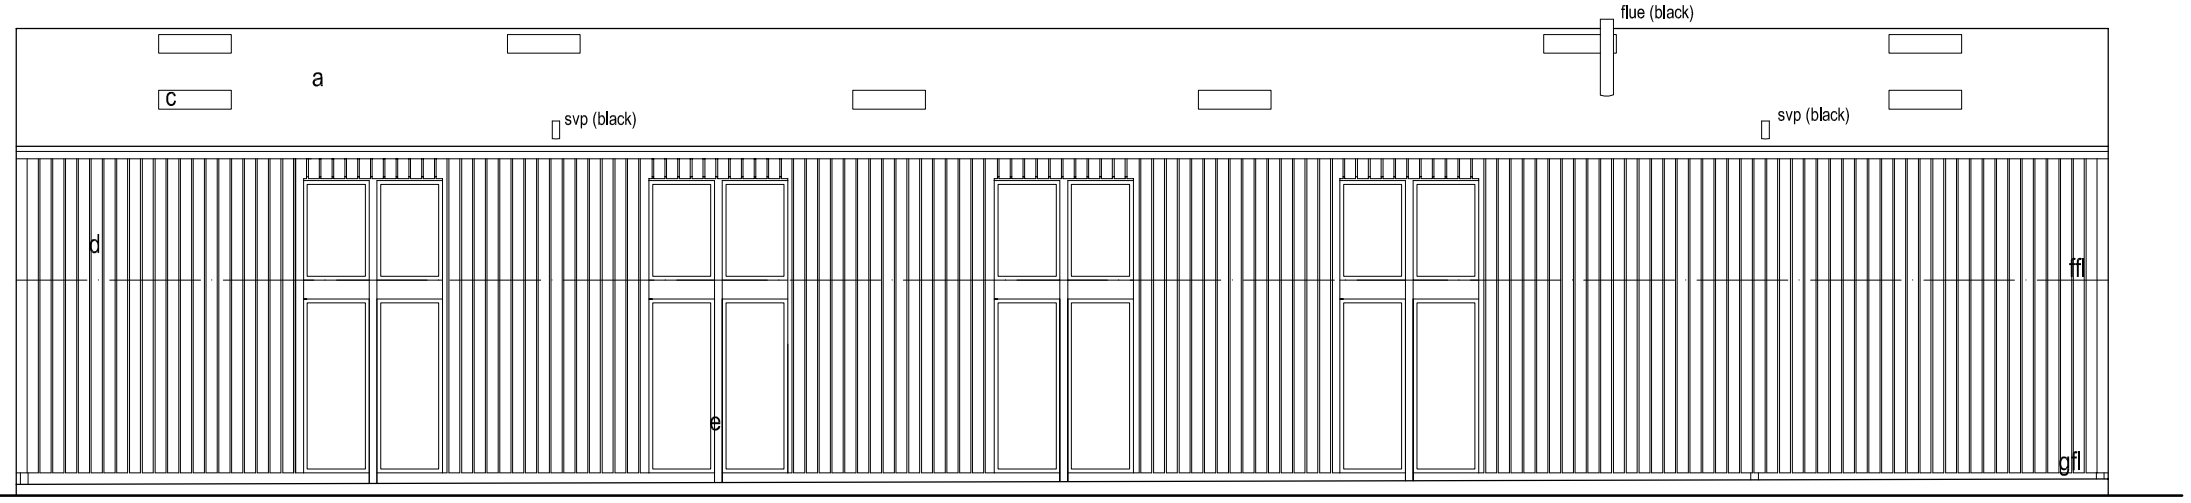

FRONT ELEVATION

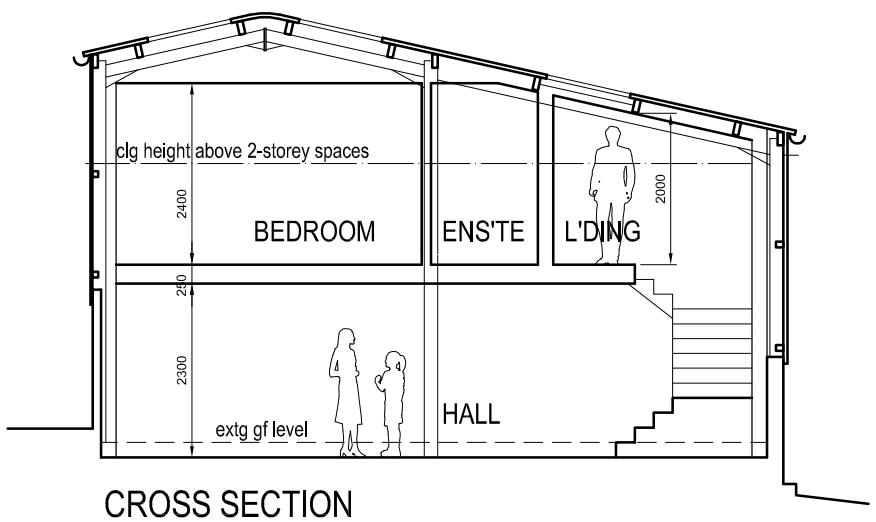

CROSS SECTION

0 1 2 3 4 5m

EXTERNAL MATERIALS KEY

a	black profiled metal sheeting
b	extg sliding doors retained
c	rooflights
d	hit and miss timber boarding
e	painted steel stanchions

Revisions

B	General design development	28.04.22
D	External openings, cladding and floor levels rev	14.02.23
E	External flue & vent pipes added	16.02.23
F	External openings rev	20.03.23

job Barnes Lea Farm, Rushton Spencer
Barn Conversion to Dwelling

title Elevations and Section as Proposed

date	scale	drawn by	dwg. no.	rev.
08.04.22	1/100 @ A3	..	BLF5-06	F

Ian Ankers architecture
Building and Design Consultants
Ryecroft Farm, Rushton Spencer, Macclesfield, SK11 0RP
t 01260 546944
e ian@ianankers.co.uk
w www.ianankers.co.uk