


Rev.	Drawn	Comments	Date
A	KLB	Scale bars added	12.04.23

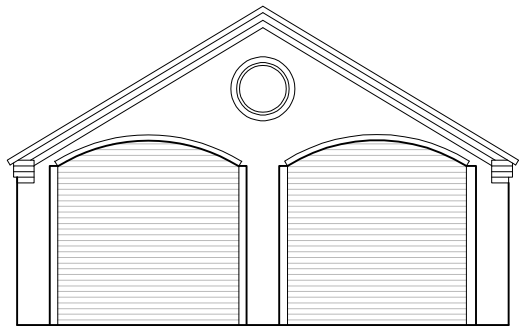


Front Elevation
Scale 1:100

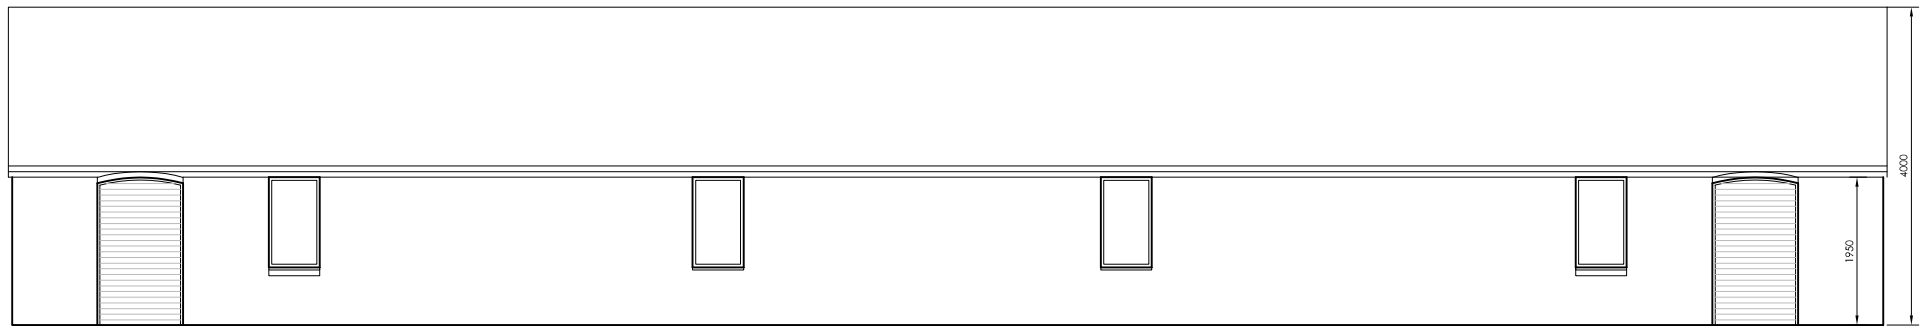


Side Elevation
Scale 1:100

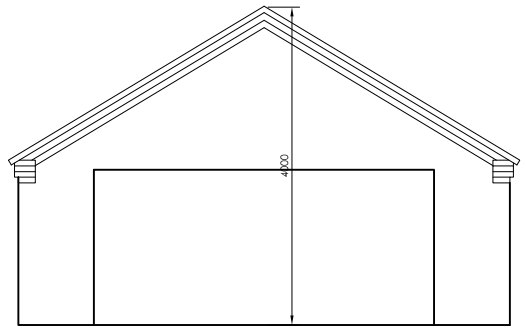

Rear Elevation
Scale 1:100

 


Side Elevation
Scale 1:100

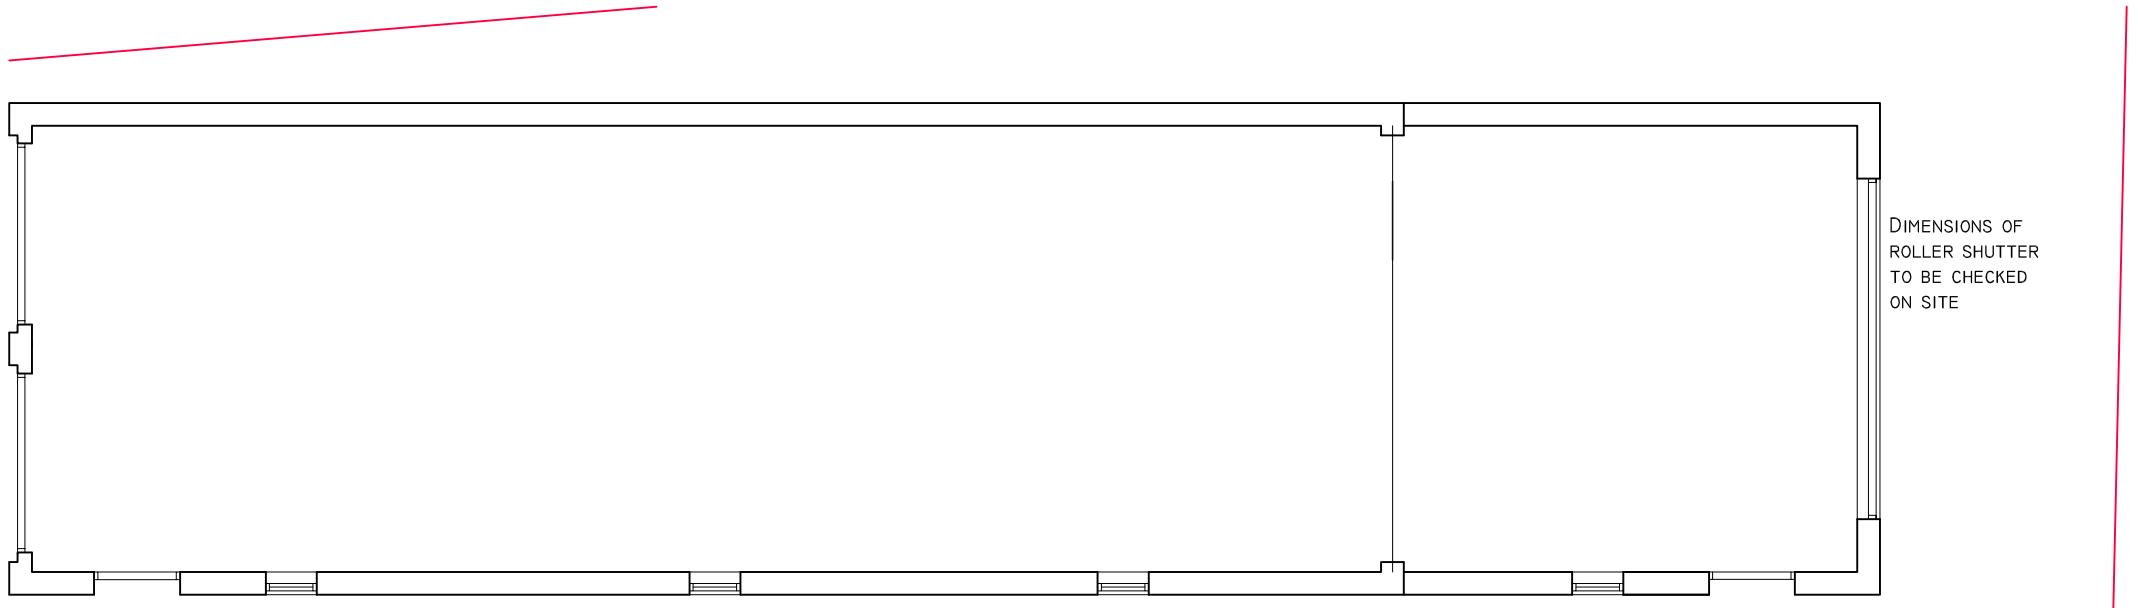

Existing Ground Floor Plan
Scale 1:100

Scale Bar 1:100

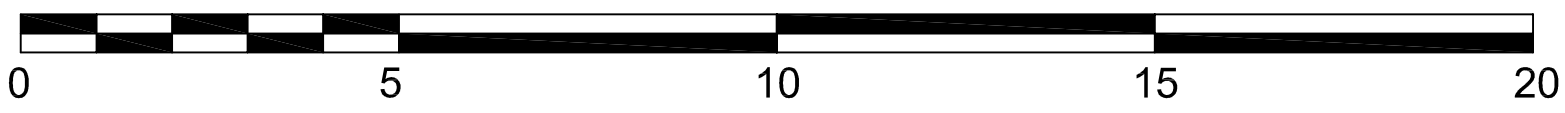

This drawing is subject to Copyright & must not be copied or reproduced without consent. Figured dimensions only are to be taken from this drawing. All contractors must visit the site and be responsible for taking and checking all dimensions relative to their work.

MODE
Architects & Development

01782 479644
info@mode-architects.co.uk
www.mode-architects.co.uk

Client Ms. S Bloor

Project Internal Alterations to Create Self Contained Annex at Quarry House Farm, ST9 9NW

Title Plans and Elevations as Existing

Status Survey

Scale @A3	Date	Drawn	Checked
1:100	Dec '22	KLB	

Drawing No. 22 046 AL (0) 01

Rev A

File Ref: