

Ordnance Survey © Crown copyright 2016 All rights reserved. Licence number 100051789

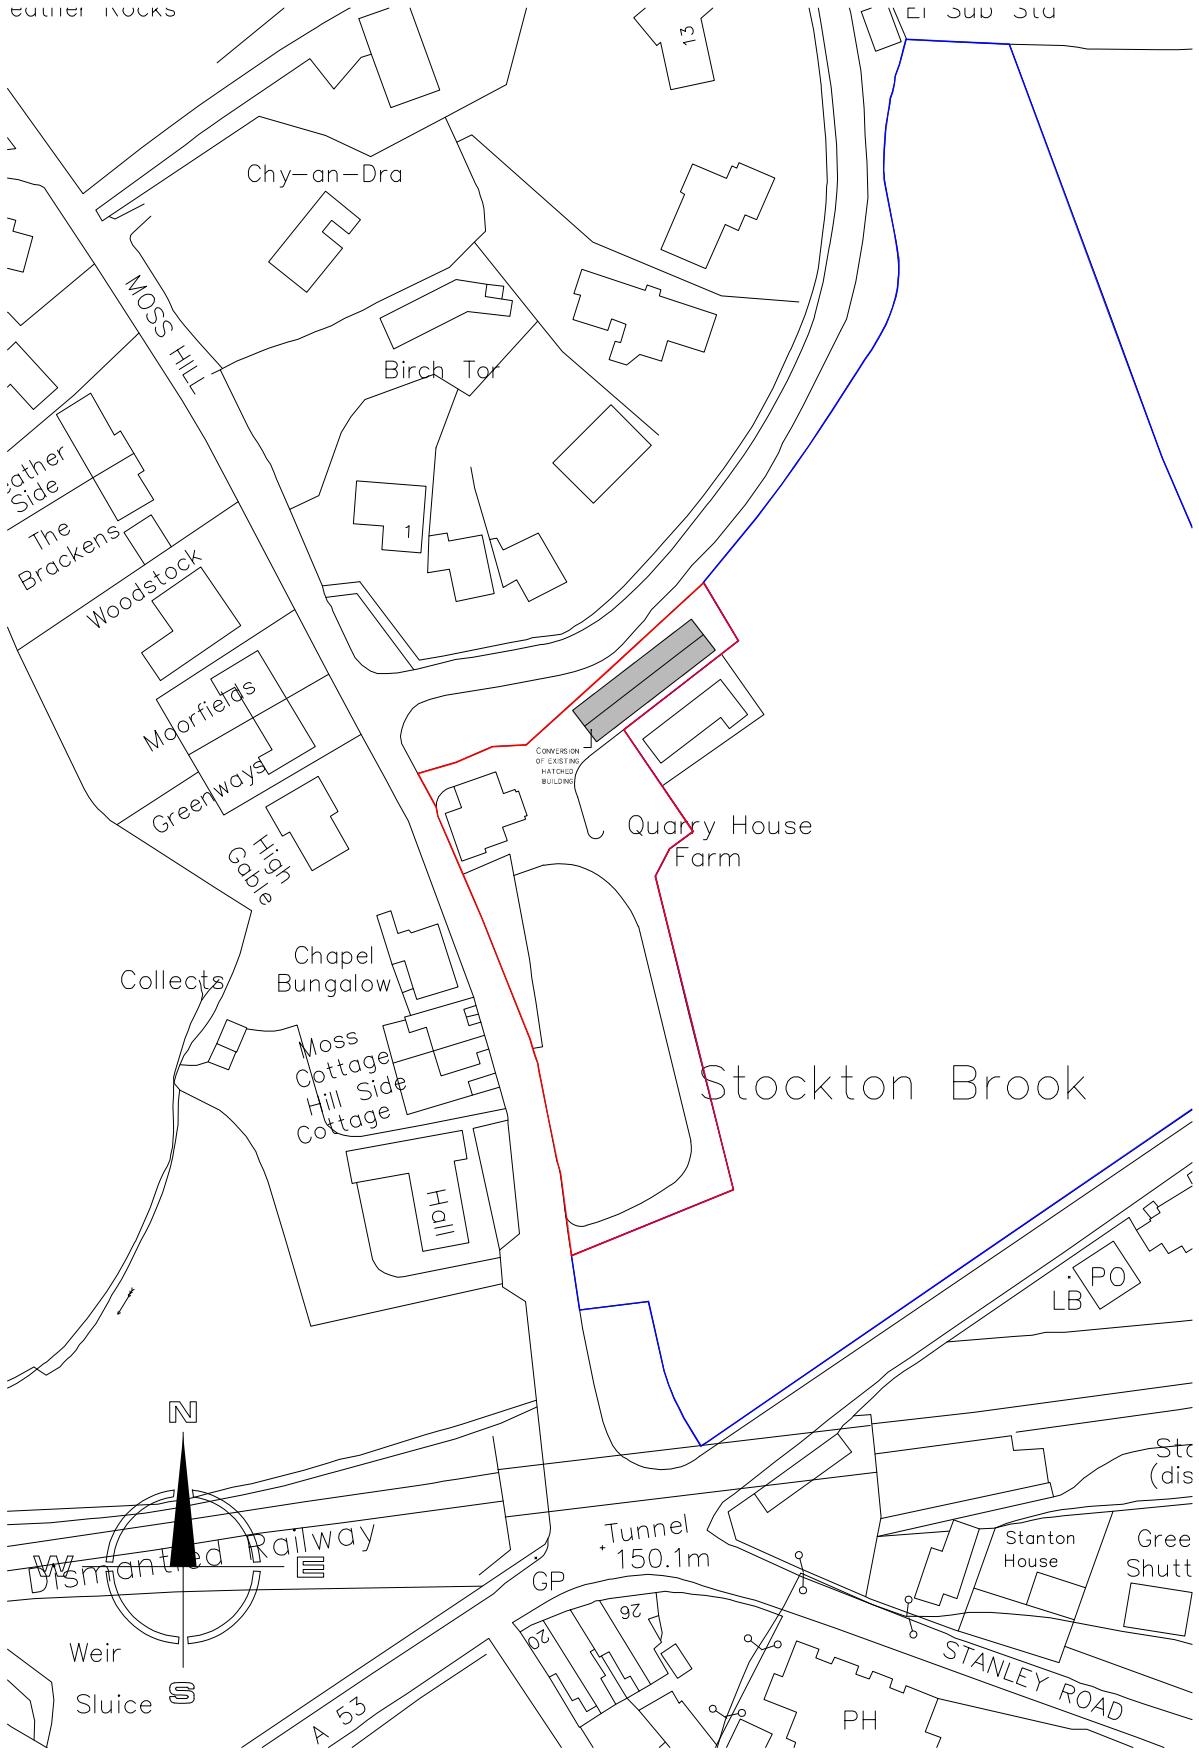

Site Location Plan
1:1250

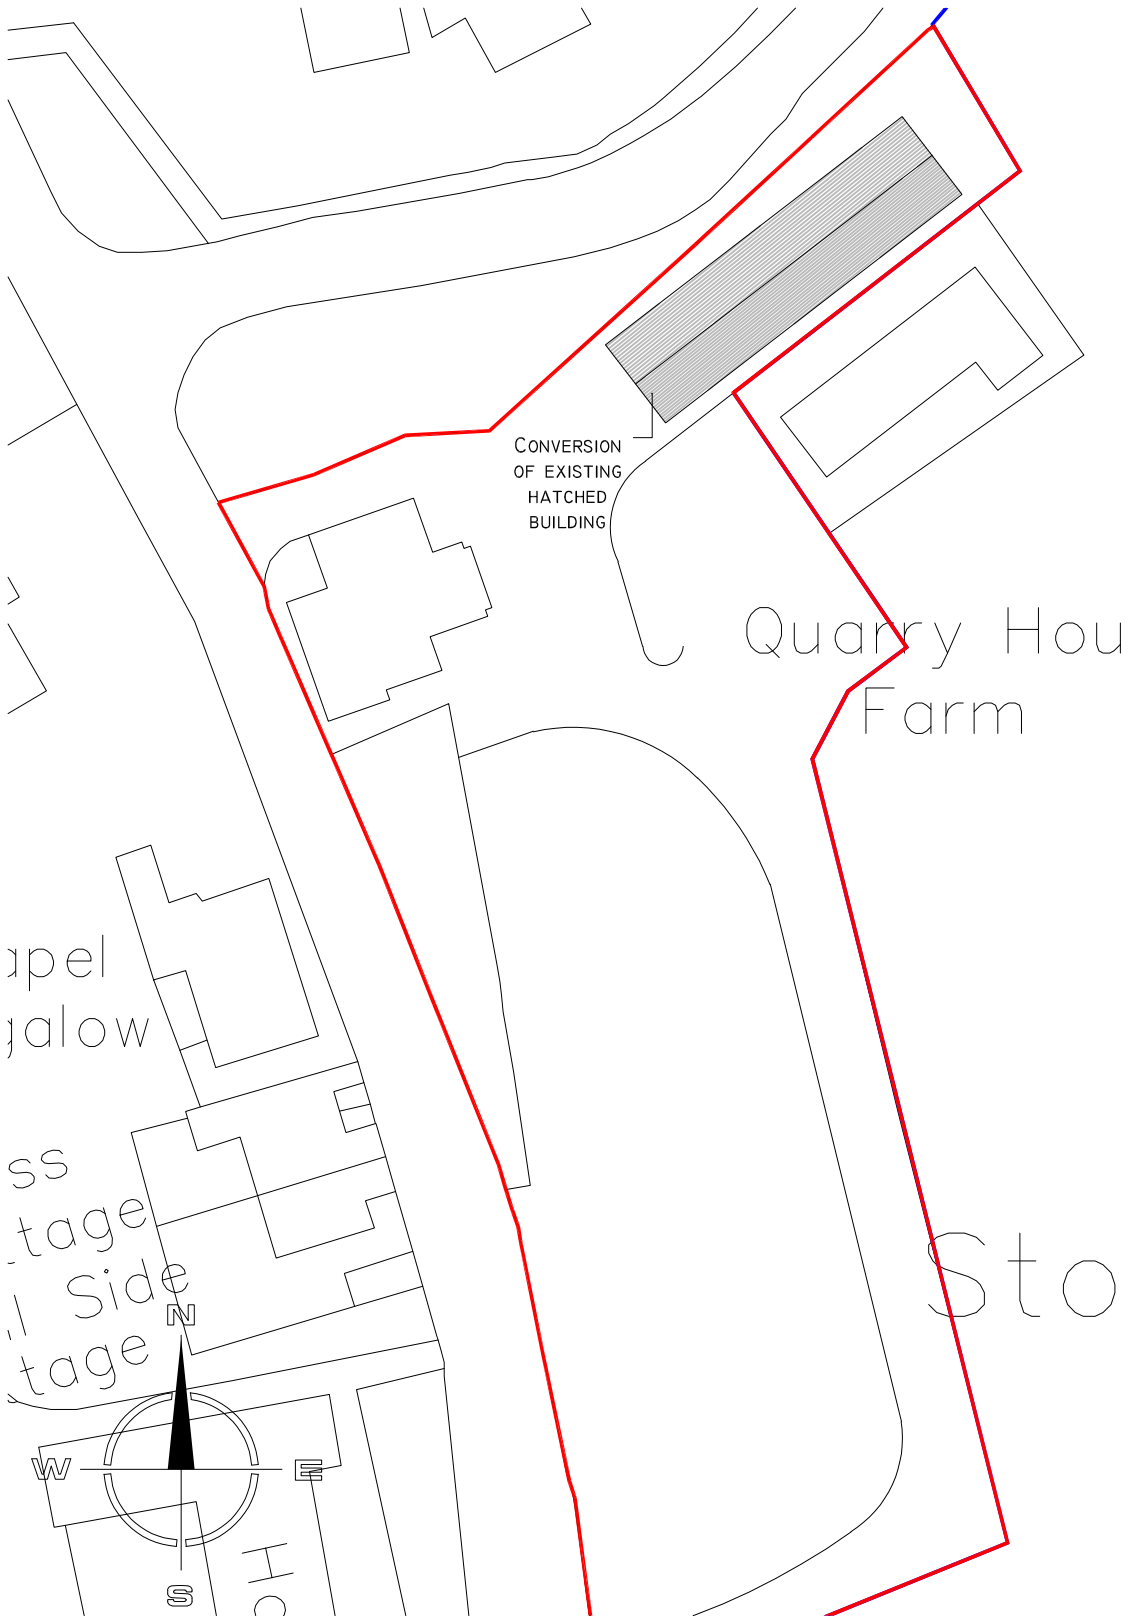

Site Block Plan
1:500

Scale Bar 1:1250

0 25 50 75 100 200

Scale Bar 1:500

0 10 50 100

Rev.	Drawn	Comments	Date

MODE
Architects & Development

01782 479644
info@mode-architects.co.uk
www.mode-architects.co.uk

Client Ms S Bloor

Project Internal Alterations to Create Self Contained Annex at Quarry House Farm, ST9 9NW

Title Site Location and Block Plan

Status Planning

Scale @A3	Date	Drawn	Checked
Stated	Jan '23	KLB	

Drawing No. 22 046 PL (0) 03 | Rev A

File Ref:

This drawing is subject to Copyright & must not be copied or reproduced without consent. Figured dimensions only are to be taken from this drawing. All contractors must visit the site and be responsible for taking and checking all dimensions relative to their work.