

Copyright of this drawing is vested in the Architect and it must not be copied or reproduced without consent. Figured dimensions only are to be taken from this drawing. All contractors must visit the site and be responsible for taking and checking all dimensions relative to their work. Hewitt&Carr Architects Ltd are to be advised of any variation between drawings and site conditions.
THIS DRAWING IS FOR PLANNING PURPOSES ONLY AND CLIENTS/CONTRACTORS ARE ADVISED TO CLARIFY DIMENSIONS WITH THE ARCHITECT PRIOR TO SETTING OUT.

Rev.	Drawn	Comments	Date

Ordnance Survey © Crown copyright 2022 All rights reserved. Licence number 100051789

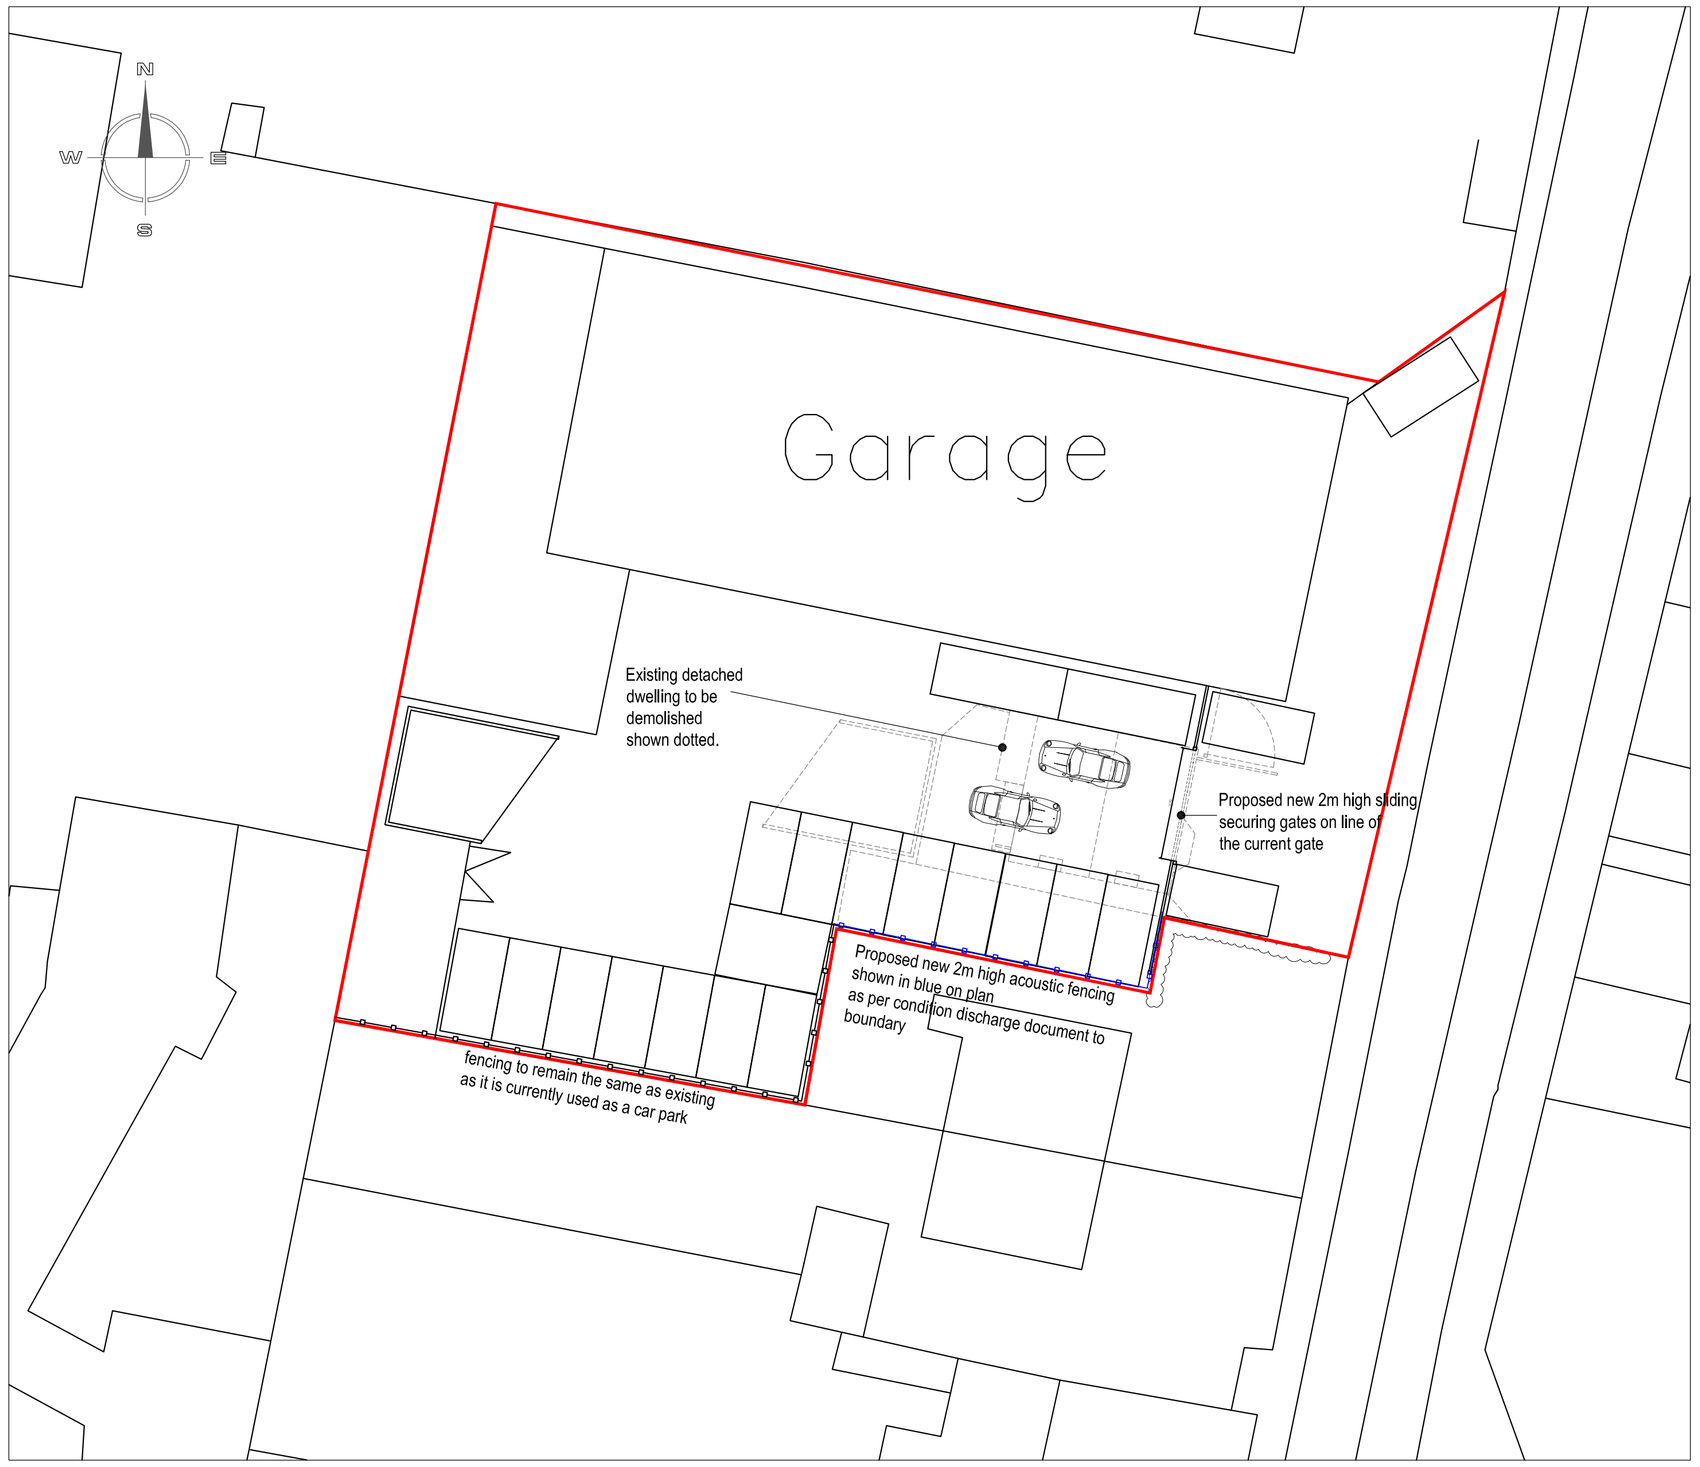


SITE LAYOUT PLAN AS PROPOSED 1:200

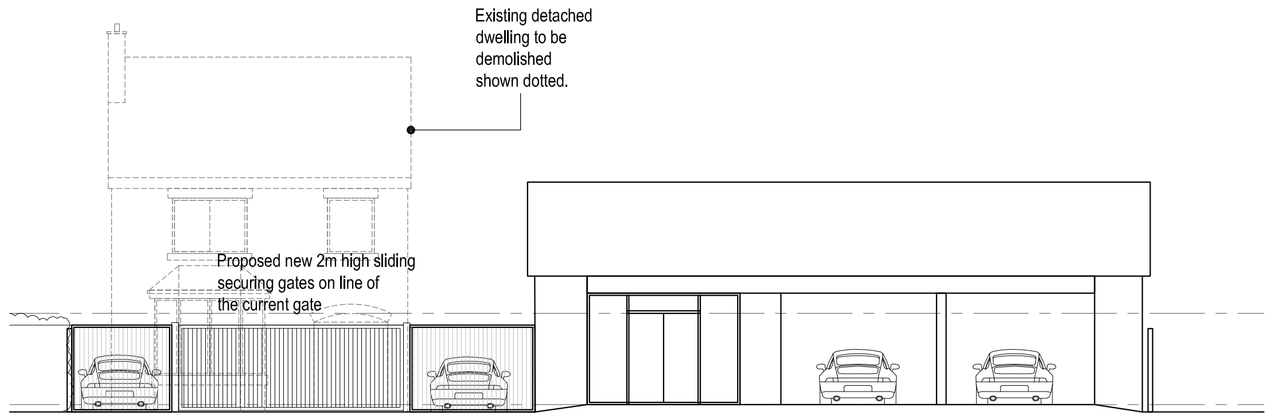

Front elevation to Tean Road 1:100

Ordnance Survey © Crown copyright 2022 All rights reserved. Licence number 100051789

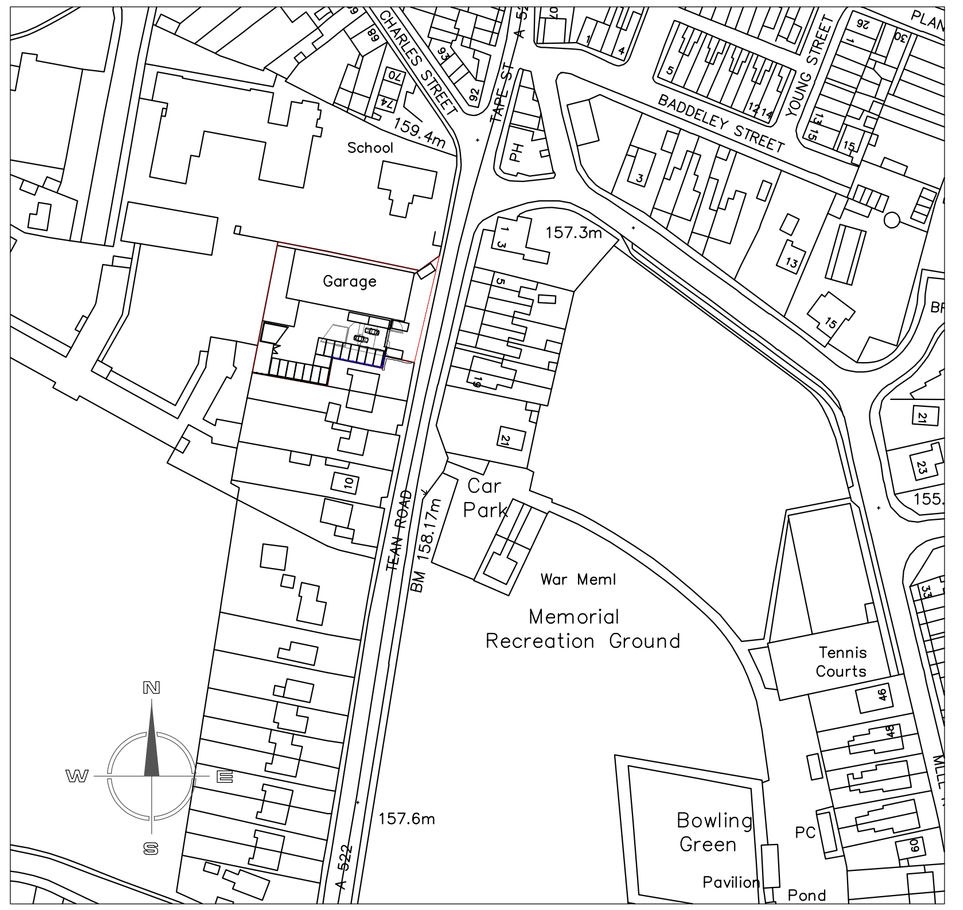

SITE LOCATION PLAN 1:1250

Hewitt&Carr Architects
A: DaisyBank House I 17-19 Leek Road I Cheadle I ST10 1JE
T: 01538 756888
E: enquiries@hcarchitects.co.uk
W: www.hcarchitects.co.uk

Client
AA SILENCERS

Project
Proposed demolition of No 2 Tean Road to form vehicle parking.
ST11 9TW

Title
Plans and Elevations as Proposed

Status
PLANNING

Date May 22 Drawn MJC

Scale @A1 AS STATED Checked

Project No 01195 Drawing No. AL(0)101 Rev C

File Ref: H:\REF