

Copyright of this drawing is vested in the Architect and it must not be copied or reproduced without consent.
Approval: This drawing is prepared for the purpose shown in the drawing status. Unless marked as such, the drawing should not be used for construction purposes, as it may be necessary to augment/amend the drawing for this purpose. Detailed setting out drawings will need to be supplied for tender and construction purposes.
Prints: Please note that paper prints of this drawing may not be an accurate reproduction of the given scale. Figured **dimensions only** are to be taken from this drawing. A scale bar is shown for the purposes of scaling.
Dimensions and Levels: are to be checked on site, prior to commencement. All contractors are to be responsible for taking and checking all dimensions relative to their work. Dimensions are in millimetres unless otherwise stated.
Variations and Discrepancies: byArchitecture are to be advised of any variation between drawings and site conditions.
This drawing is to be read in conjunction with all other consultant's drawings, specifications and schedules.....IF IN DOUBT ASK.
CDM: Work must not start on site before a Construction Phase Health and Safety Plan is in place (if applicable). The Client is responsible for ensuring that a Principal Designer and/or Principal Contractor has been appointed and the Health and Safety executive have been notified (for projects which will involve more than 500 person days and/or will last more than 30 working days on site).

Rev.	Drawn	Comments	Date
1	MQ	Issued to QS For Cost Plan	27 Jan 23

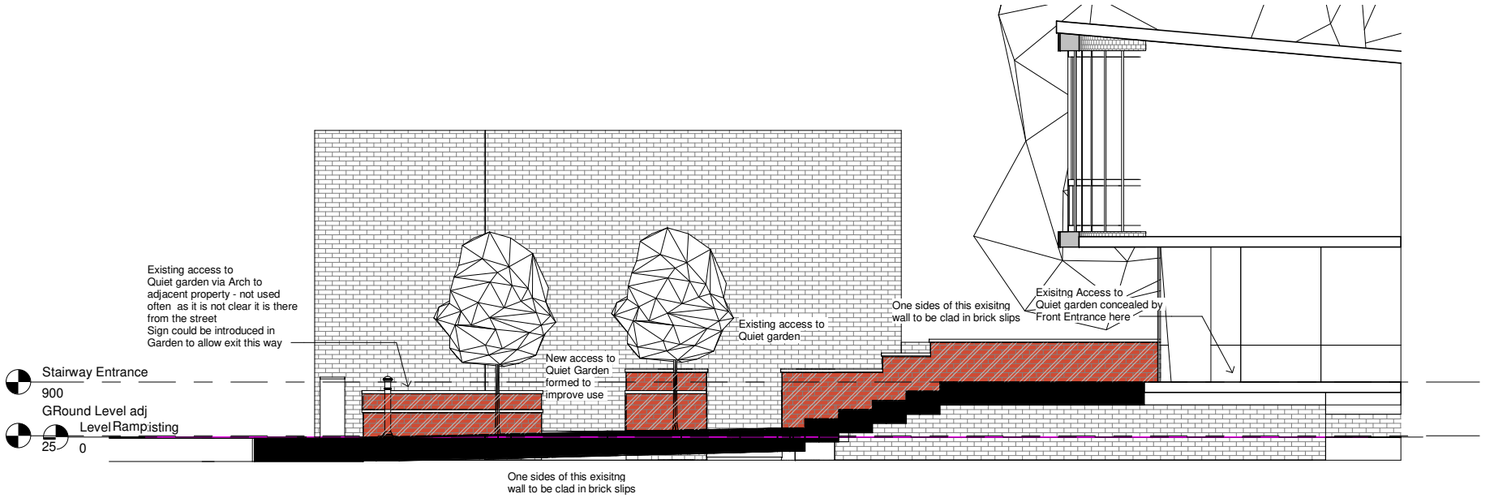


Elevation 1 - to Left of Town Hall Plazza Steps
1 : 50

Note
The only other Work to the Quiet Garden is siting of 2no Benches to allow people to sit in the garden and potential formation of steps where the new access to the garden is to be formed.
Refer to Area Eleven

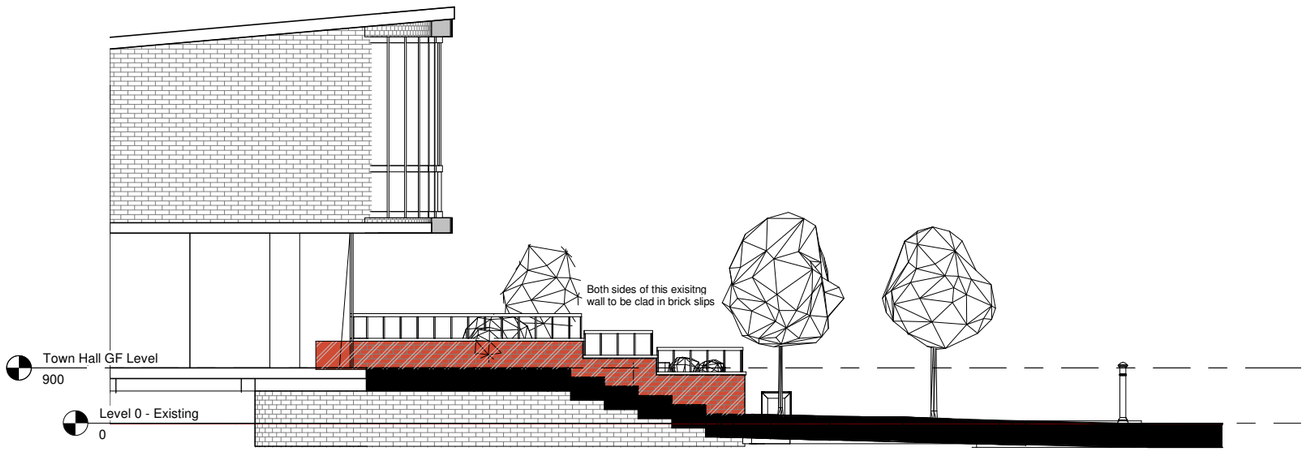

Elevation 2 - to Right of Town Hall Plazza Steps
1 : 50

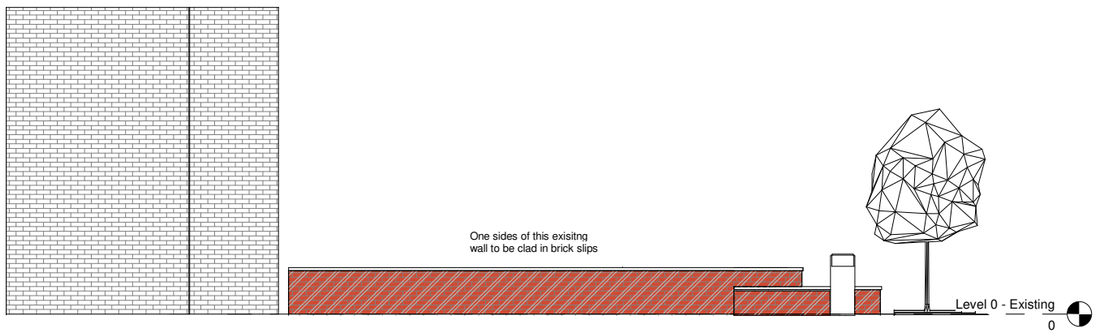

Elevation 3 - Front Wall to Quiet Garden Facing Street
1 : 50

NOTE
Colour Shaded Areas indicate areas of Existing Cream Walls, To which Brick Slips are to ba added to unify with new brick planters

bp Architecture
☎ 01782 515 555
Enquiries@bpArchitecture.co.uk
www.bparchitecture.co.uk
93 High Street, Biddulph, Staffs ST8 6AB
Architects : Interior Architecture : Conservation : Landscape

Client
Biddulph Town Council

Project
Proposed Public Square to front of Biddulph Town Hall

Title
Elevations of Existing Entrance Plaza
and Front Wall to Quiet Garden Facing the Street

Status **RIBA Stage 4: Technical Design**

Date **Jan 2023** Drawn **BSP**
Scale @A1 **1 : 50** Checked .
Project No 22-034 Drawing No. AL(0)05 Dwg Status P Rev 1

Sheet Size (full size) **A1**

Re Printed 08/02/2023 15:00:52