
North

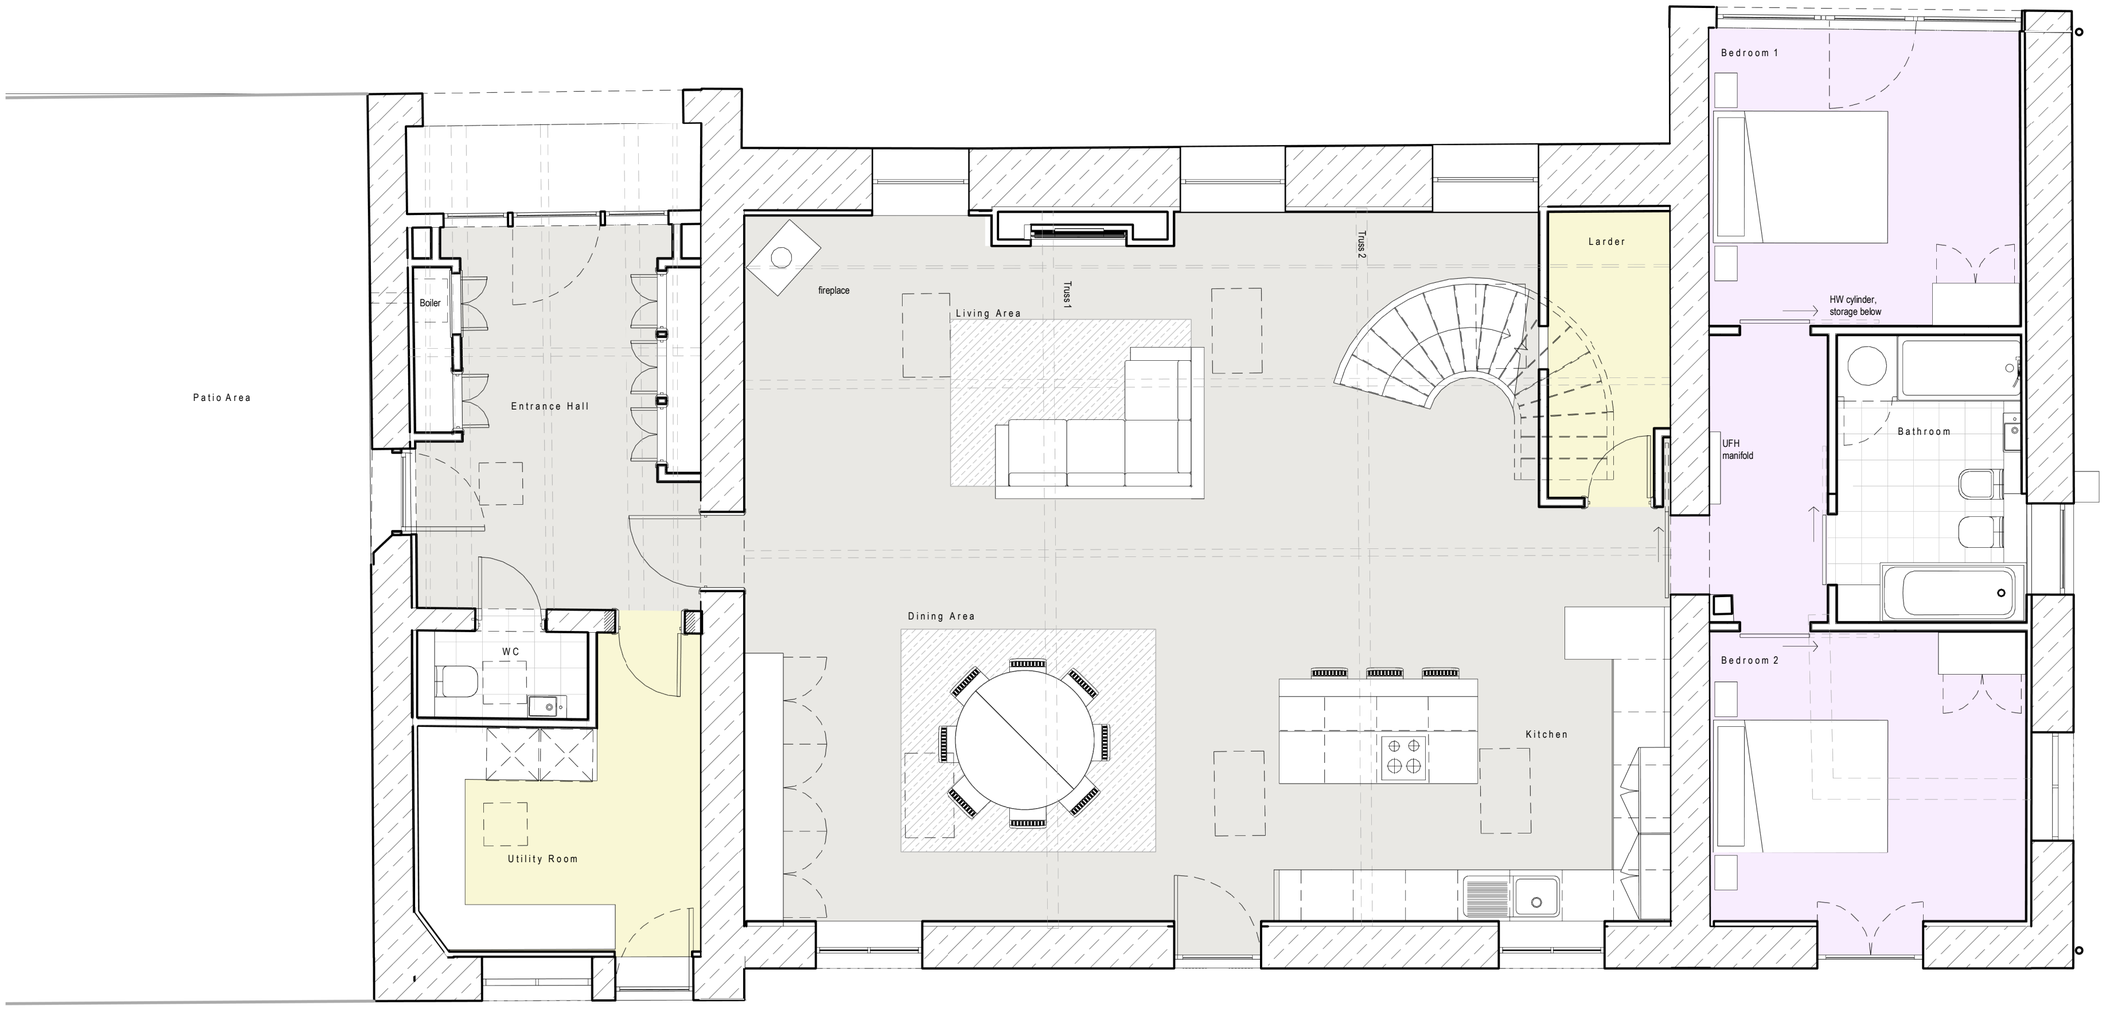

0m 5m

Rev	Date	Drawn	Description
C	22.03.2023	SJ	amendments following client and planning consultant feedback
B	09.03.2023	SJ	stair amendments
A	07.03.2023	SJ	amendments following client feedback

ctd architects

Clerk Bank House
Clerk Bank
LEEK
Staffordshire
ST13 5HE

t : 01538 373477 e : info@ctdarchitects.co.uk
f : 01538 386503 w : www.ctdarchitects.co.uk

ctd architects © 2023
- This drawing is copyright.
- All dimensions to be checked on site before proceeding.
- Contractor must notify the architect of any discrepancies before proceeding.
- Contractor to check/adjust dimensions of new work to suit existing conditions. Do not assume existing structure or details are plumb, square or level.
- All drawings to be read in conjunction with all other consultants drawings and specs.

Client
Mr & Mrs Hankinson

Project
Five Acres Barn
Longhurst Farm, DIMMINGSDALE, ST10 3AS

Title
Ground Floor Plan 'as proposed'

Scale	Size	Drawn	Chk'd	Date
1 : 50	A2	SJ	KL	31/01/23

Status: PLANNING ISSUE

Job No.	Drawing No	Rev.
2260	AL10	C