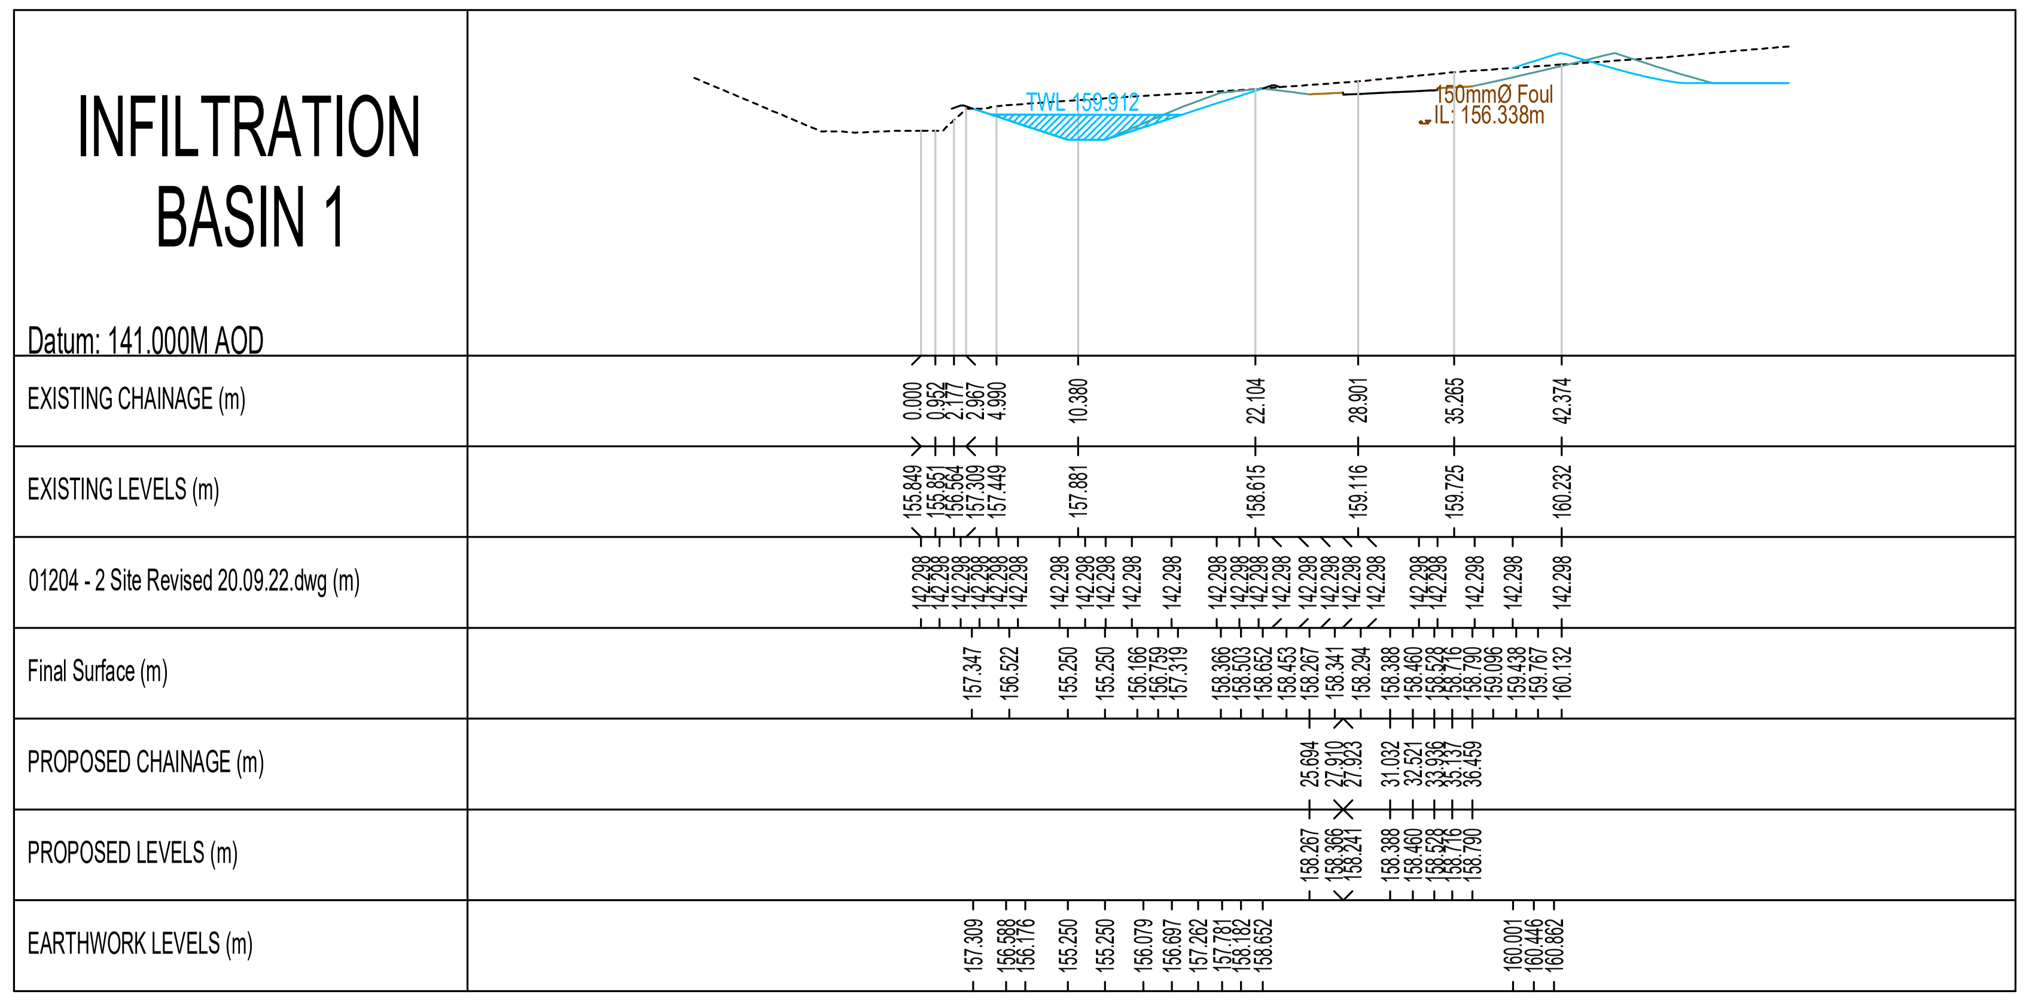

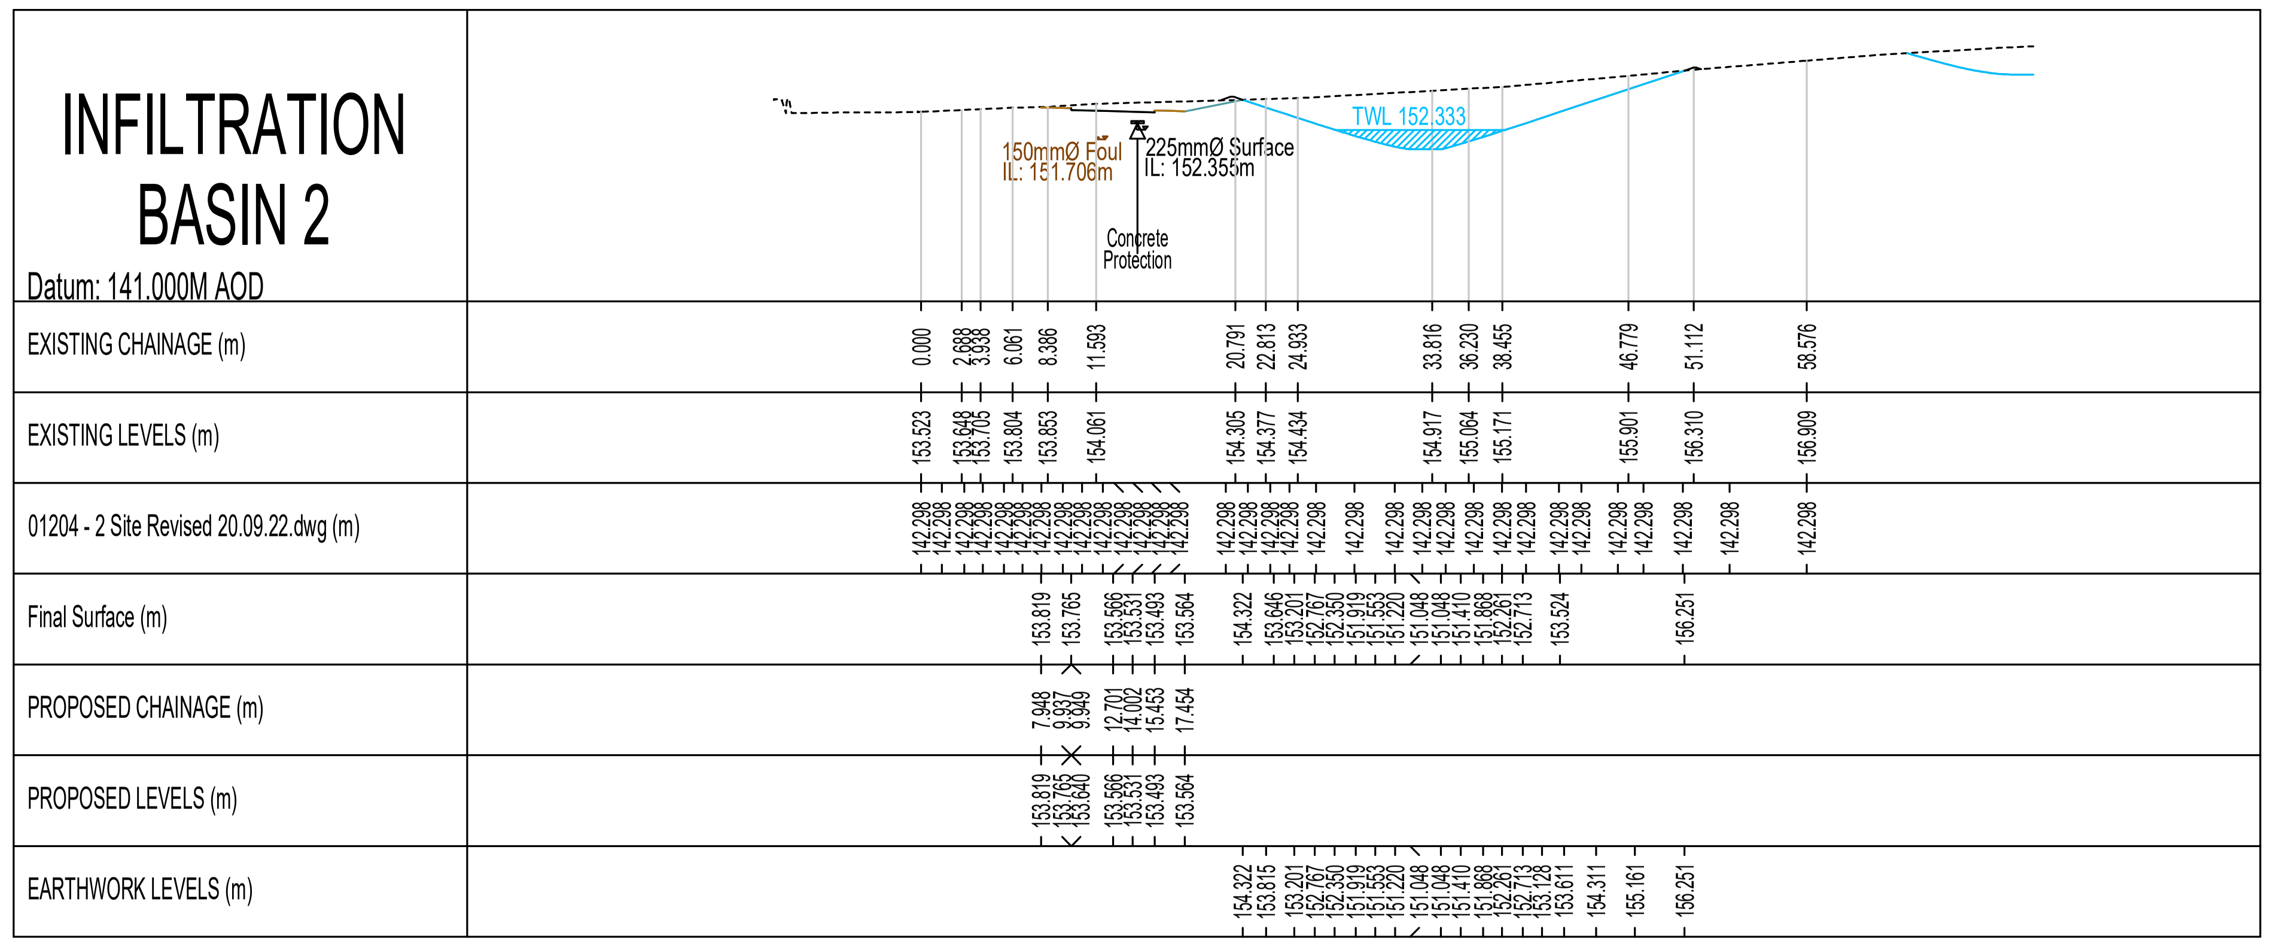

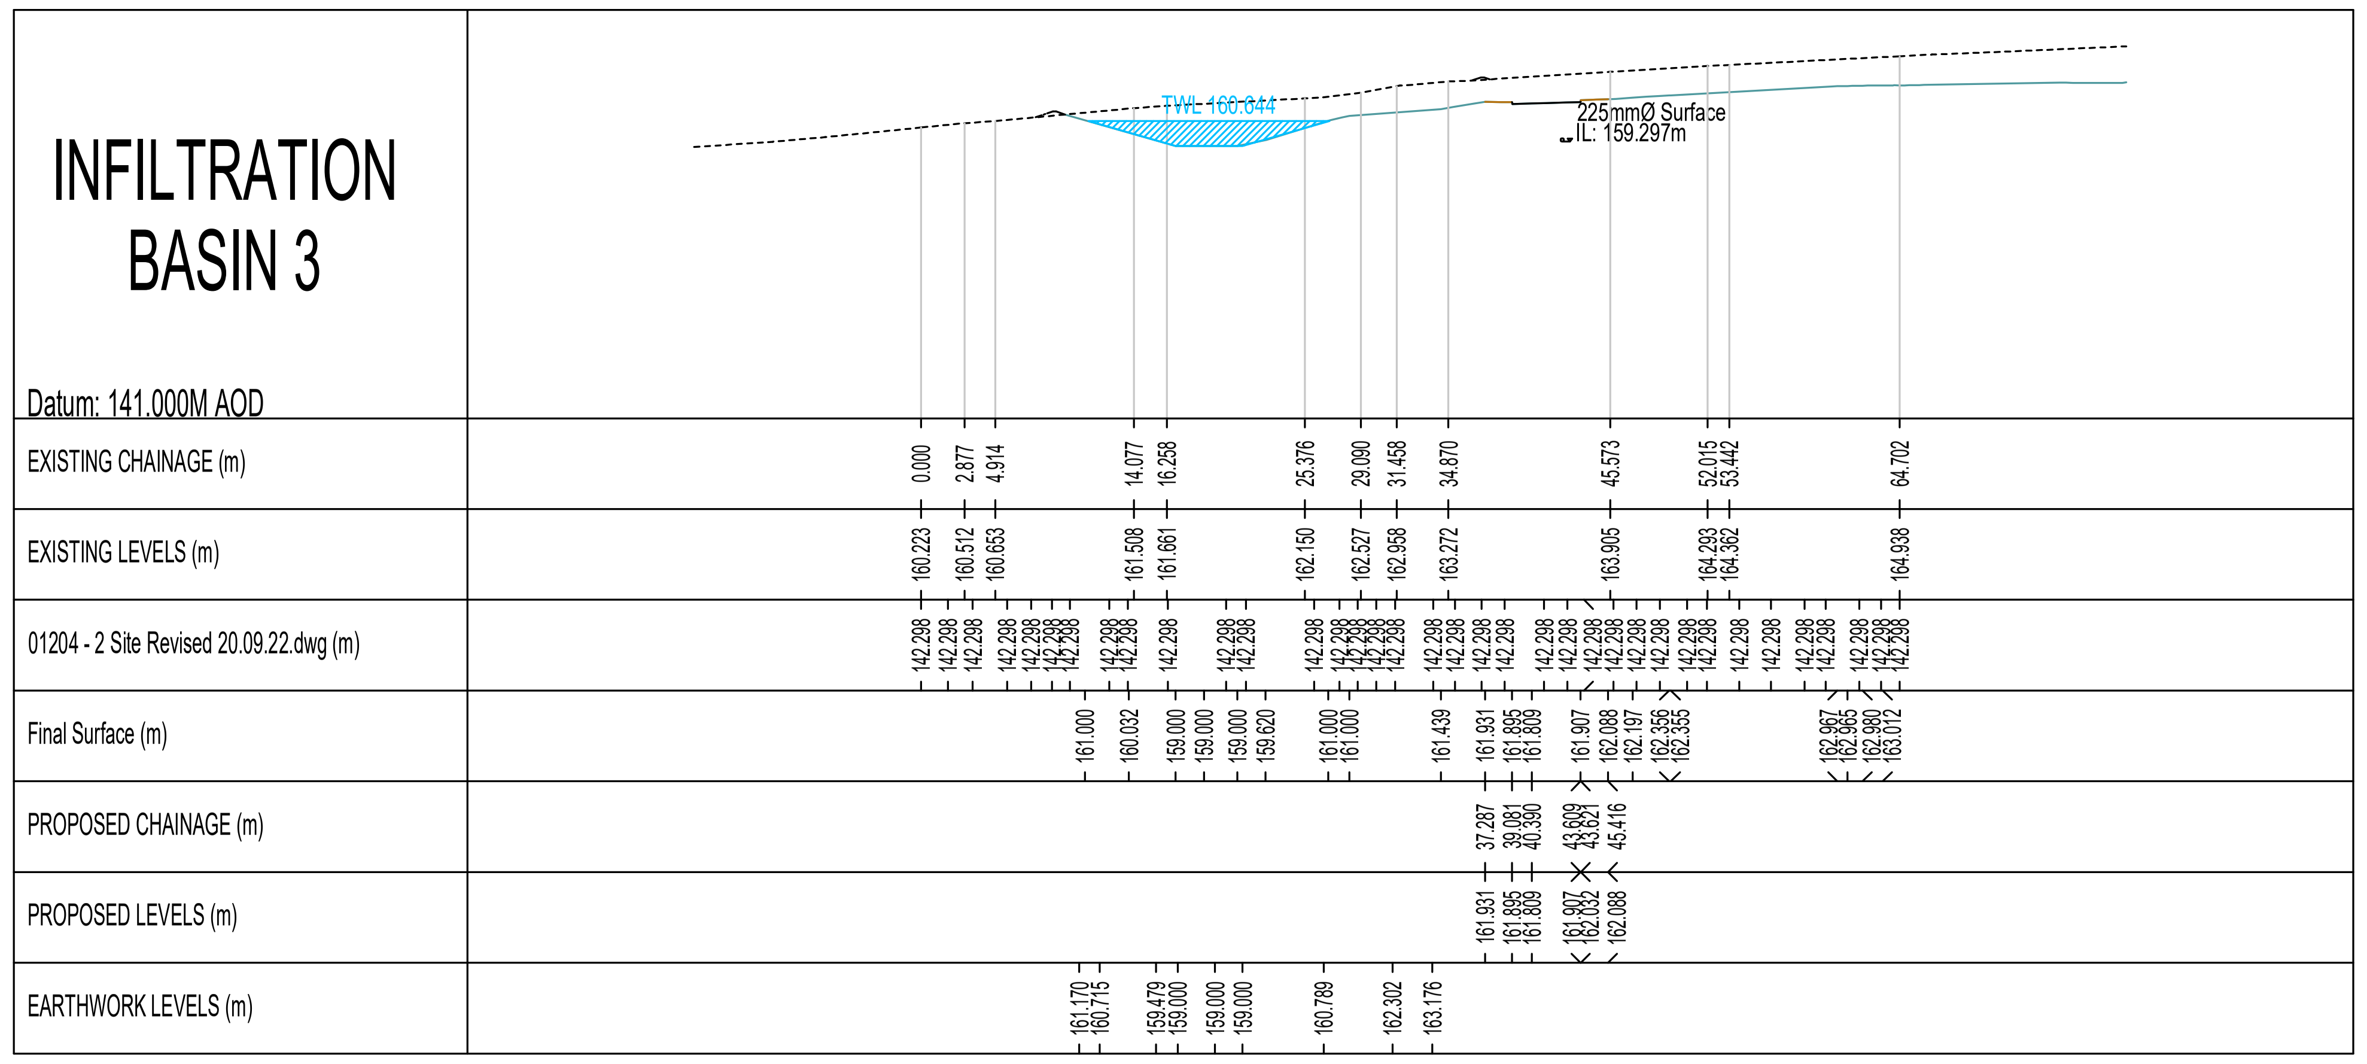

UNTIL TECHNICAL
APPROVAL THIS
DRAWING IS
SUBJECT TO
CHANGE

Rev	Description	Chk'd/App'd	Date
B	AMENDED IN LINE WITH SCC COMMENTS	HB	25/01/23
A	BUND ADDED TO INFILTRATION BASINS	HB	05/01/23

Issue
PRELIMINARY

Client/Architect
MARKDEN HOMES

Contract
TENFORD LANE
UPPER TEAN

Title
SECTIONS THROUGH
INFILTRATION BASINS
1,2 AND 3

KEYTECH
DEVELOPMENT
DESIGN LTD

RIVERSIDE OFFICES, MOUNTBATTEN WAY, CONGLETON, CW12 1DY
PHONE; 07710199945, EMAIL: gary@keytechdesign.co.uk

Date OCTOBER 22
Scale 1:500
Original size A1
Drawn HB
Checked
Approved

Drawing No. K22-001-005
Revision. B