


Copyright of this drawing is vested in the Architect and it must not be copied or reproduced without consent. Figured dimensions only are to be taken from this drawing. All contractors must visit this site and be responsible for taking and checking all dimensions relative to their work. Hewitt-Carr Architects Ltd are to be advised of any variation between drawings and site conditions.

CLIENTS ARE NOT TO CLAMP DIMENSIONS WITH THE ARCHITECT PRIOR TO SETTING OUT AND NOT TO SCALE FROM THE DRAWING



Rev.	Drawn	Comments	Date
A	BC	Front extension reduced.	21.04.2023
B	BC	Amendment to rear elevation windows.	24.04.2023
C	BC	Amendment to windows.	27.04.2023



Front Elevation 1:50

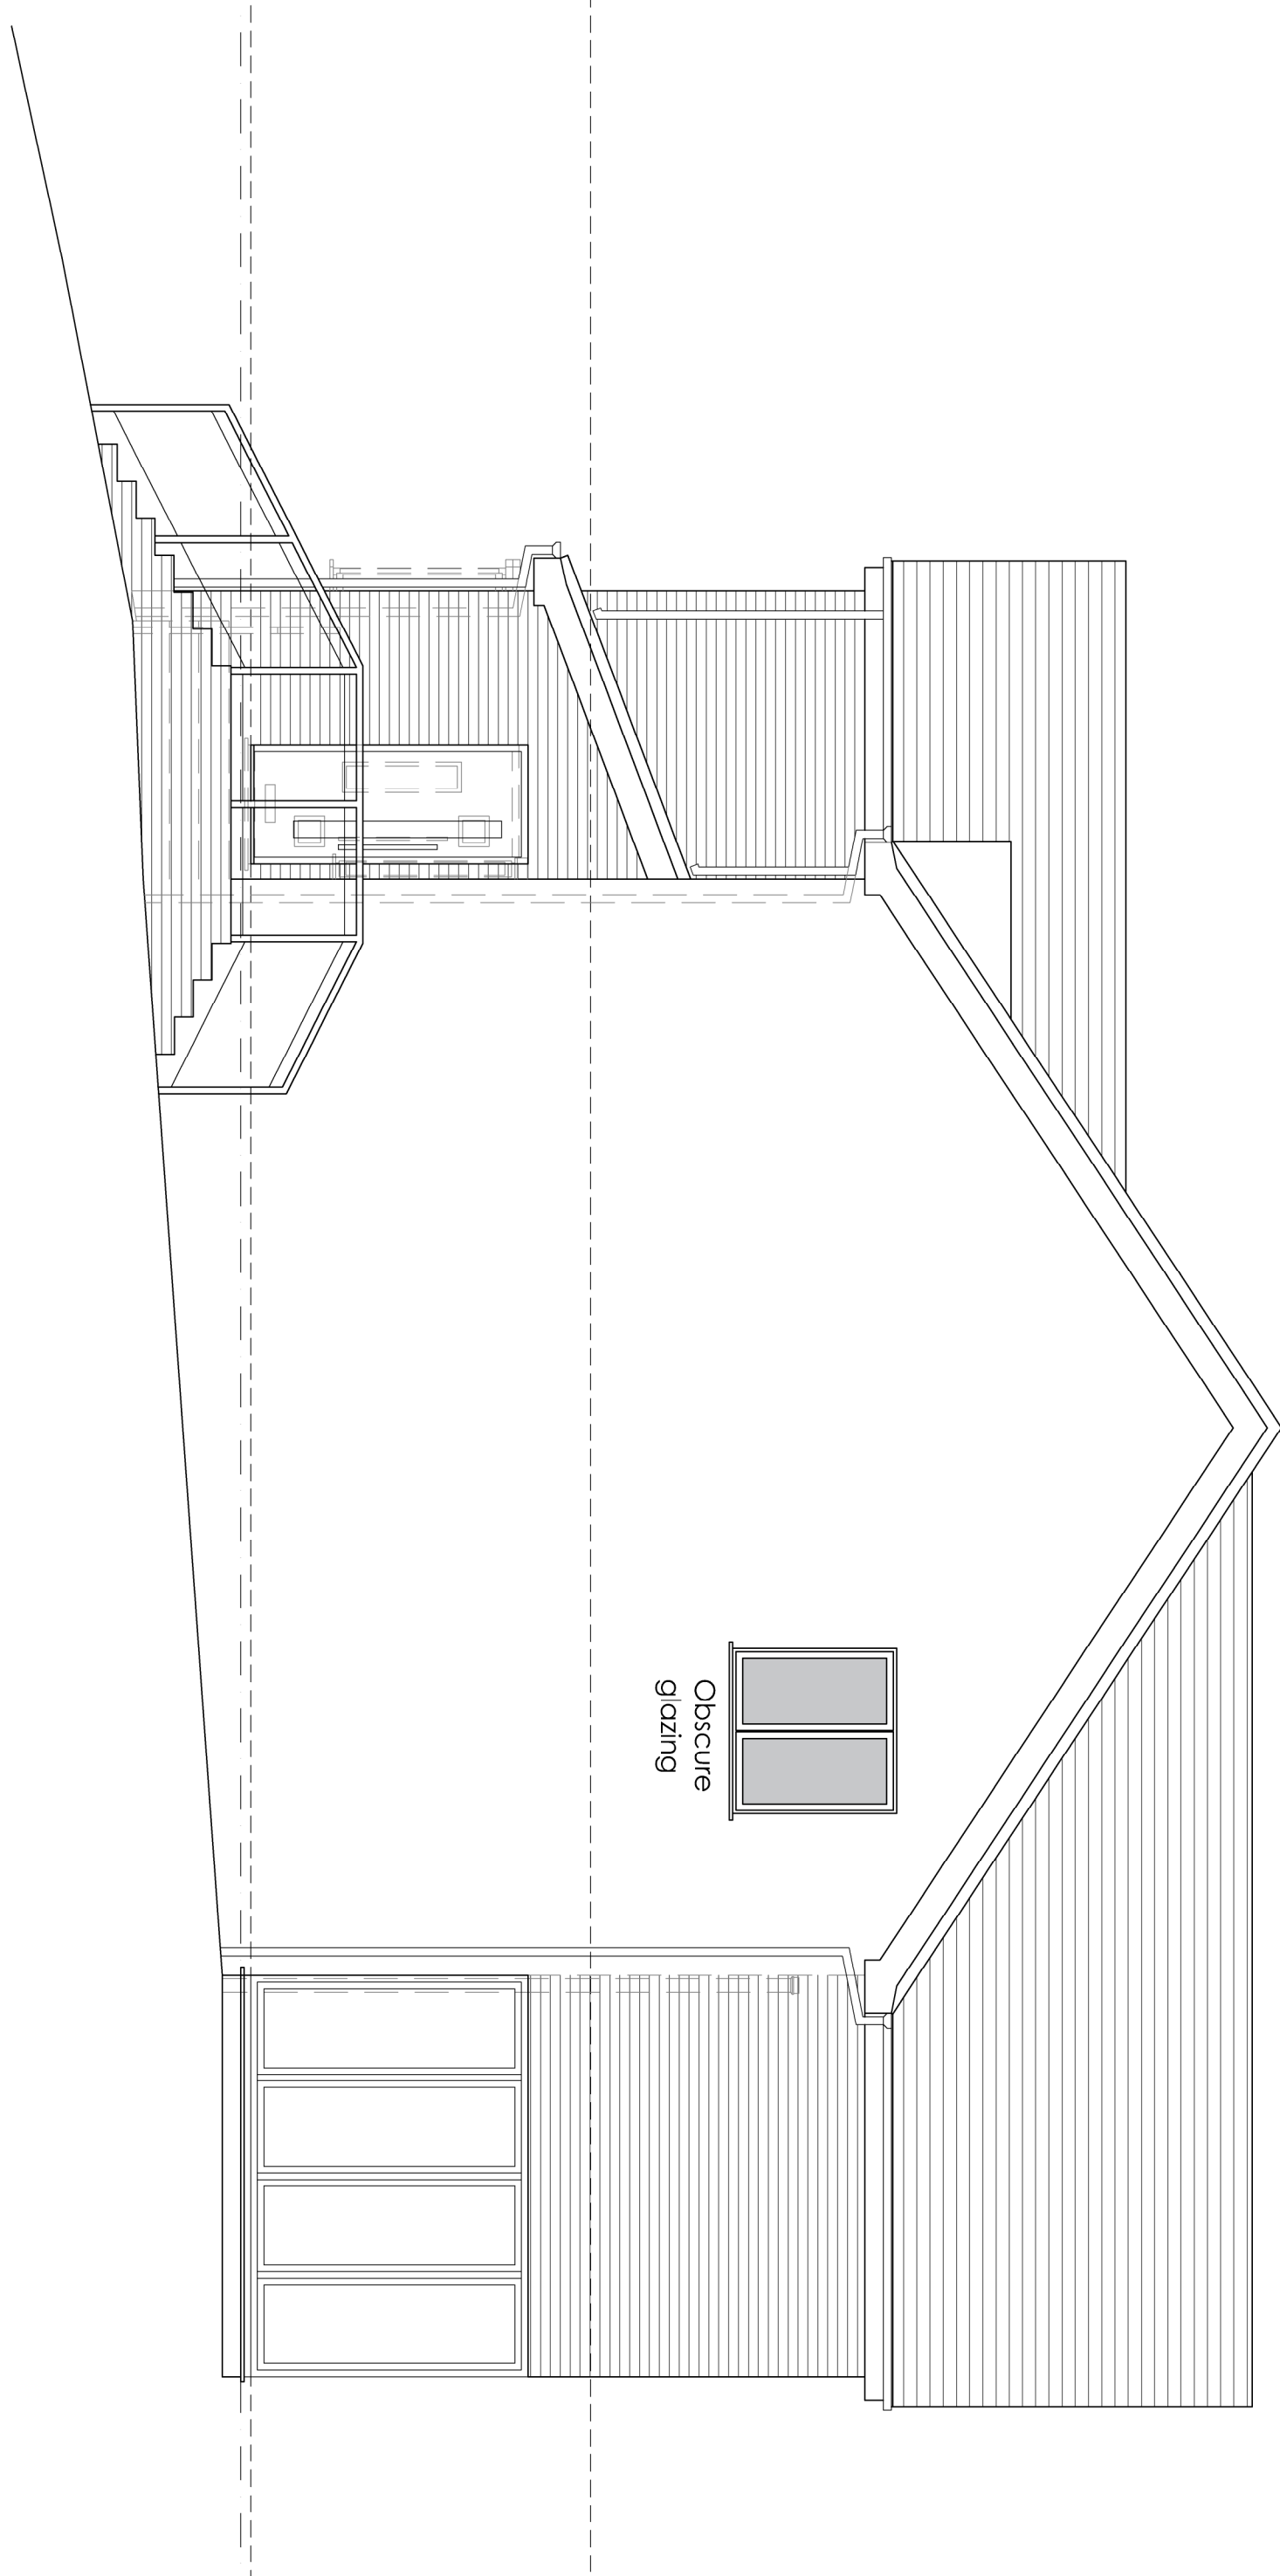

Side Elevation 1:50

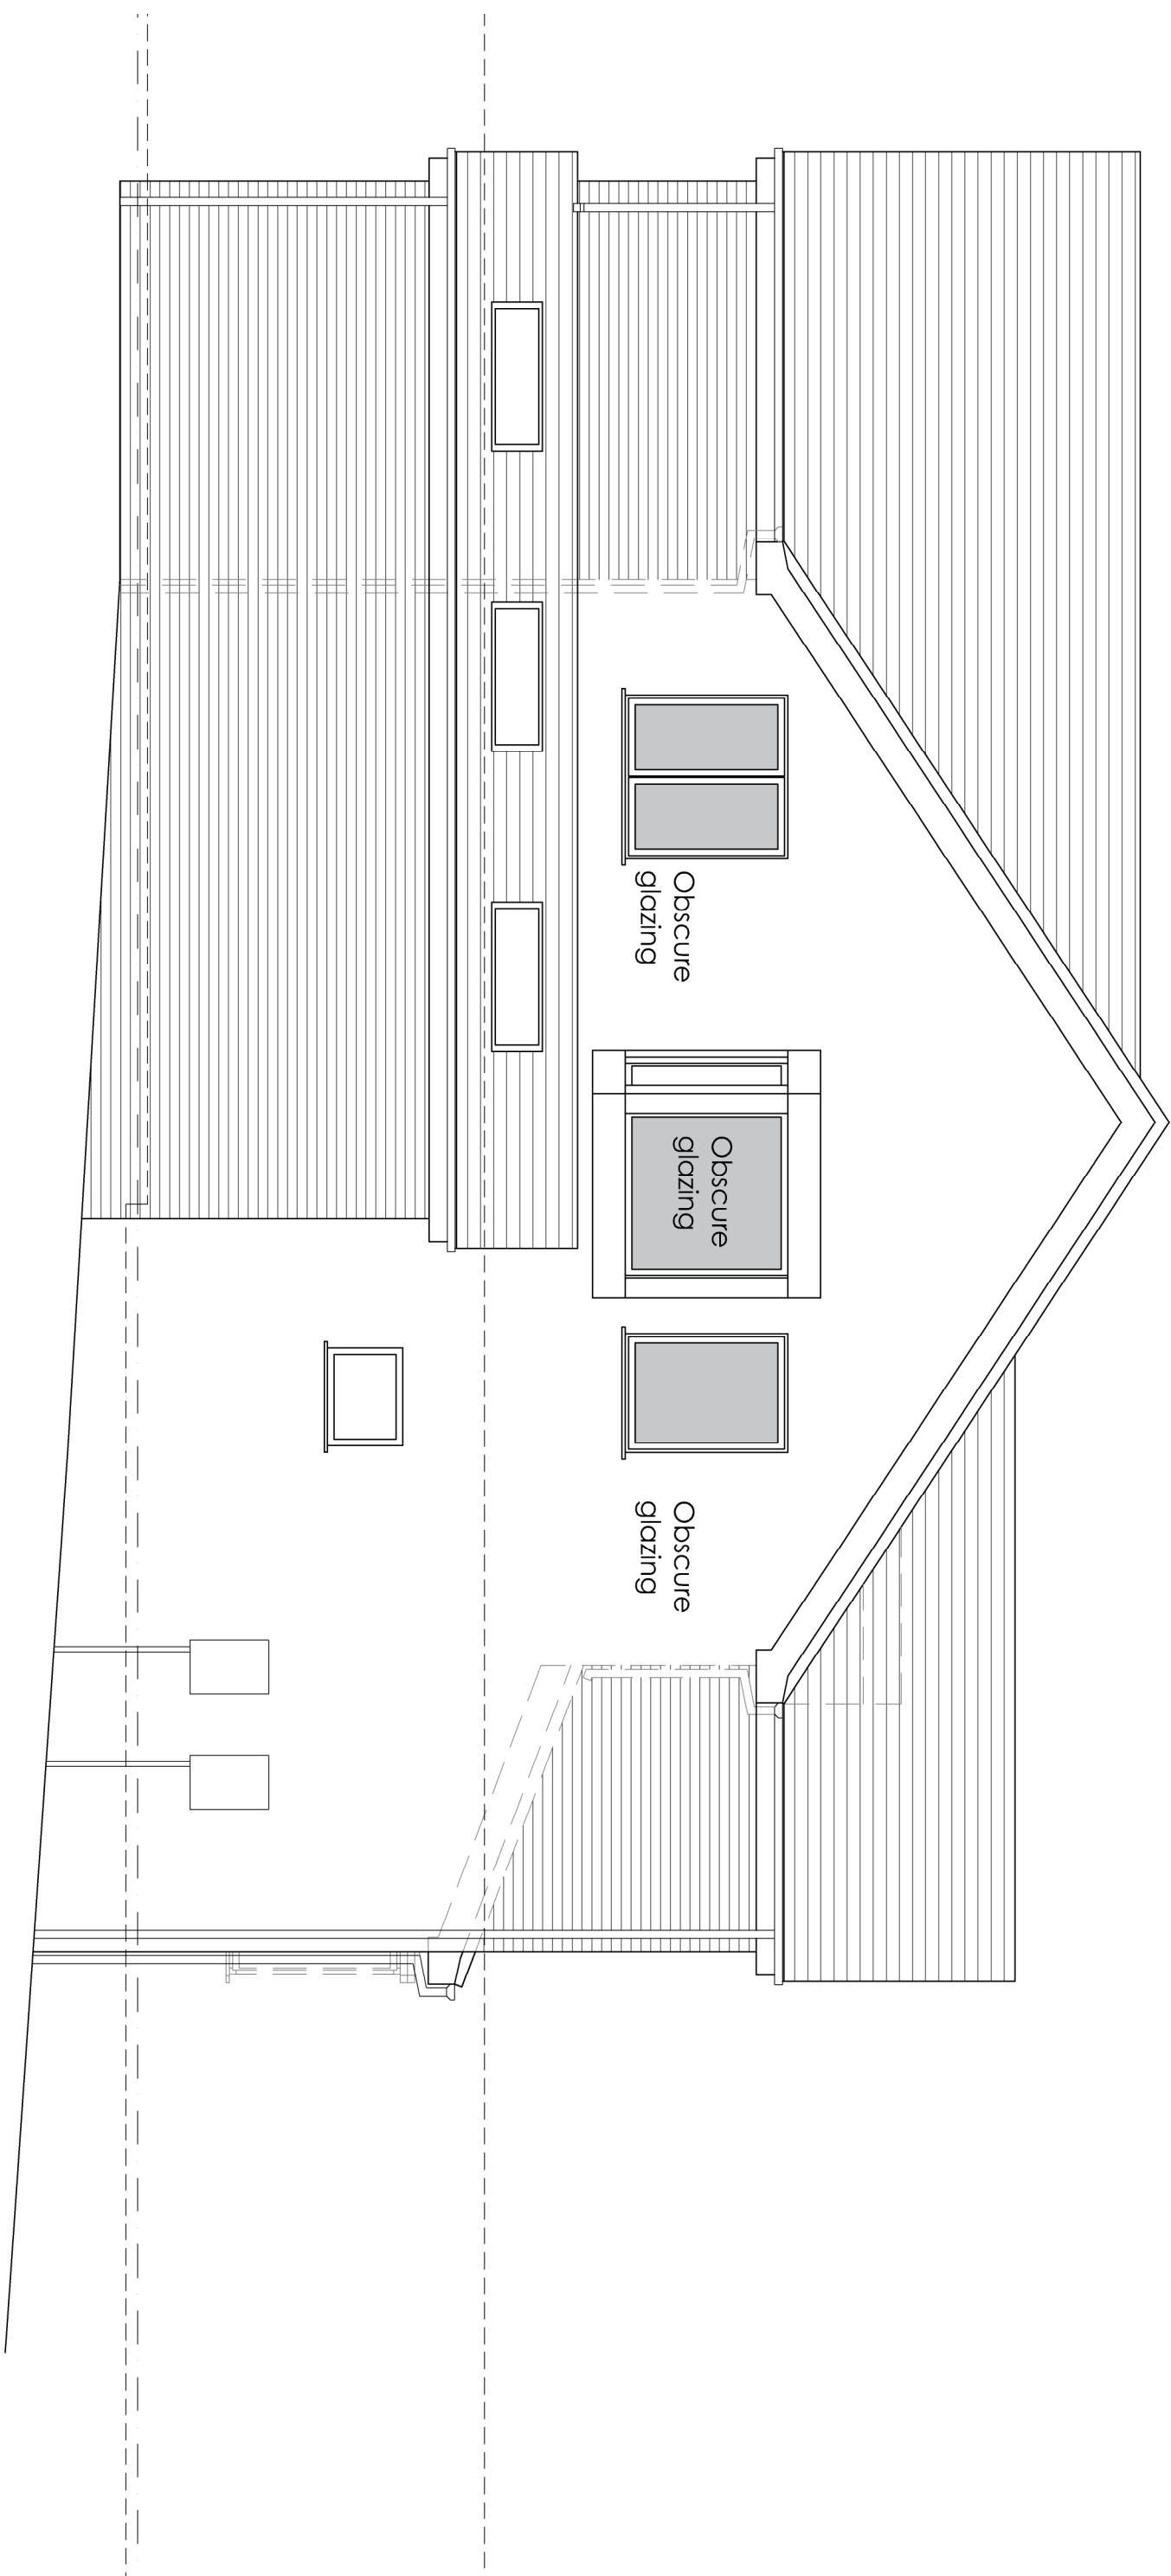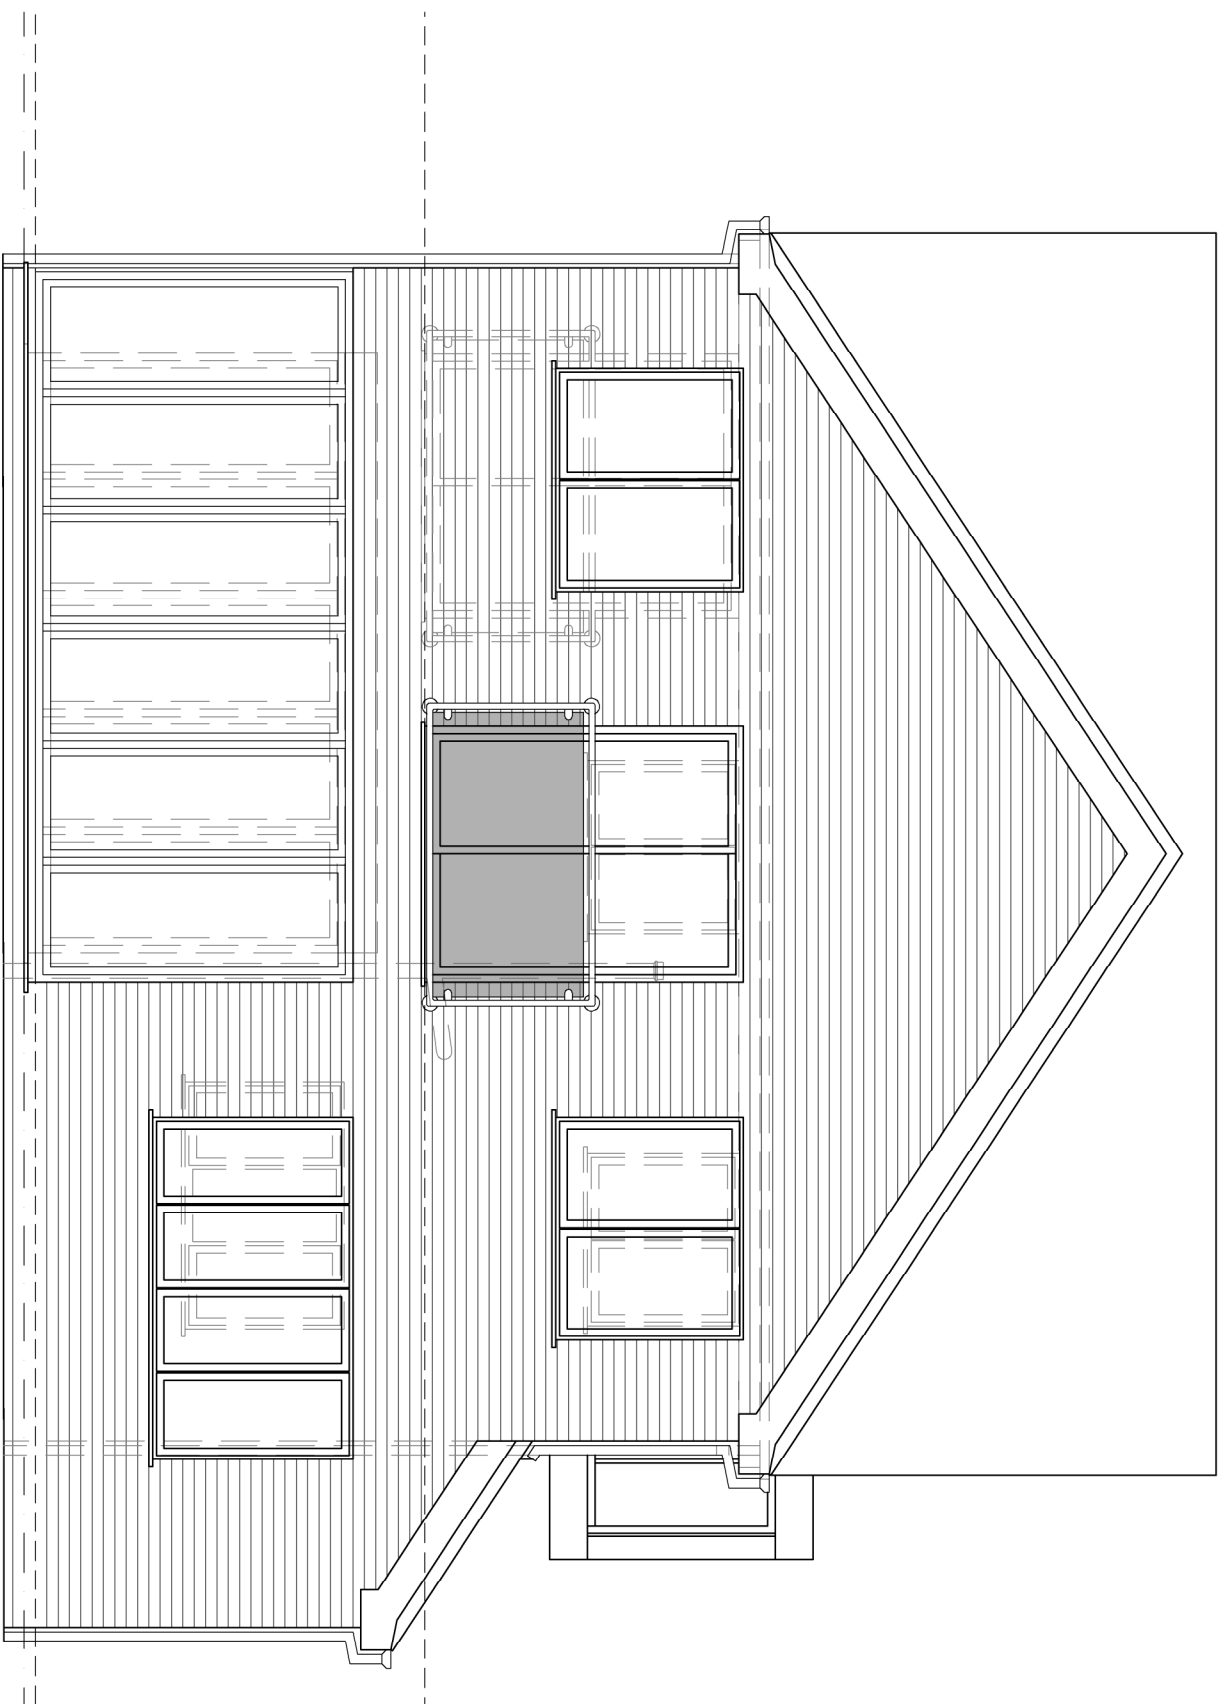

Rear Elevation 1:50

Side Elevation 1:50

