

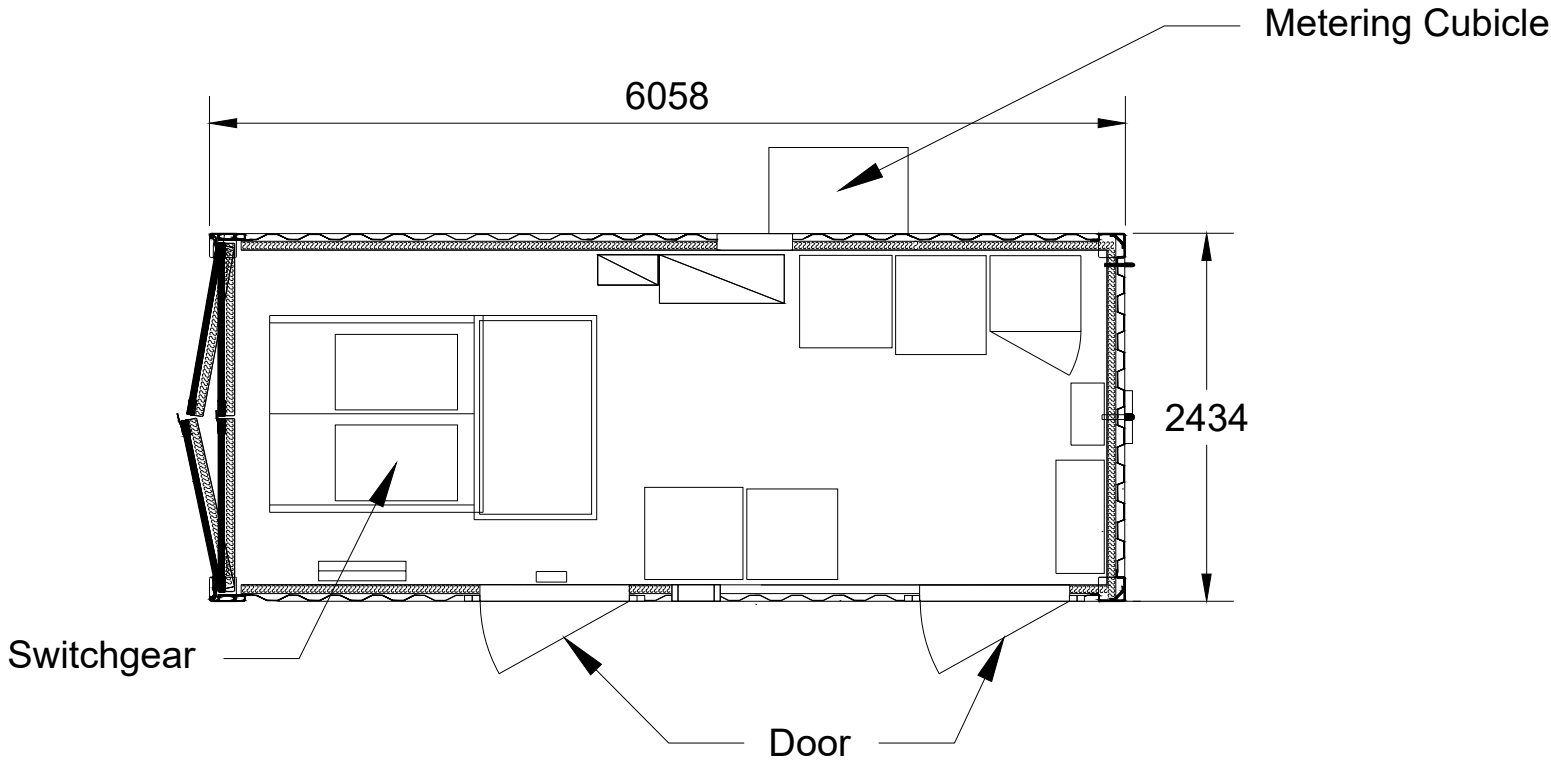
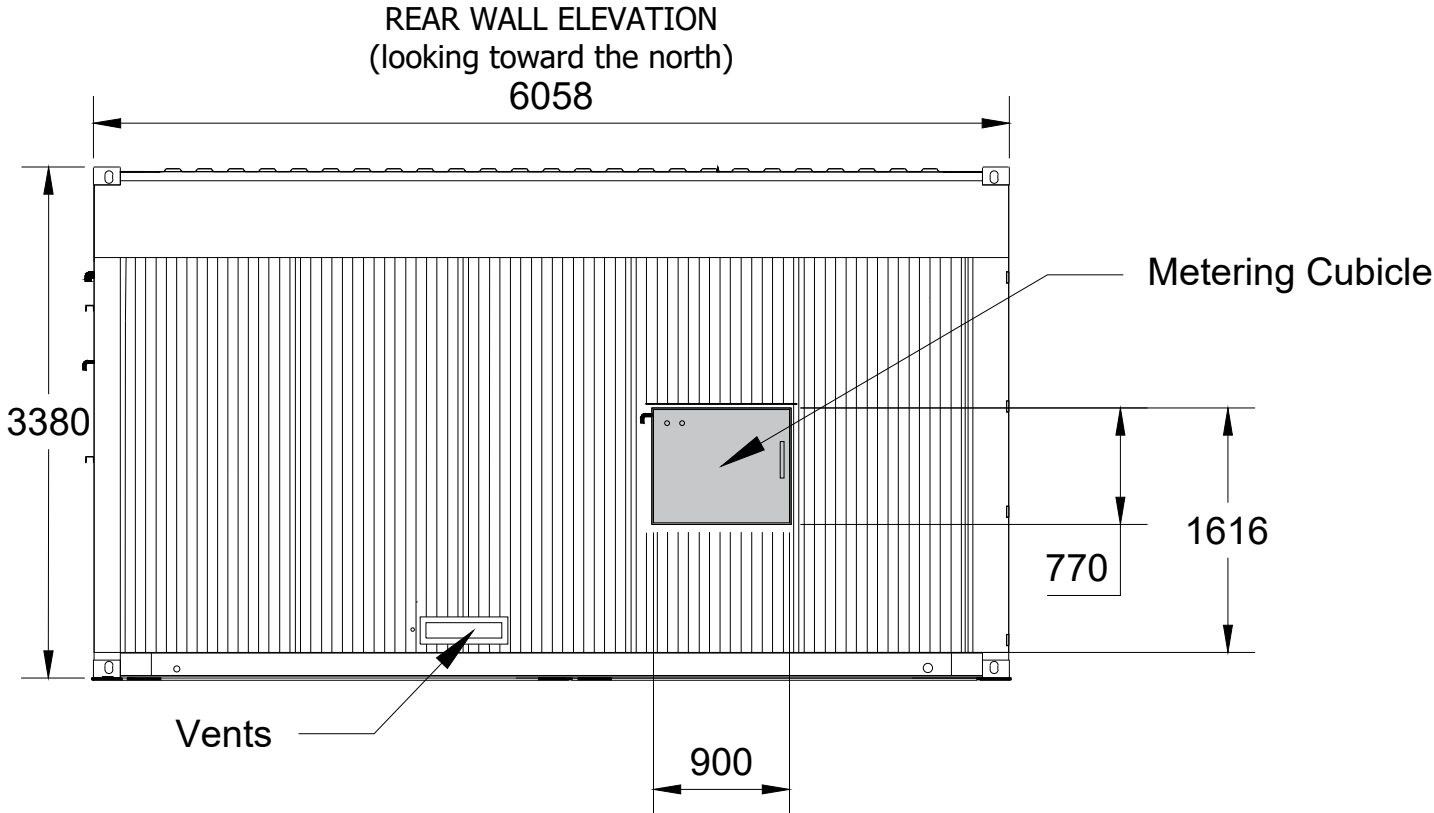
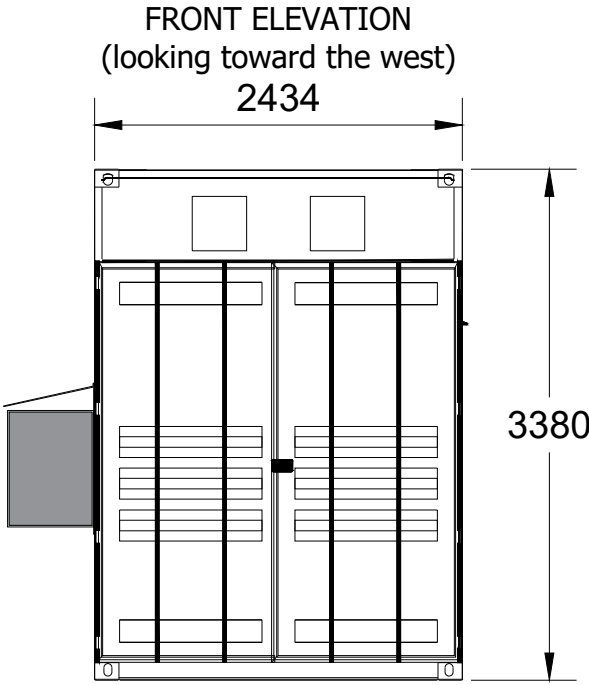
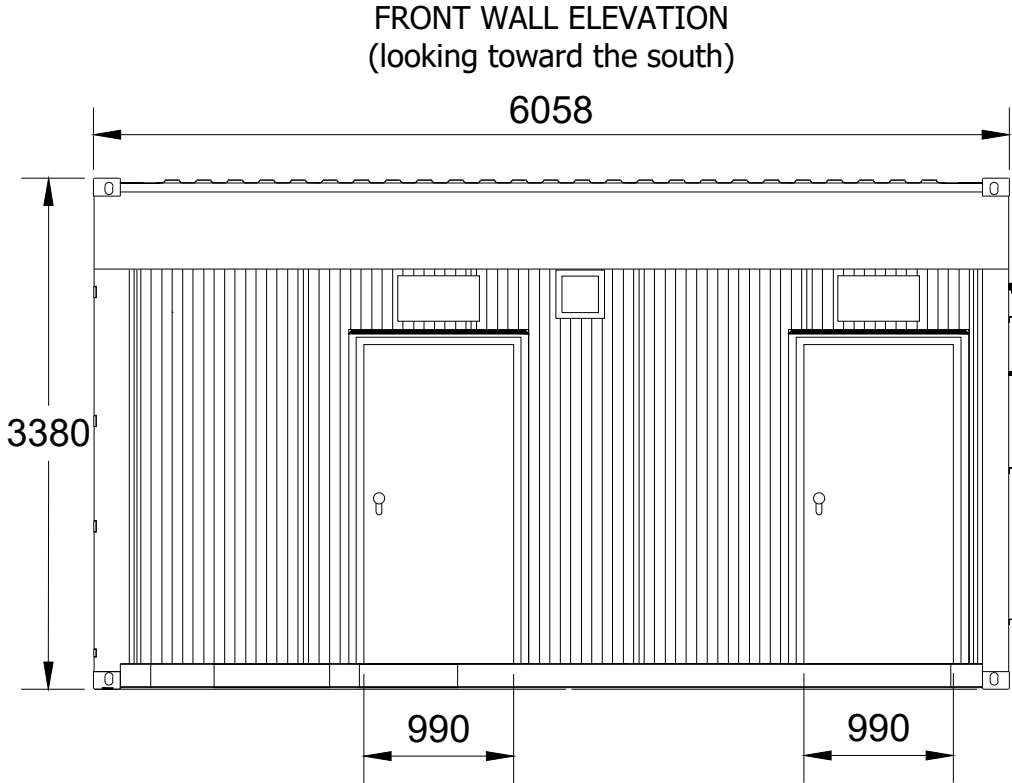


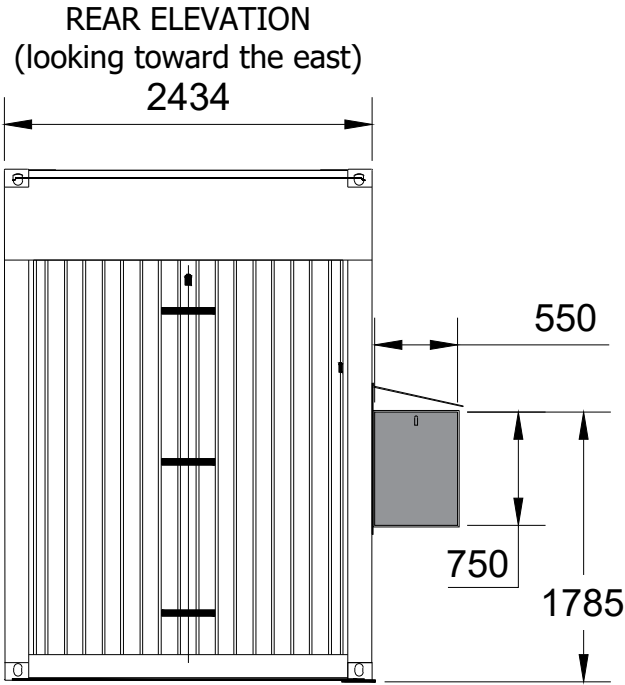

Note:

1. To be metal construction on a concrete plinth. A recessive colour such as grey will be used. All details will be agreed with the local planning authority prior to installation.

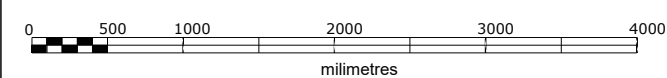

|                              |                      |         |        |            |
|------------------------------|----------------------|---------|--------|------------|
| Project: Totmonslow Farm     |                      |         |        |            |
| Drawing name: DNO Substation |                      |         |        |            |
| ID:                          | 1107_05              |         |        | Drawn: REN |
| R 02                         | Layout Modifications |         |        | 05.04.2023 |
| R 01                         | First Issue          |         |        | 18.05.2022 |
| Revision                     | Description          |         |        | Date       |
| Discipline:                  | Phase:               | Format: | Scale: | Sheet No   |
| Electrical                   | Preliminary Design   | A2      | 1:50   | 01 / 01    |

Client:

REPD

Floor 6, Two Kingdom Street,  
Paddington, London, W2 6BD

office@repd.co.uk  
www.repd.co.uk

RENERGY LTD

28 E Samokov str.  
1113 Sofia, Bulgaria

info@renergy-bg.com  
www.renergy-bg.com

This drawing may not be reproduced or be made available to third person or competing companies without Renergy permission. The reproduction, distribution and utilization of this document as well as the communication of its contents without explicit authorization is prohibited. Offenders will be held liable and can fines up to 50% of the project cost: variations in design can occur to site conditions.