

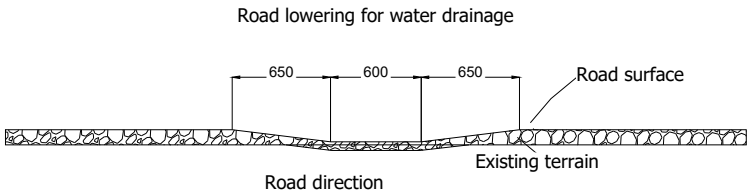


Typical Cross Sections 1

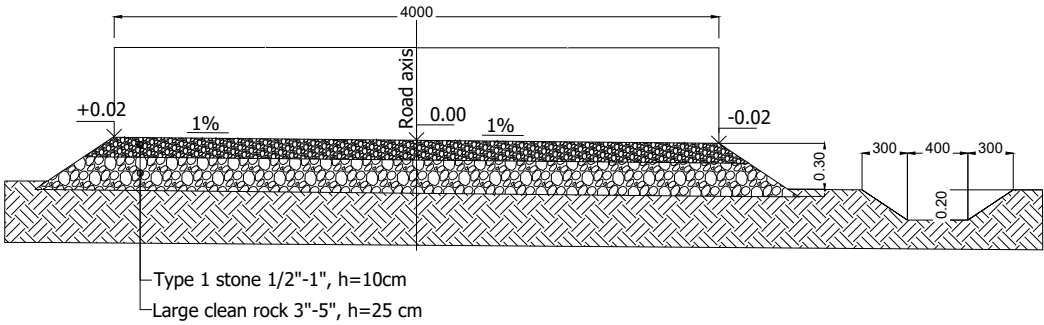

Typical Cross Section 2

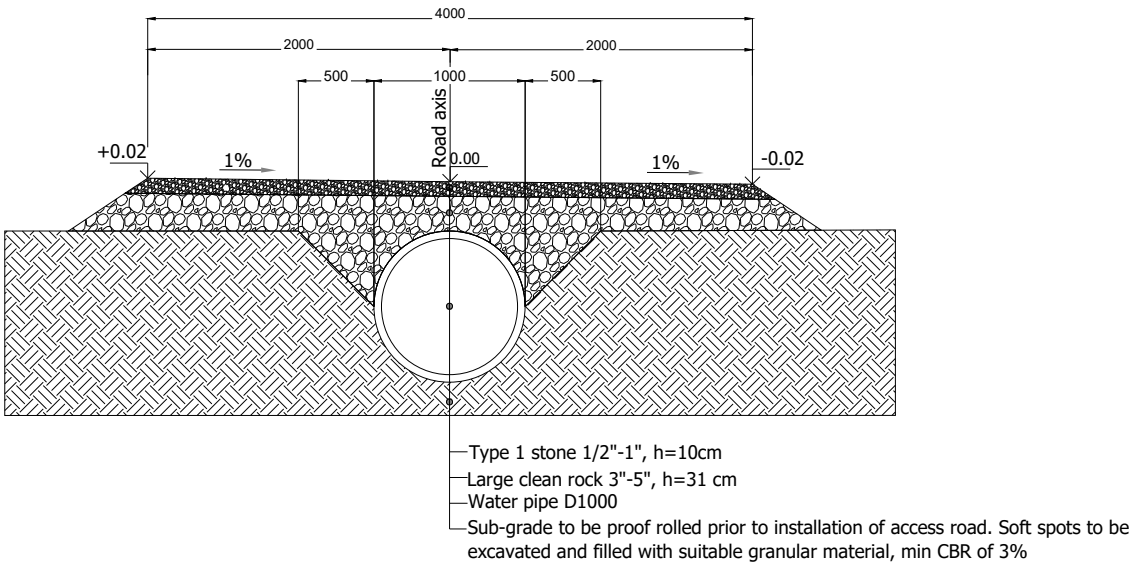

Example of how the access track will re-naturalise after a few years



Project: Totmonslow Farm		
Drawing name: Access Details		
ID:	1107_10	Drawn: REN

R 05	Diameter of the pipe increased from ø400 to ø1000	21.04.2023
R 04	Layout Modifications	13.04.2023
R 03	Layout Modifications	05.04.2023
R 02	Scale Modified	28.06.2022
R 01	First Issue	18.05.2022

Revision	Description	Date
Discipline:	Electrical	Phase: Preliminary Design
Format:	A2	Scale: 1:50
Sheet №	01 / 01	

Client:



REPD
Floor 6, Two Kingdom Street,
Paddington, London, W2 6BD
office@repd.co.uk
www.repd.co.uk



RENERGY LTD
28 E Samokov str.
1113 Sofia, Bulgaria
info@renergy-bg.com
www.renergy-bg.com

This drawing may not be reproduced or be made available to third person or competing companies without Renergy permission. The reproduction, distribution and utilization of this document as well as the communication of its contents without explicit authorization is prohibited. Offenders will be held liable and can fines up to 50% of the project cost: variations in design can occur to site conditions.

- Notes:
- The typical road cross section is applicable for the whole access road in the PV Plant.
 - Where a stream or ditch crosses the road, a water pipe under the road should be used.

