



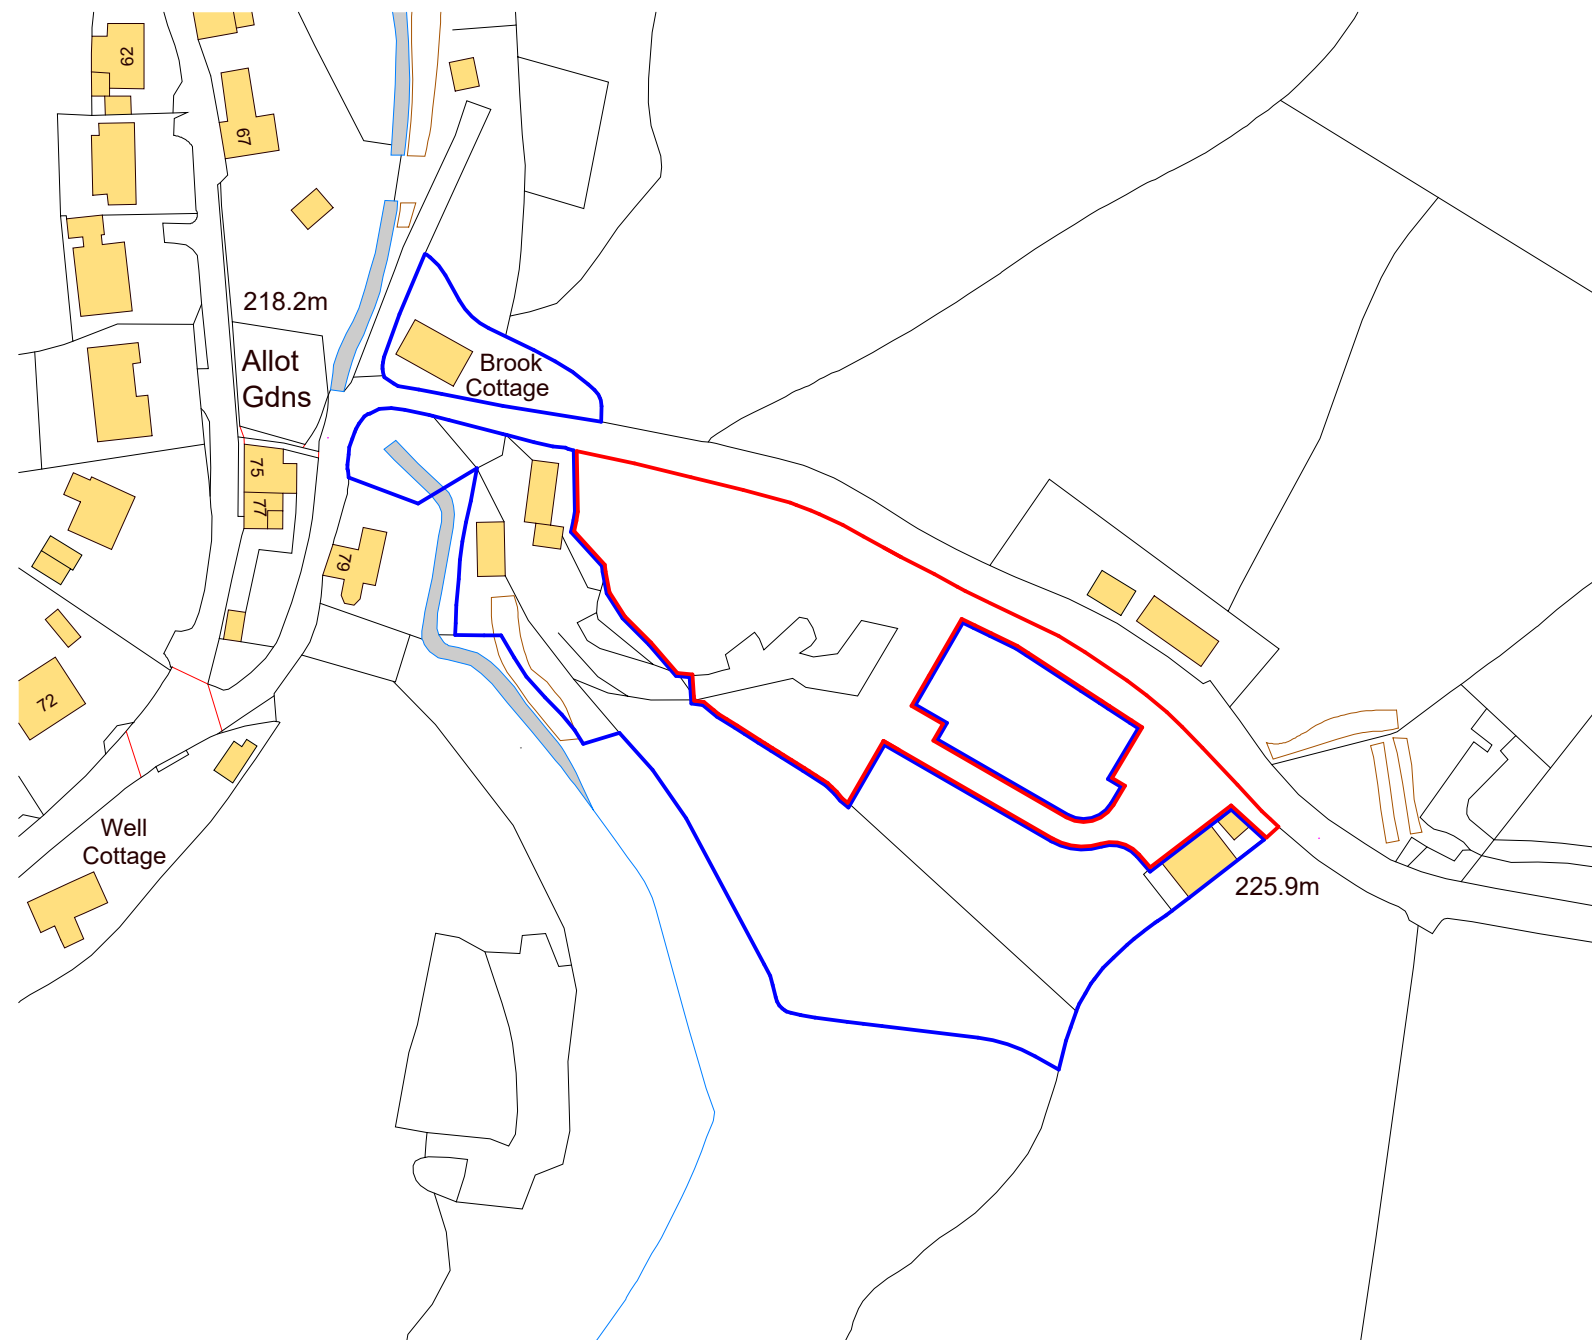

Ordnance Survey, (c) Crown Copyright 2022. All rights reserved. Licence number 100022432

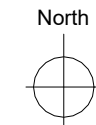

A	06/03/23	AM	Amended Red/Blue Line Boundary			
Rev	Date	Drawn	Description			

ctd

architects

Clerk Bank House
Clerk Bank
LEEK
Staffordshire
ST13 5HE

t : 01538 373477
f : 01538 386503

e : info@ctdarchitects.co.uk
w : www.ctdarchitects.co.uk

ctd architects © 2023

- This drawing is copyright.
- All dimensions to be checked on site before proceeding.
- Contractor must notify the architect of any discrepancies before proceeding.
- Contractor to check/adjust dimensions of new work to suit existing conditions. Do not assume existing structure or details are plumb, square or level.
- All drawings to be read in conjunction with all other consultants drawings and specs.

Client

**Ms. N. White and
Ms. J. Douch**

Project

Residential Development
Land at Shay Lane, Off Brookfields Road, ipstones,
Staffordshire, ST10 2LY

Title

Site Location Plan

Scale	1 : 1250	Size	A3	Drawn	AM	Chk'd	PR	Date	14/02/23
Status	PLANNING								
Job No.	2236	Drawing No.	AL01	Rev.	A				