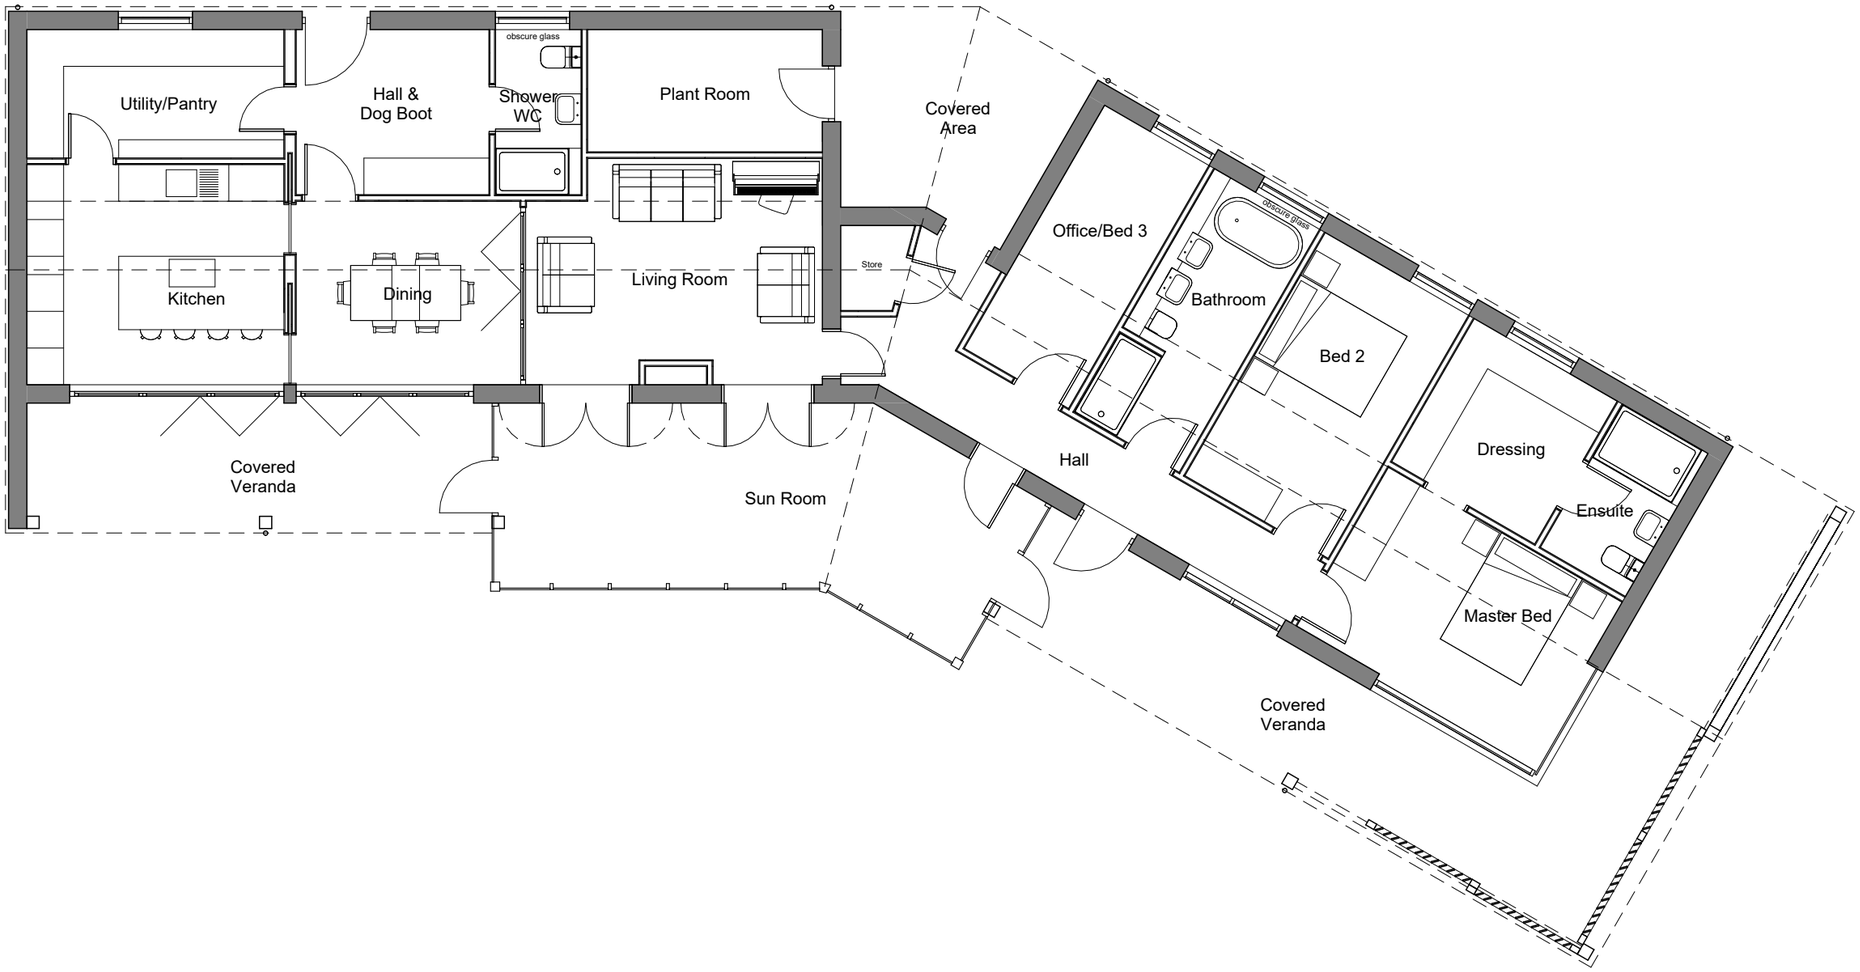

GIA - 178.38m²

0m 5m 10m

Rev	Date	Drawn	Description

ctd architects

Clerk Bank House
Clerk Bank
LEEK
Staffordshire
ST13 5HE

t : 01538 373477
f : 01538 386503
e : info@ctdarchitects.co.uk
w : www.ctdarchitects.co.uk

ctd architects © 2020

- This drawing is copyright.
- All dimensions to be checked on site before proceeding.
- Contractor must notify the architect of any discrepancies before proceeding.
- Contractor to check/adjust dimensions of new work to suit existing conditions. Do not assume existing structure or details are plumb, square or level.
- All drawings to be read in conjunction with all other consultants drawings and specs.

Client
Ms. N. White and
Ms. J. Douch.

Project
Residential development
Land at Shay lane, Off Brookfields Road,
Ipstones, Staffordshire, ST10 2LY.

Title
Floor Plan as proposed

Scale	Size	Drawn	Chk'd	Date
1 : 100	A3	AM	PR	09/02/23

Status PLANNING

Job No.	Drawing No.	Rev.
2236	AL05	