Copyright of this drawing is vested in the Architect and it must not be copied or reproduced without consent. All contractors must visit the site and be responsible for taking and checking all dimensions relative to their work. Hewitt&Carr Architects Ltd are to be advised of any variation between drawings and site conditions.
THIS DRAWING IS FOR PLANNING PURPOSES ONLY AND CLIENTS/CONTRACTORS ARE ADVISED TO CLARIFY DIMENSIONS WITH THE ARCHITECT PRIOR TO SETTING OUT.

Rev.	Drawn	Comments	Date

Ordnance Survey © Crown copyright 2023 All rights reserved. Licence number 100051789

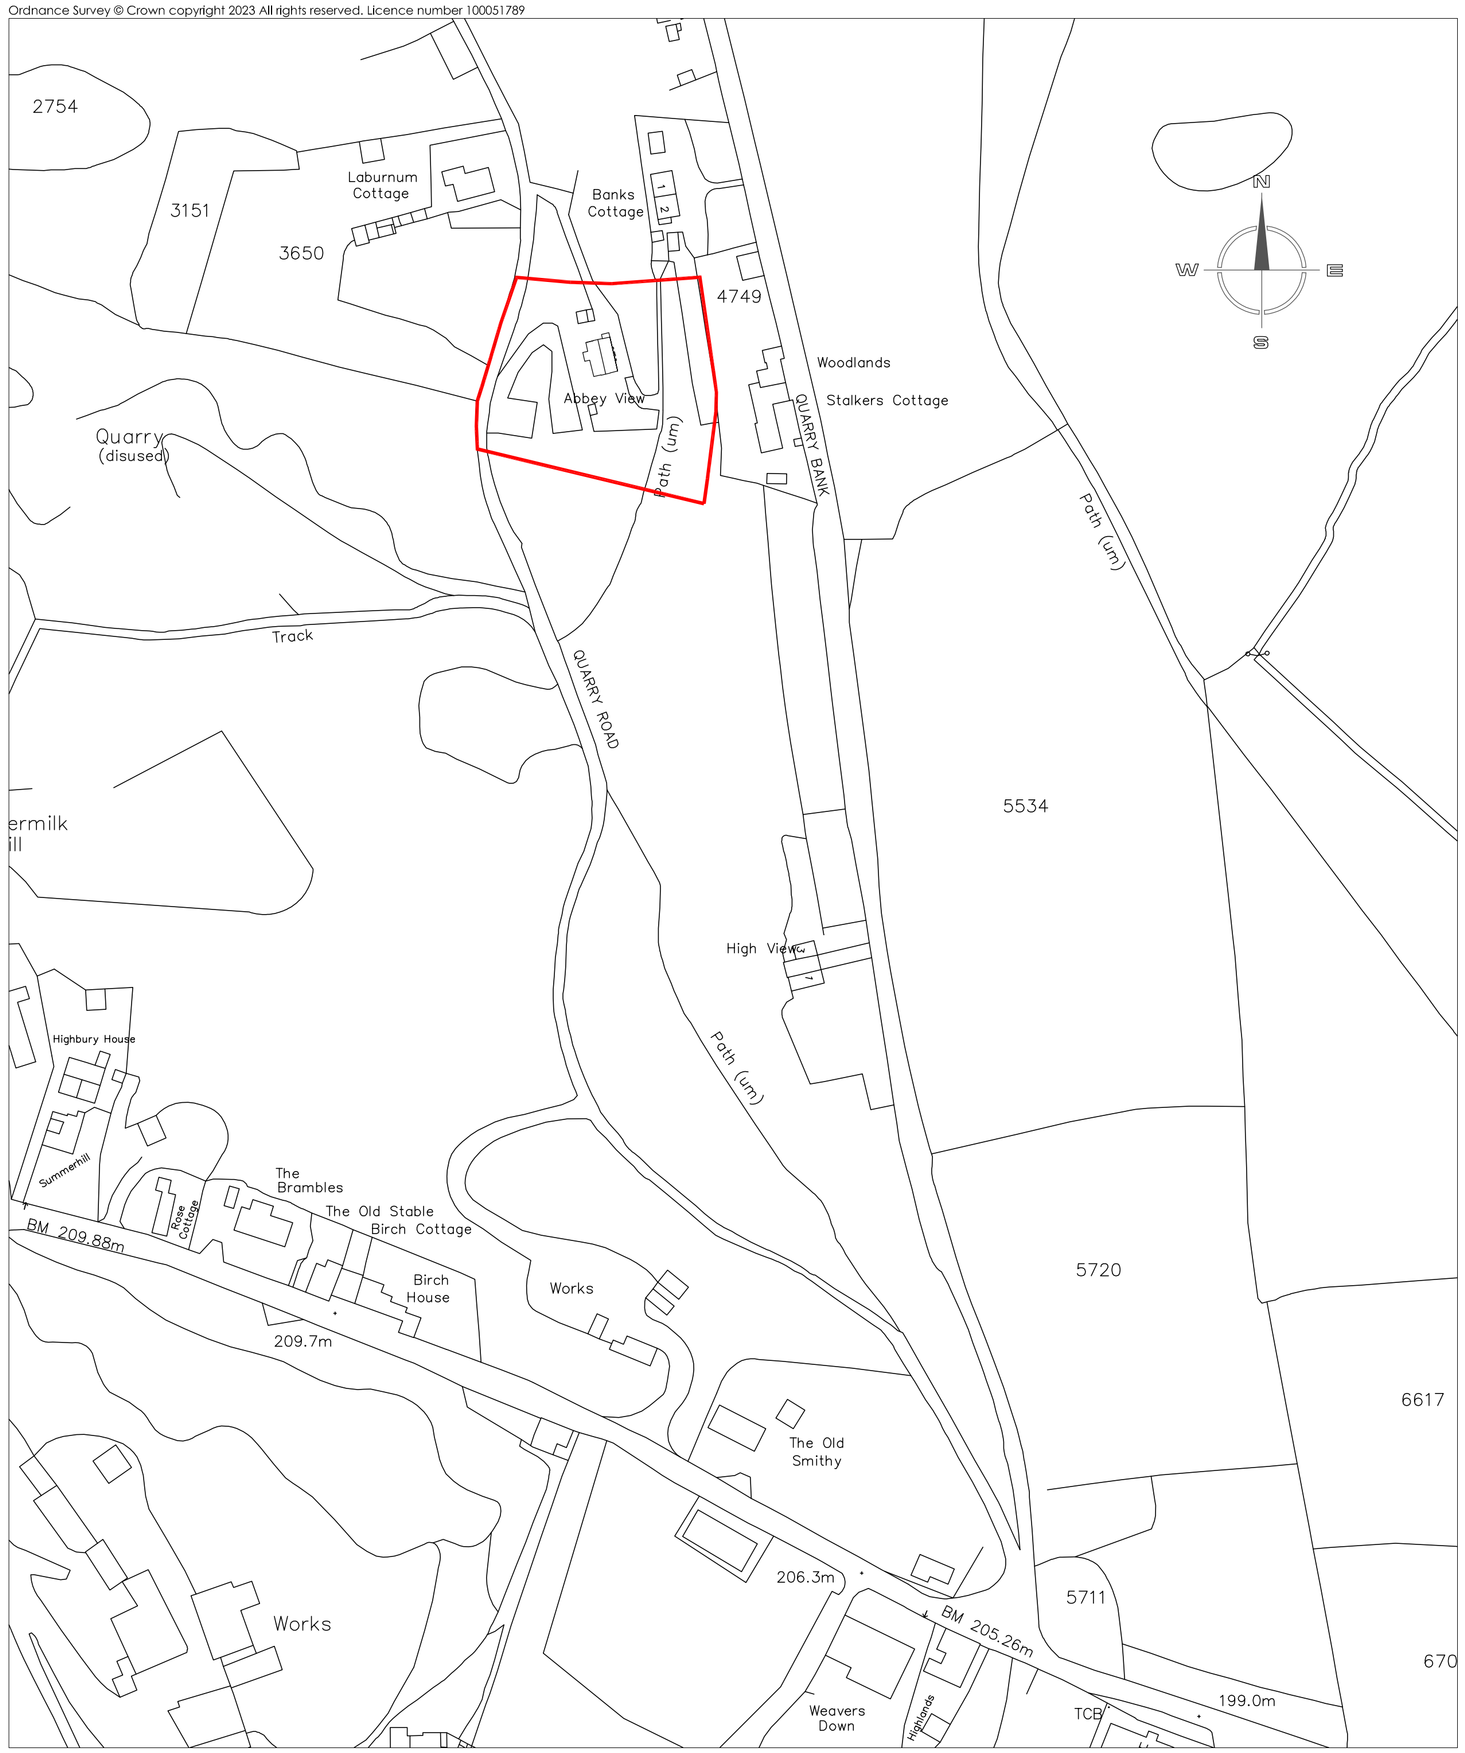

SITE LOCATION PLAN AS EXISTING 1:1250

Ordnance Survey © Crown copyright 2023 All rights reserved. Licence number 100051789



SITE LAYOUT PLAN AS EXISTING 1:200

Hewitt&Carr Architects
A: DaisyBank House | 17-19 Leek Road | Cheadle | ST10 1JE
T: 01538 756888
E: enquiries@hcarchitects.co.uk
W: www.hcarchitects.co.uk

Client
Mr and Mrs S Clarke

Project
Proposed extension and alterations to existing cottage
PLANNING

Title
SITE LOCATION AND LAYOUT AS EXISTING

PLANNING

1:200
4m 0 4m 8m 12m 16m 20m

1:1250
25m 0 25m 50m 75m 100m 125m

Status
PLANNING

Date April 23
Scale @A1 As Noted
Drawn HMM
Checked

Project No 01118
Drawing No. AL(0)20
Rev

File Ref: H:\REF