

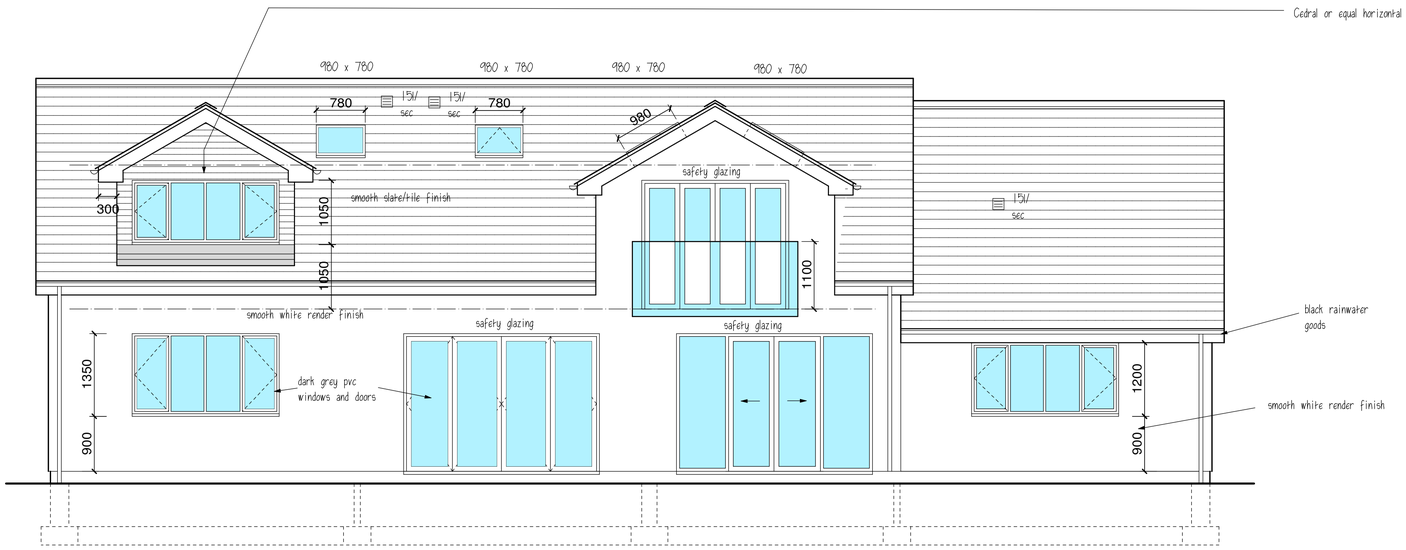



Rear Elevation

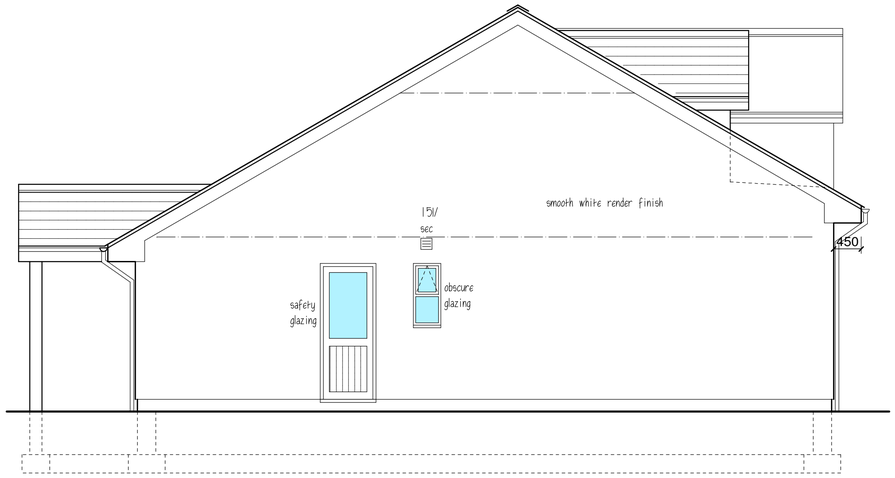


Side Elevation

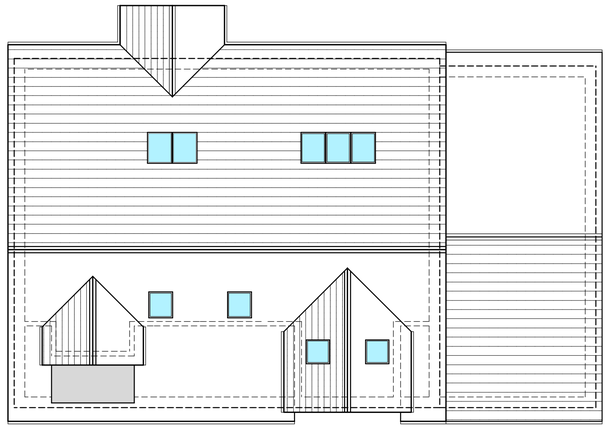

Roof Plan 1:100

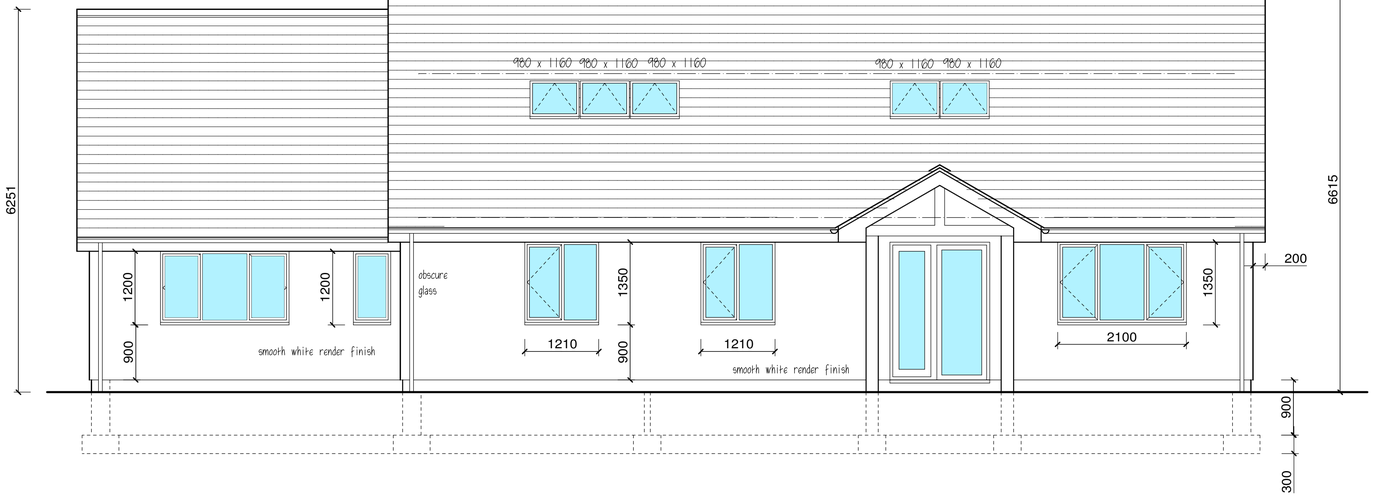

Roadside Elevation

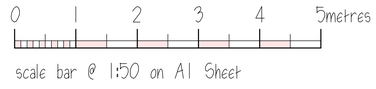

scale bar @ 1:50 on A1 Sheet

RICS
The mark of
property professionalism worldwide

Clients are advised to clarify dimensions with the author prior to setting out and not to scale from the drawing.
This drawing is copyright and should not be reproduced without the written consent of RLM ASSOCIATES.

RLM ASSOCIATES

JOB	GORSEYDALE HOUSE.
CLIENT	Mr. & Mrs. CARDING.
DRAWING	PROPOSED SCHEMATICS PROPOSALS - AMENDED.
DATE	February 2023.
SCALE	1:50.
DRWG. NO.	RLM942/26.
REVISION	K.