

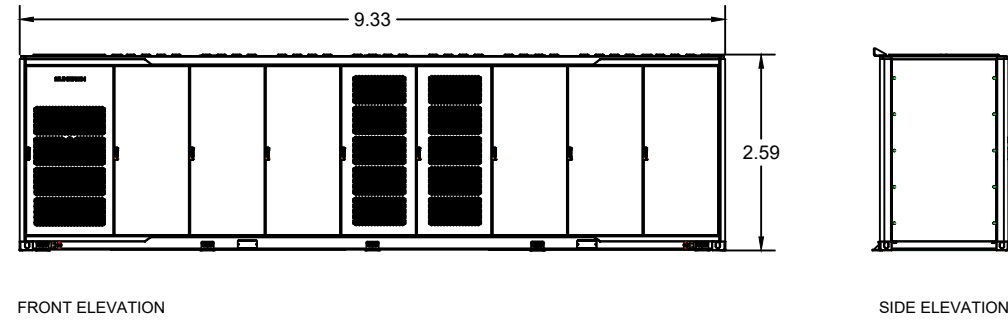
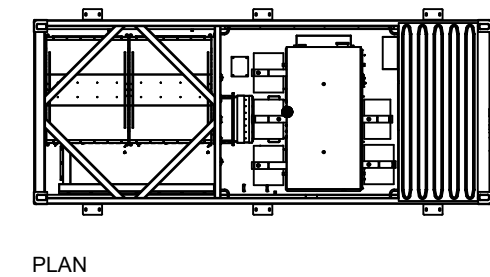
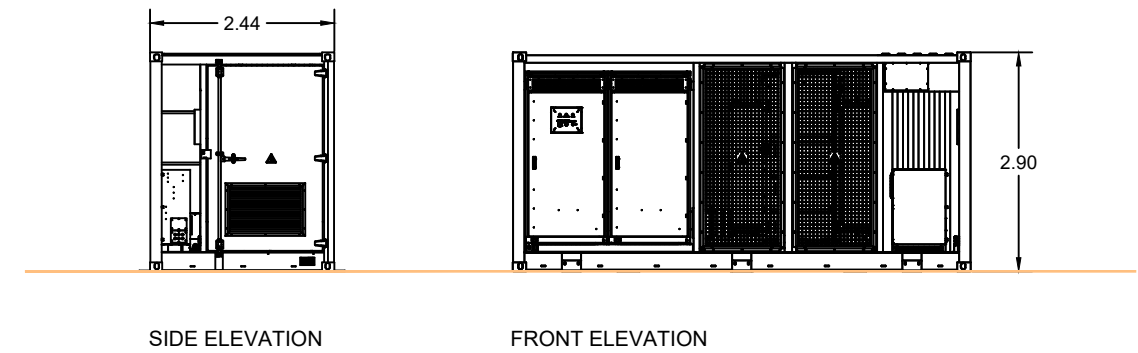


BATTERY CONTAINER (2523kWh)

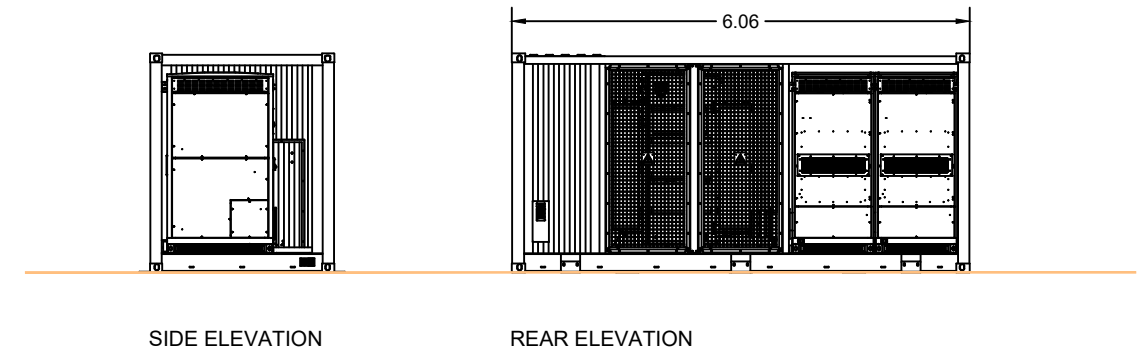

2 x PCS Units 2000kW (4000kVA)
1 x Transformer 4000kVA/0.8kV/33kV
1 x MV Switchgear

Installer Details Anesco Ltd. The Green, Easter Park, Benyon Road, Reading, RG7 2PQ Tel: 0845 894 4444	Comments	Revision	Description			Revised By	Approved By	Date
		A	Issued for comment			JH		25/11/2021
		B	Revised to Sungrow Battery Containers			JS		12/04/2023
		Scale 1:100@A3	Drawn By JH	Checked By	Signed by PM	Date Checked	Page 1 of 1	Sheet A3
		Installation Address Bemersley Road, Brown Edge, Staffordshire, Moorlands, ST6 8UL						
		Project BALL GREEN FARM						
		Title ESS CONTAINER and LV SUBSTATION PLANS AND ELEVATIONS						
		Drawing No. C0002462_04					Rev. B	
								

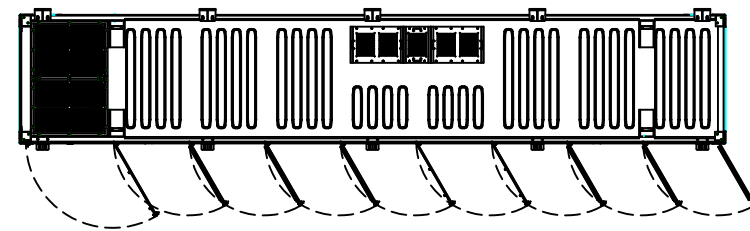