

KEY
A- 20ft x 8ft Storage Container
B- 20ft x 8ft Waste Bin (Skip)
C- Hard Surfaced Parking Area
D- Secure Dog Walking Field (48 x 70m)

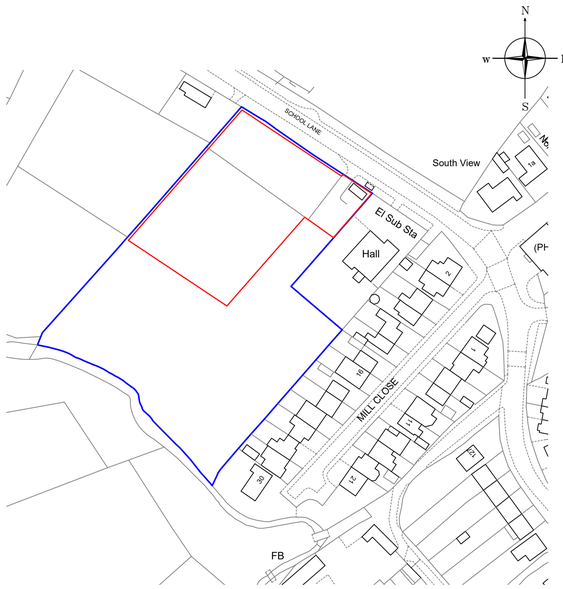

Site Location Plan- 1:1250

Crown Copyright 2023; reproduction in whole or in part is prohibited without the prior permission of Ordnance Survey- 100053143

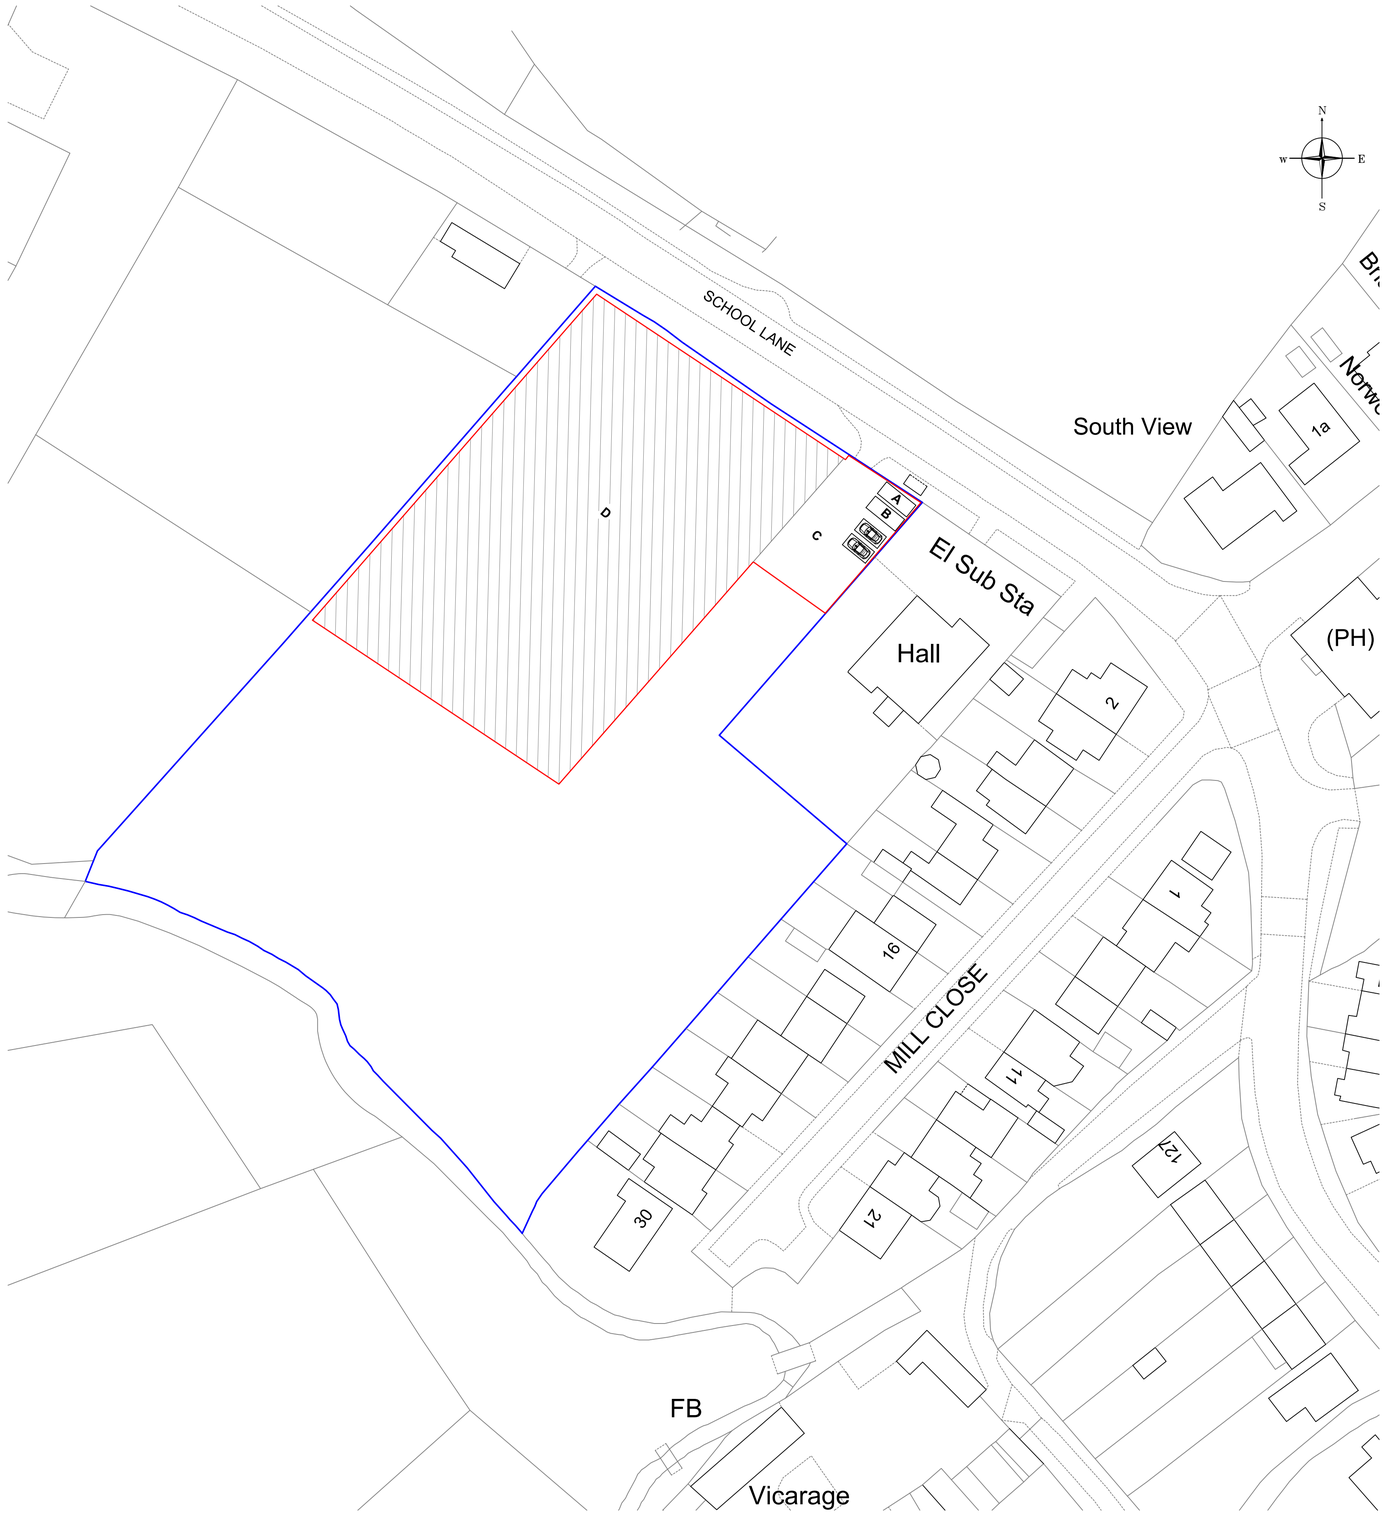

Site Layout Plan- 1:500

GENERAL NOTES

Disclaimer

This drawing is to be read in conjunction with all other relevant drawings & specifications provided by Post My Plans. Use figured dimensions only, all dimensions and levels to be checked on site prior to construction and any discrepancies to be highlighted immediately for the attention of Post My Plans.
Responsibility cannot be accepted for alteration and/or deviation from this design without prior acknowledgement of Post My Plans. Prior to any works commencing on site the local building control officer is to be contacted regarding the current status/revision for regulatory approval. All work to be to the entire satisfaction of the Local authority Building Surveyor not withstanding anything shown or indicated on these drawings. All workmanship and materials to be the best of their respective kind and at least equivalent of the appropriate British Standard Code of Practice. All relevant dimensions and levels to be ascertained or checked and verified on site before specific areas of work are commenced.

PROJECT NAME:
Land North side of Vicarage Farm
School Lane, ST11 9EN

DRAWING TITLE:
Site Layouts

DRAWN BY: Sags
CHECKED BY: Sags

DATE: 05/04/23

CLIENT
Alfred Green

POST MY PLANS
Suite G18, Genesis Centre
Innovation Way, Stoke-on-Trent
Staffordshire, ST6 4BF
Email: info@postmyplans.co.uk
Web: www.postmyplans.co.uk
Tel: 07555 291330
Social: @postmyplans
WE DESIGN|WE PLAN|WE BUILD

PROJECT NO: 1623
SCALE: varies
SHEET: A1

SHEET NO: 001

REVISION: A

UNIT: mm