
Notes:
This drawing is copyright.
Figured dimensions only to be used.

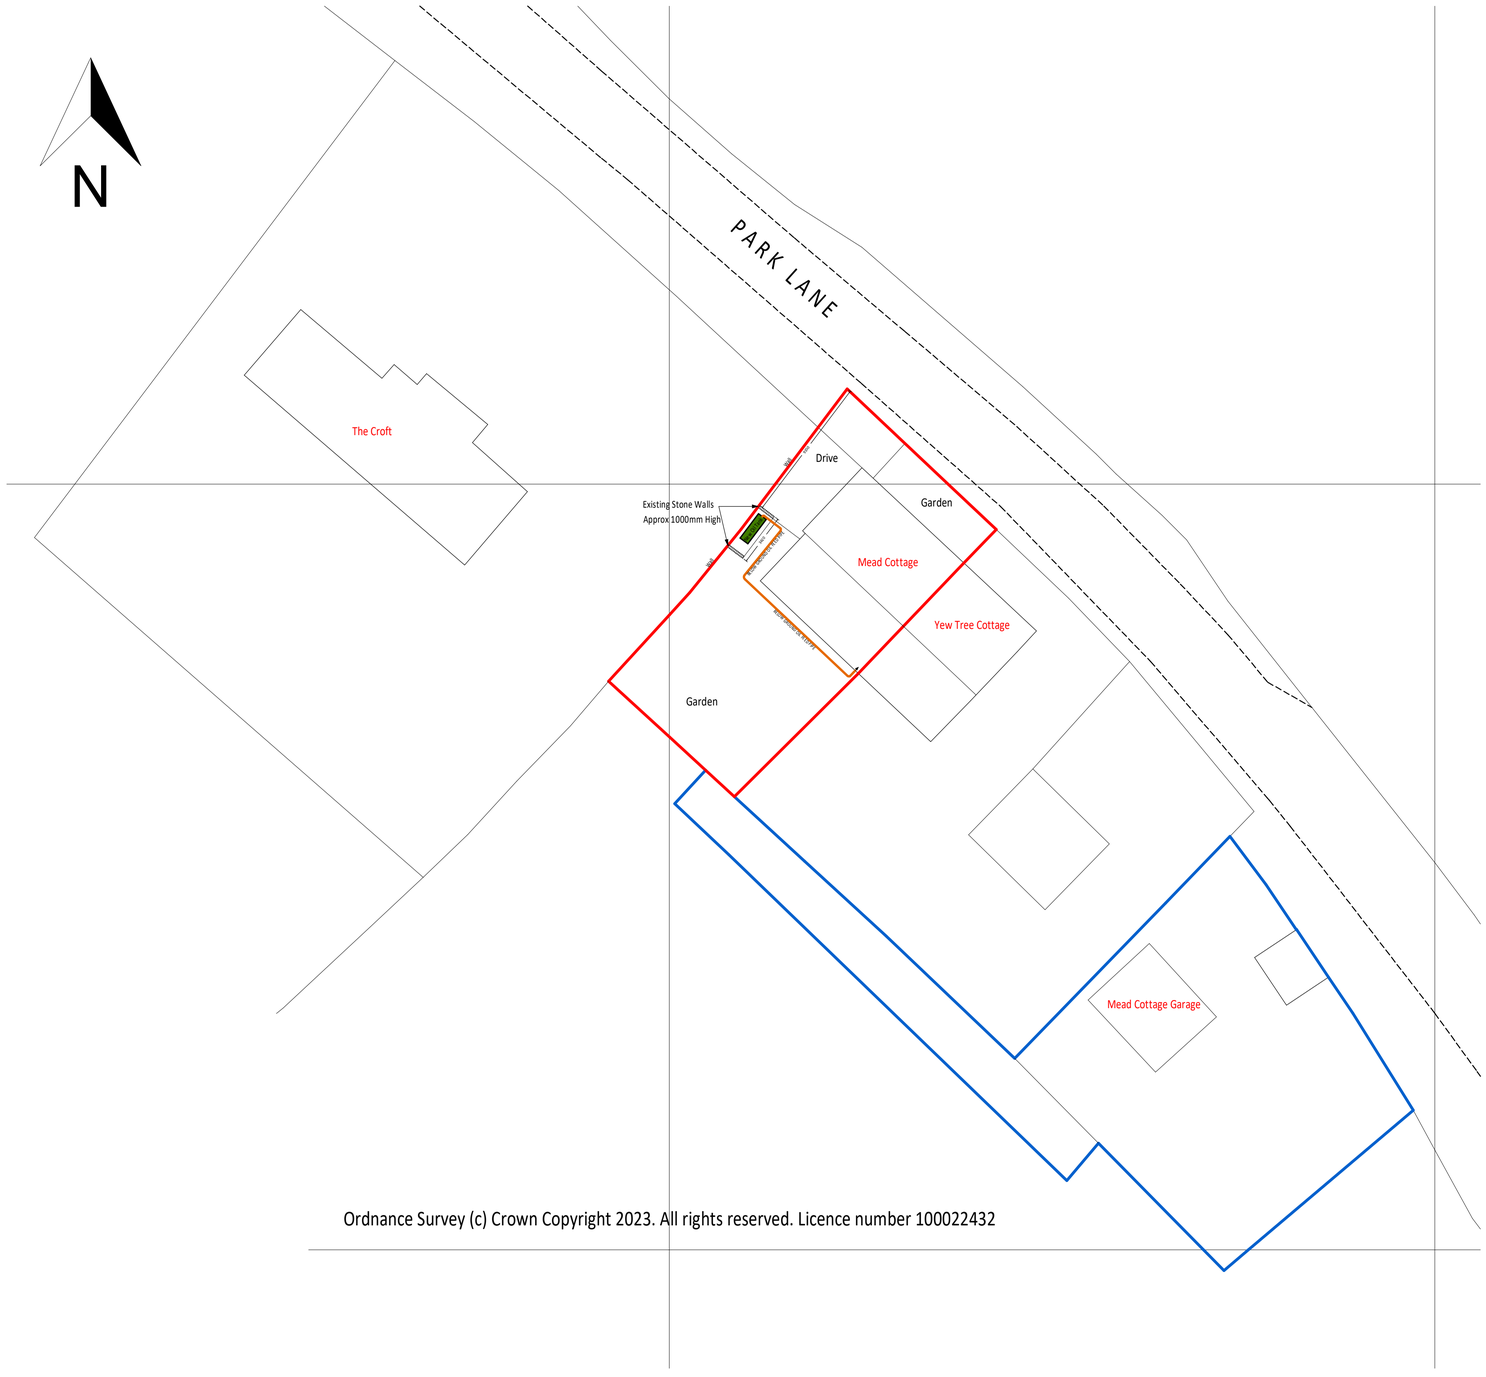


Ordnance Survey (c) Crown Copyright 2023. All rights reserved. Licence number 100022432

BLOCK PLAN AS PROPOSED 1:200 @ A1


0 2 4 6 8 10m

SCALE 1:200 @ A1

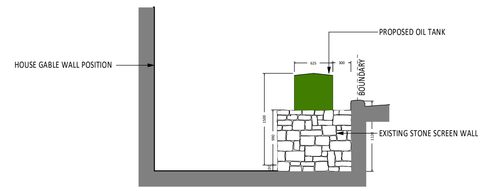


ELEVATION TO PARK LANE 1-50

NEW OIL TANKS IS STEEL CONSTRUCTION WITH INTEGRAL BUND.
TANK IS ALSO FIRE PROOF.
COLOUR - RAL 6005 GREEN

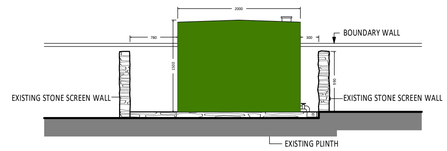

SIDE ELEVATION FROM HOUSE GABLE 1 - 50

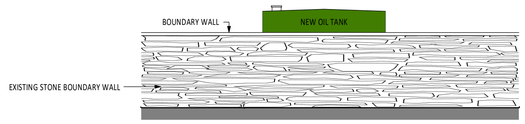

SIDE ELEVATION FROM 'THE CROFT' 1 - 50

0 1 2 3 4 5m

SCALE 1:50@ A1

Client: MR. D. MARSH.			
Contract: PROPOSED EXTERNAL OIL STORAGE TANK. MEAD COTTAGE, PARK LANE, ENDON, STOKE ON TRENT. ST9 9JA.			
Drawing Title: BLOCK PLAN AND PROPOSED ELEVATIONS			
Date: MAY 2023	Scale: 1:200 AND 1:50	Drg. no.: DM-01-002	Contract Number: DM-01