


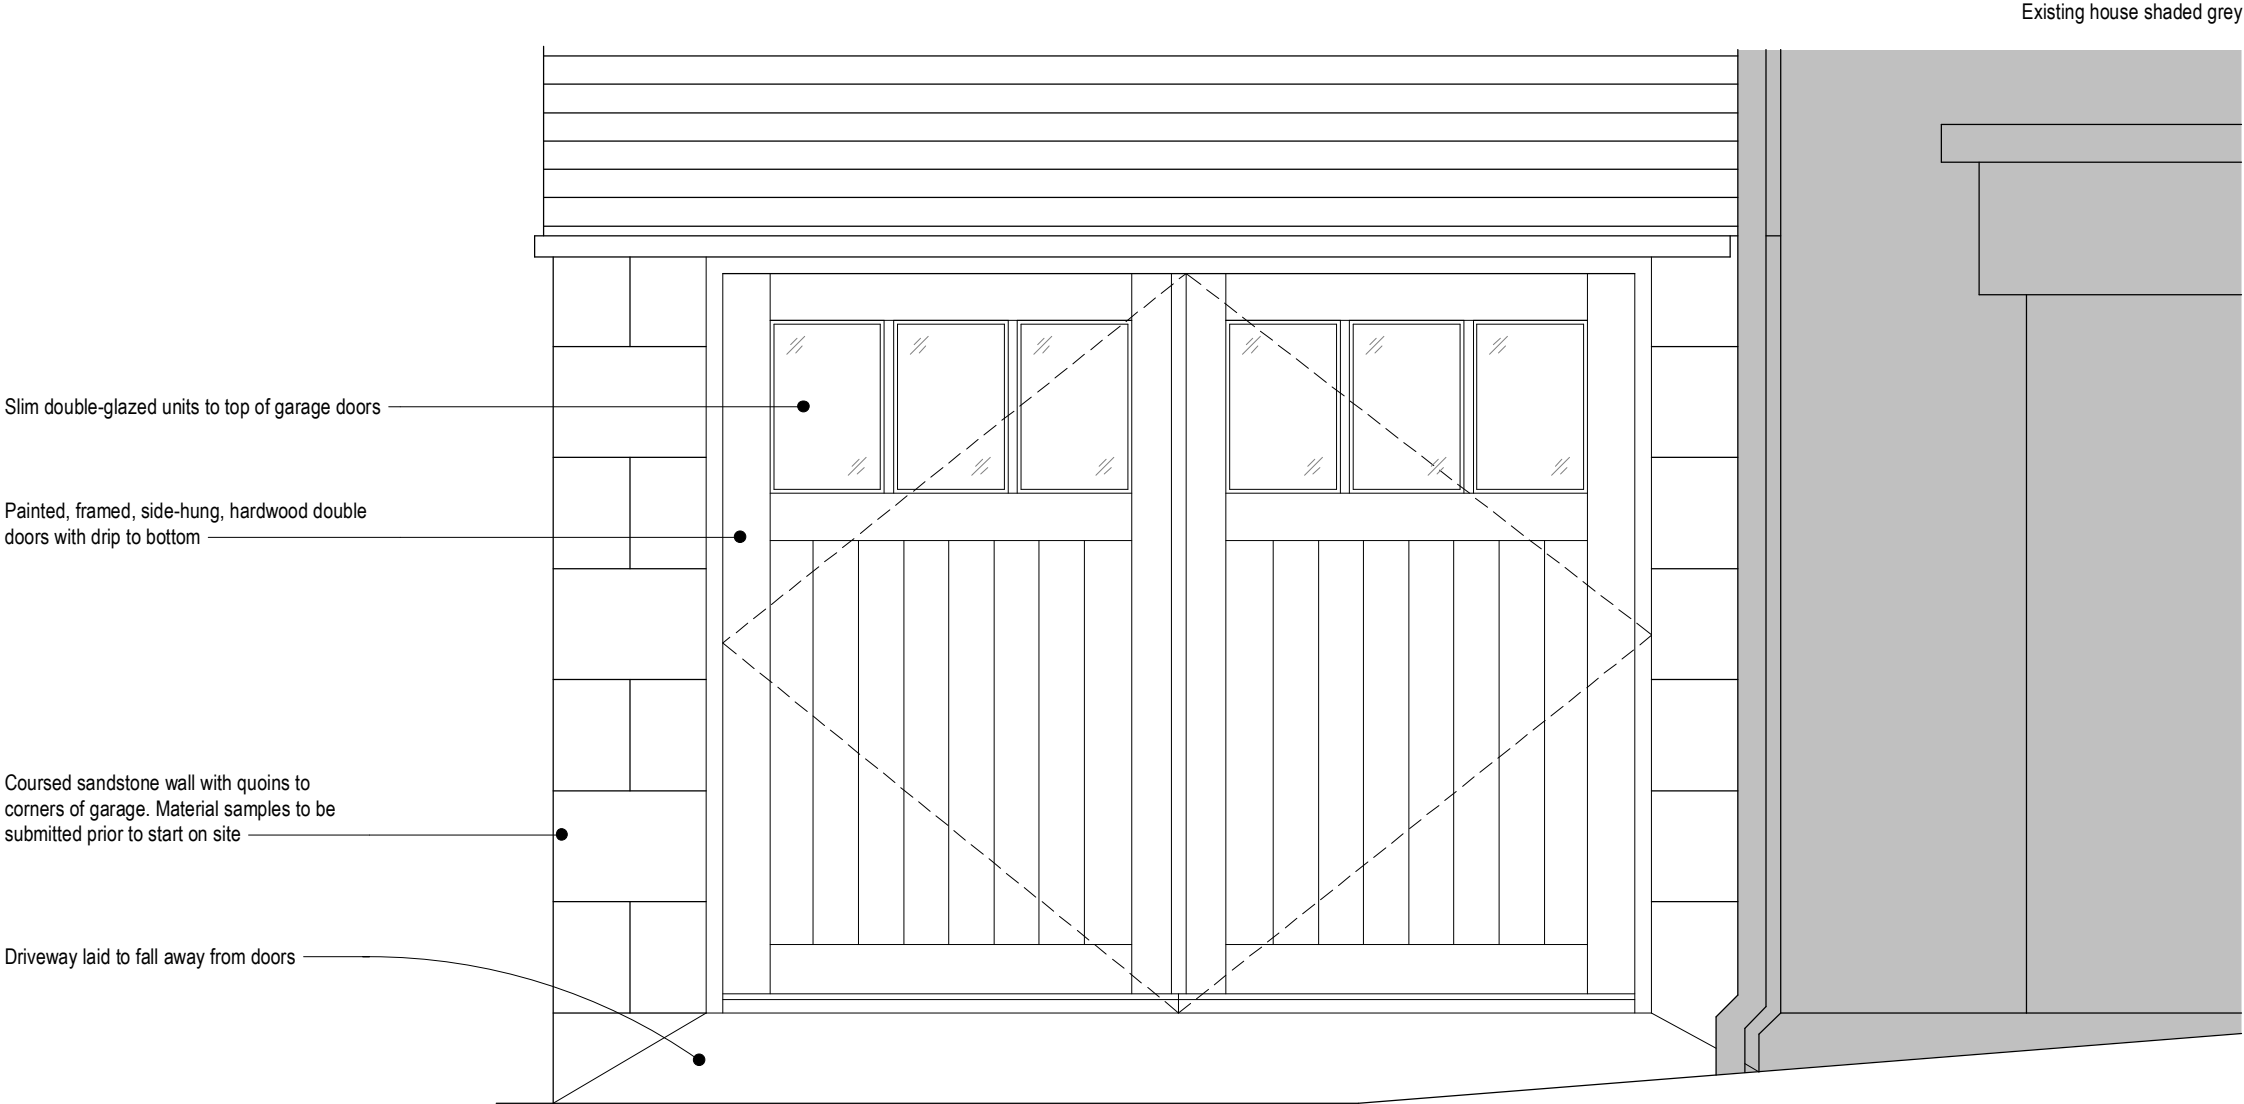

Glazed timber garage doors elevation



Rev	Date	Drawn	Description	Scale	1:20	Size	A3	Drawn	KJH	Chk'd	CH	Date	04/01/23
Client				Project				Status					
Emma Nowill				Proposed alterations & rear / side extension 62 Brookfields Rd, Ipstones, Stoke-on-Trent ST10 2LY				CONDITION DISCHARGE					
				Title Proposed timber framed garage doors (D.0.7)				Job No. 2149		Drawing No AL029		Rev.	