


SCALE (1:100 @ A1)
0 2m 10m

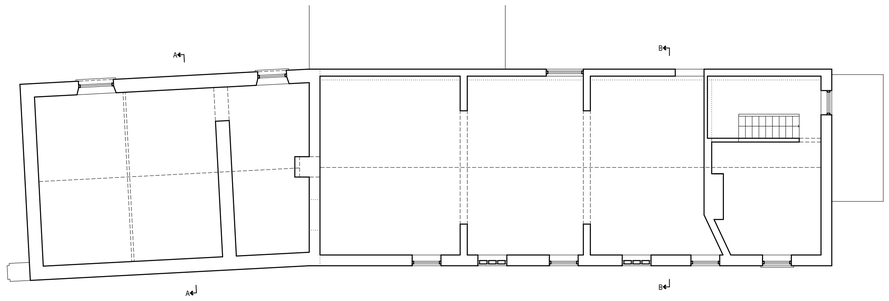


FIRST FLOOR PLAN - EXISTING

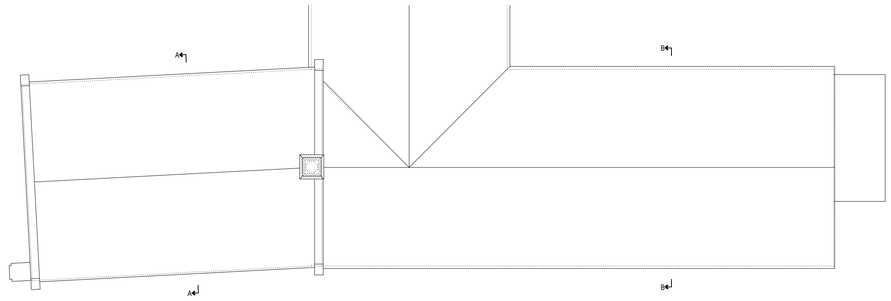


ROOF PLAN - EXISTING

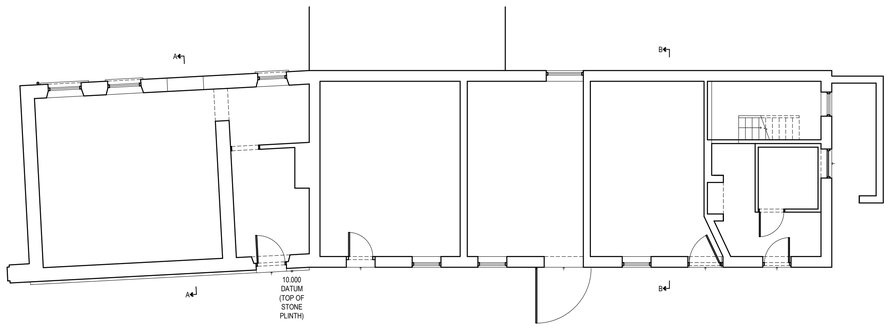


GROUND FLOOR PLAN - EXISTING

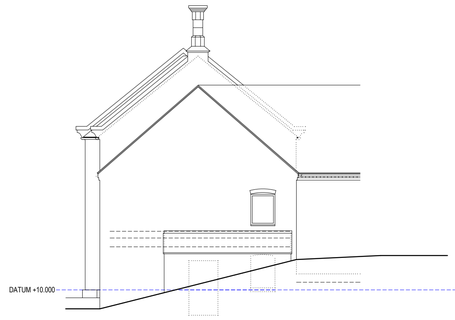

SIDE (SOUTH EAST) ELEVATION - EXISTING

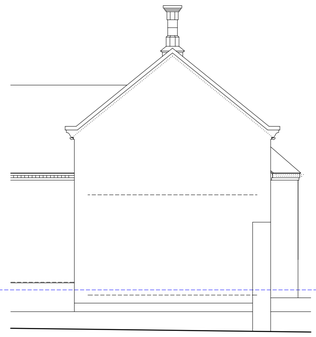


SIDE (NORTH WEST) ELEVATION - EXISTING

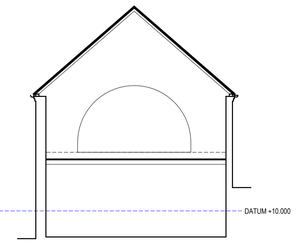


SECTION BB - EXISTING



FRONT (SOUTH WEST) ELEVATION - EXISTING

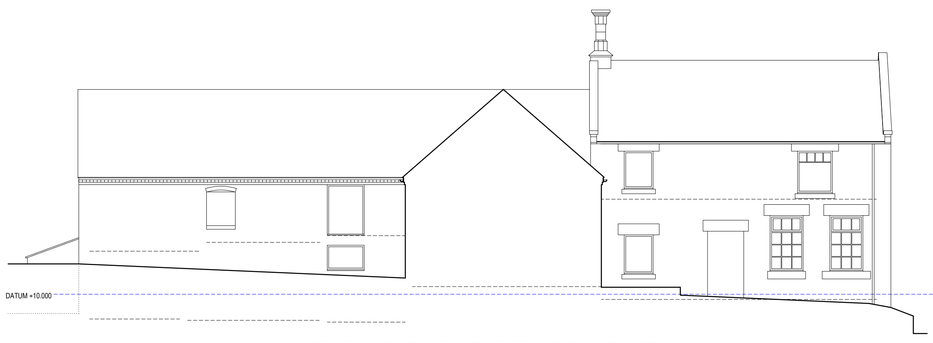

REAR (NORTH EAST) ELEVATION - EXISTING

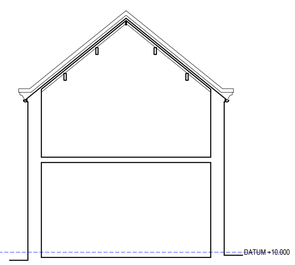

SECTION AA - EXISTING

©COPYRIGHT DAVID BAILEY ARCHITECT LTD

NOTES:
BUILDER TO CHECK SETTING OUT DIMENSIONS WITH THE ARCHITECT PRIOR TO CONSTRUCTION AND NOT RELY ON SCALING OFF DRAWINGS.
CERTAIN FIRST FLOOR LEVEL AND HIGH LEVEL ELEMENTS ARE SHOWN APPROXIMATELY DUE TO UNSAFE ACCESS.

REV.	DESCRIPTION	DATE	INT.

DAVID BAILEY ARCHITECT LTD
Gillow Fold Farm, 26 Mow Lane, Gillow Heath,
Biddulph, Staffordshire, ST8 6QQ
Tel: 01782 516355 E-mail: davidbailey.architect@btinternet.com

PROJECT: ELMHURST FARM BARN, HURST ROAD, BIDDULPH, STAFFORDSHIRE, ST8 7RX

SCALE: 1:100 @A1
DATE: MAR 2023
DRAWN BY: DB

TITLE: PLANS, ELEVATIONS AND SECTIONS - EXISTING
JOB NUMBER: 00824
DRAWING NUMBER: 00824-009