




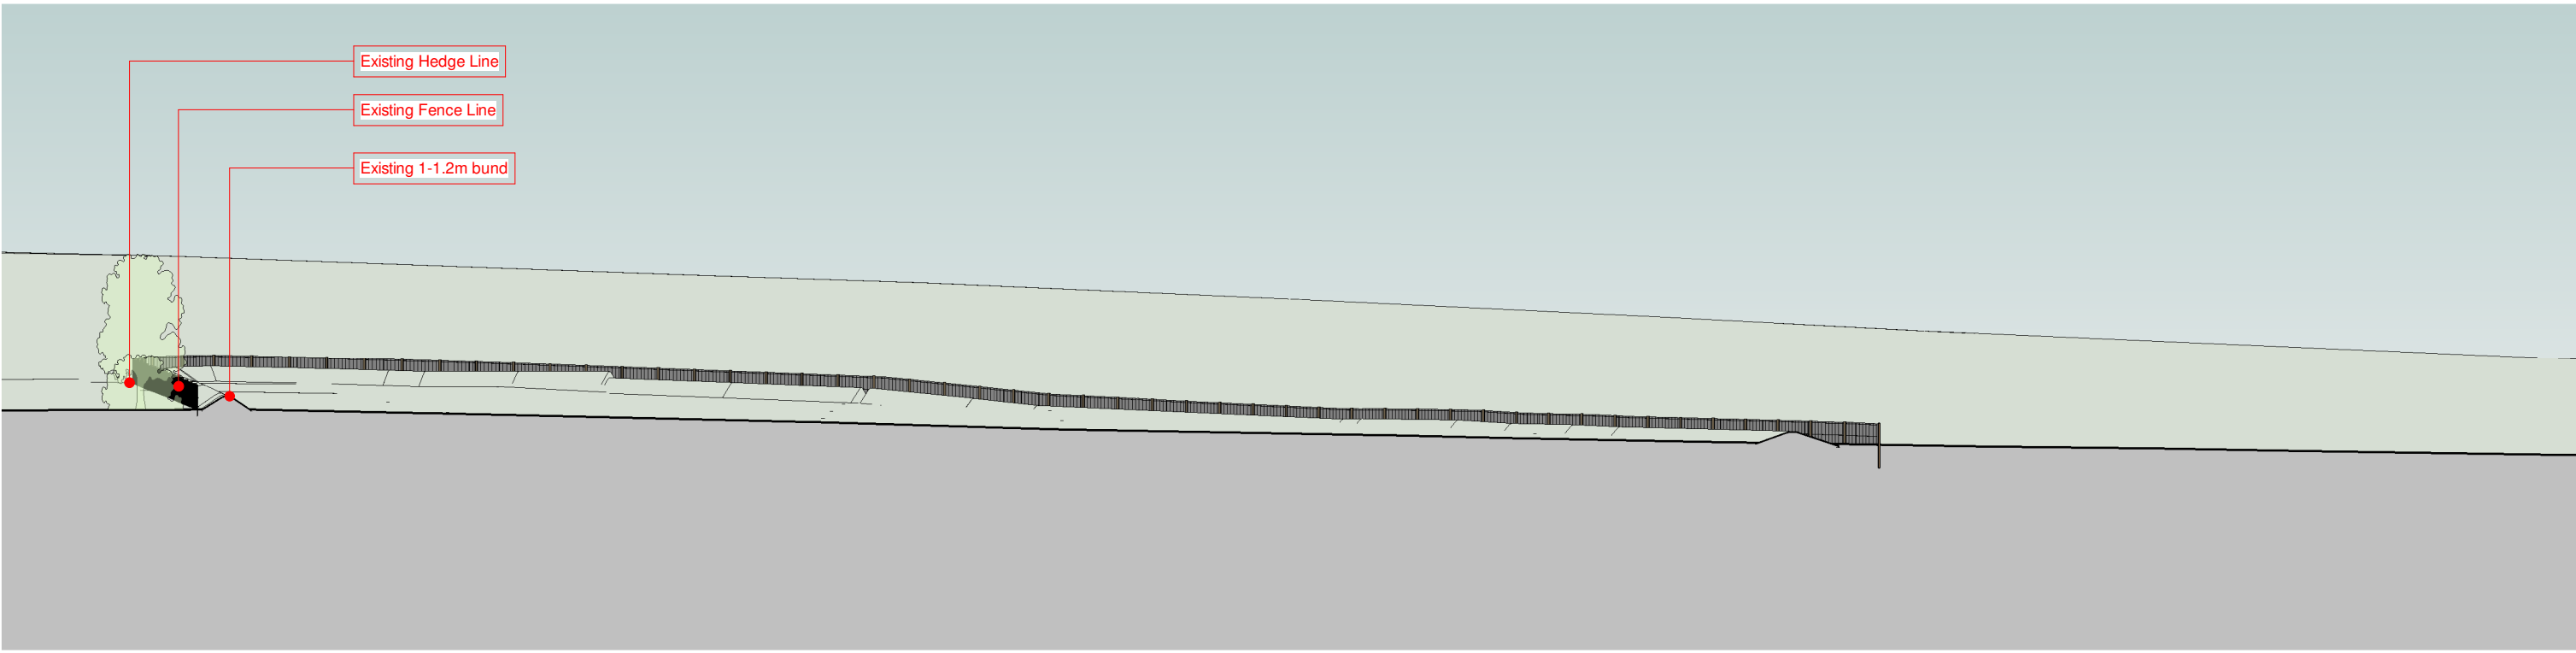


Site Section 1 'as existing'

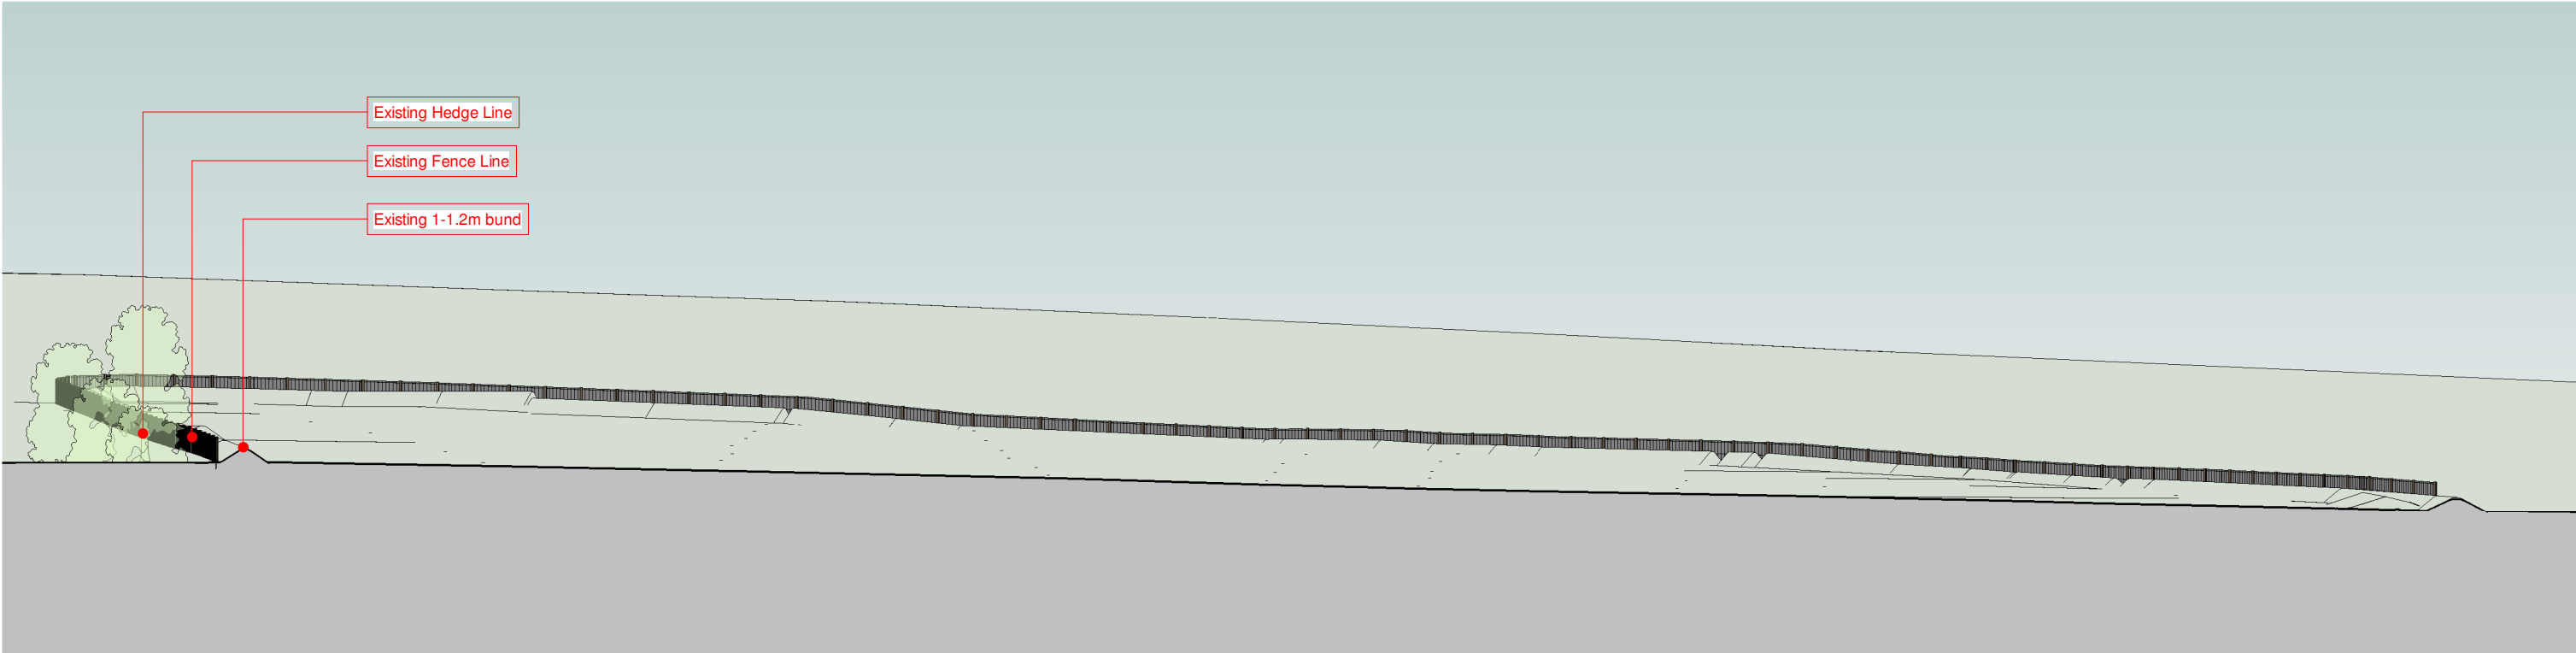


Site Section 2 'as existing'

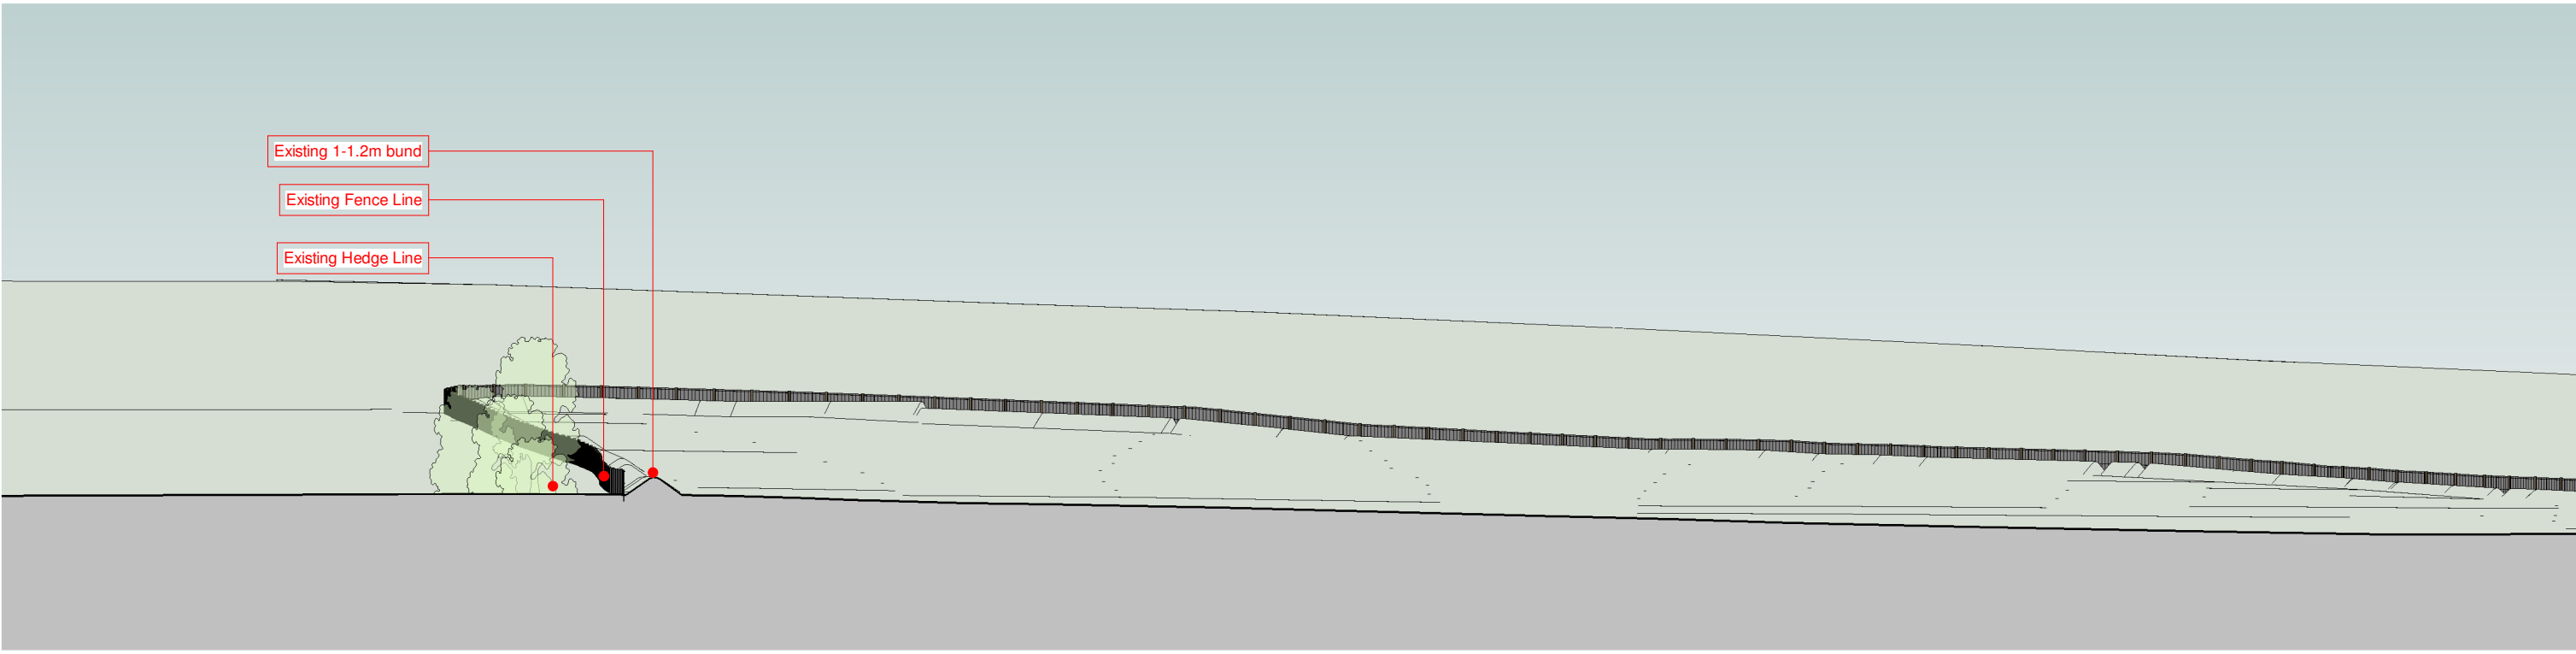


Site Section 3 'as existing'

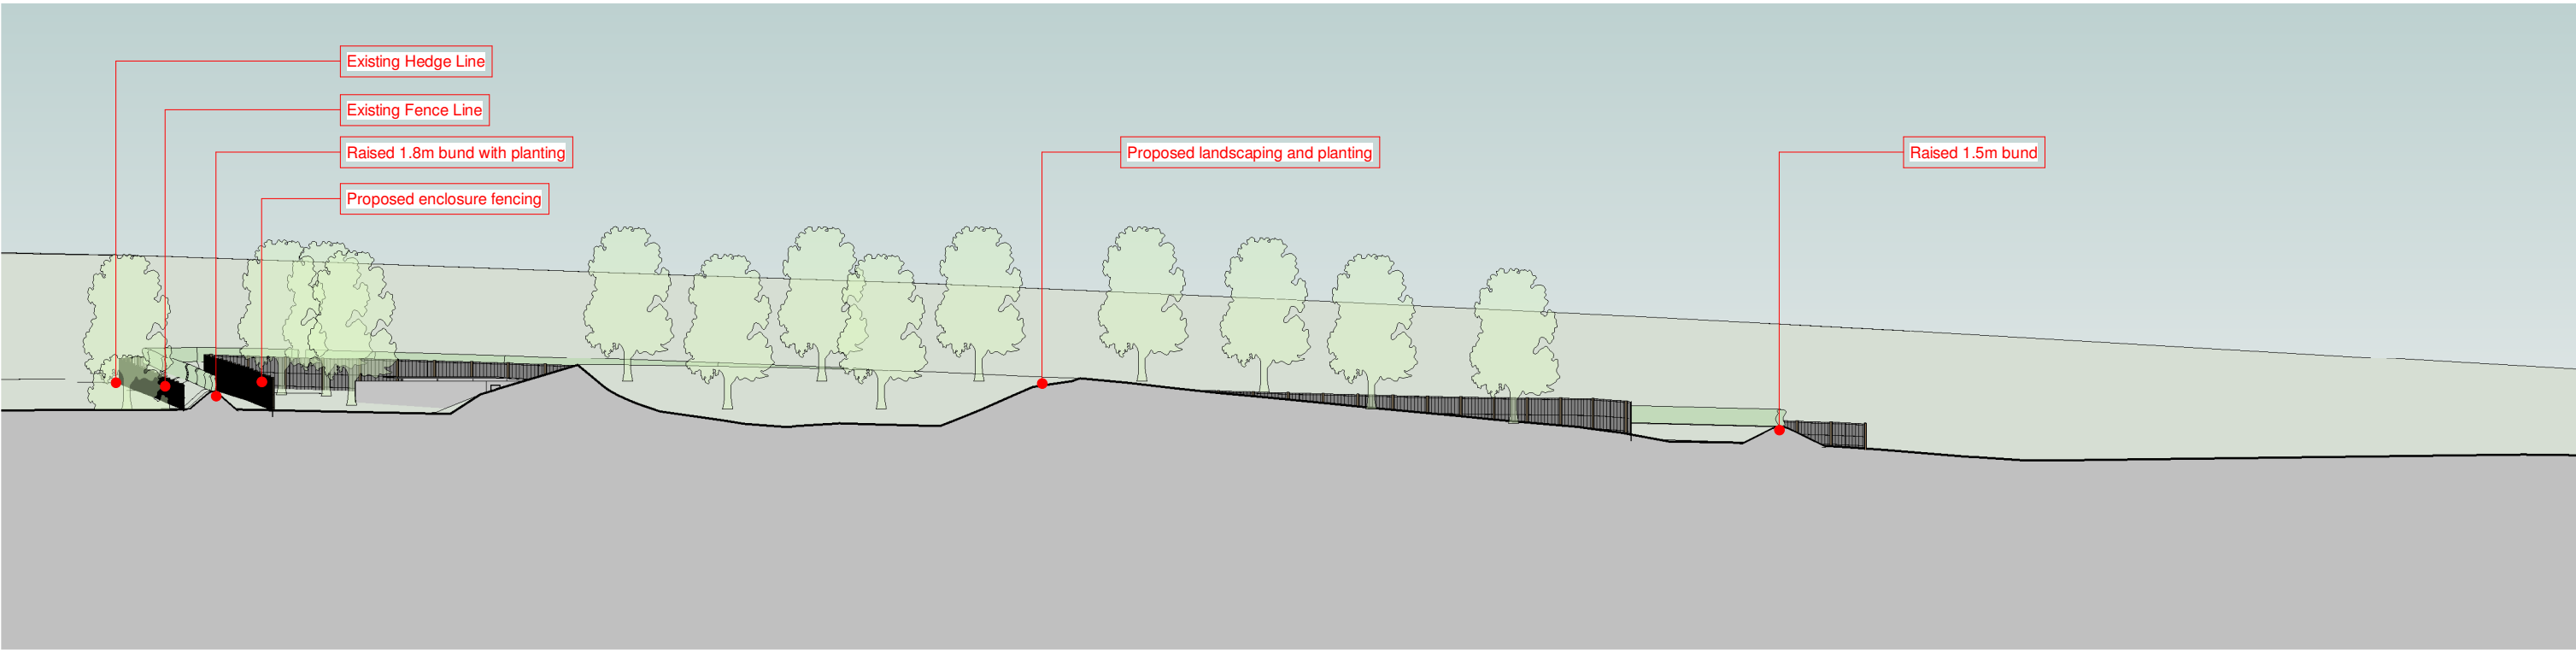



Site Section 1 'as proposed '

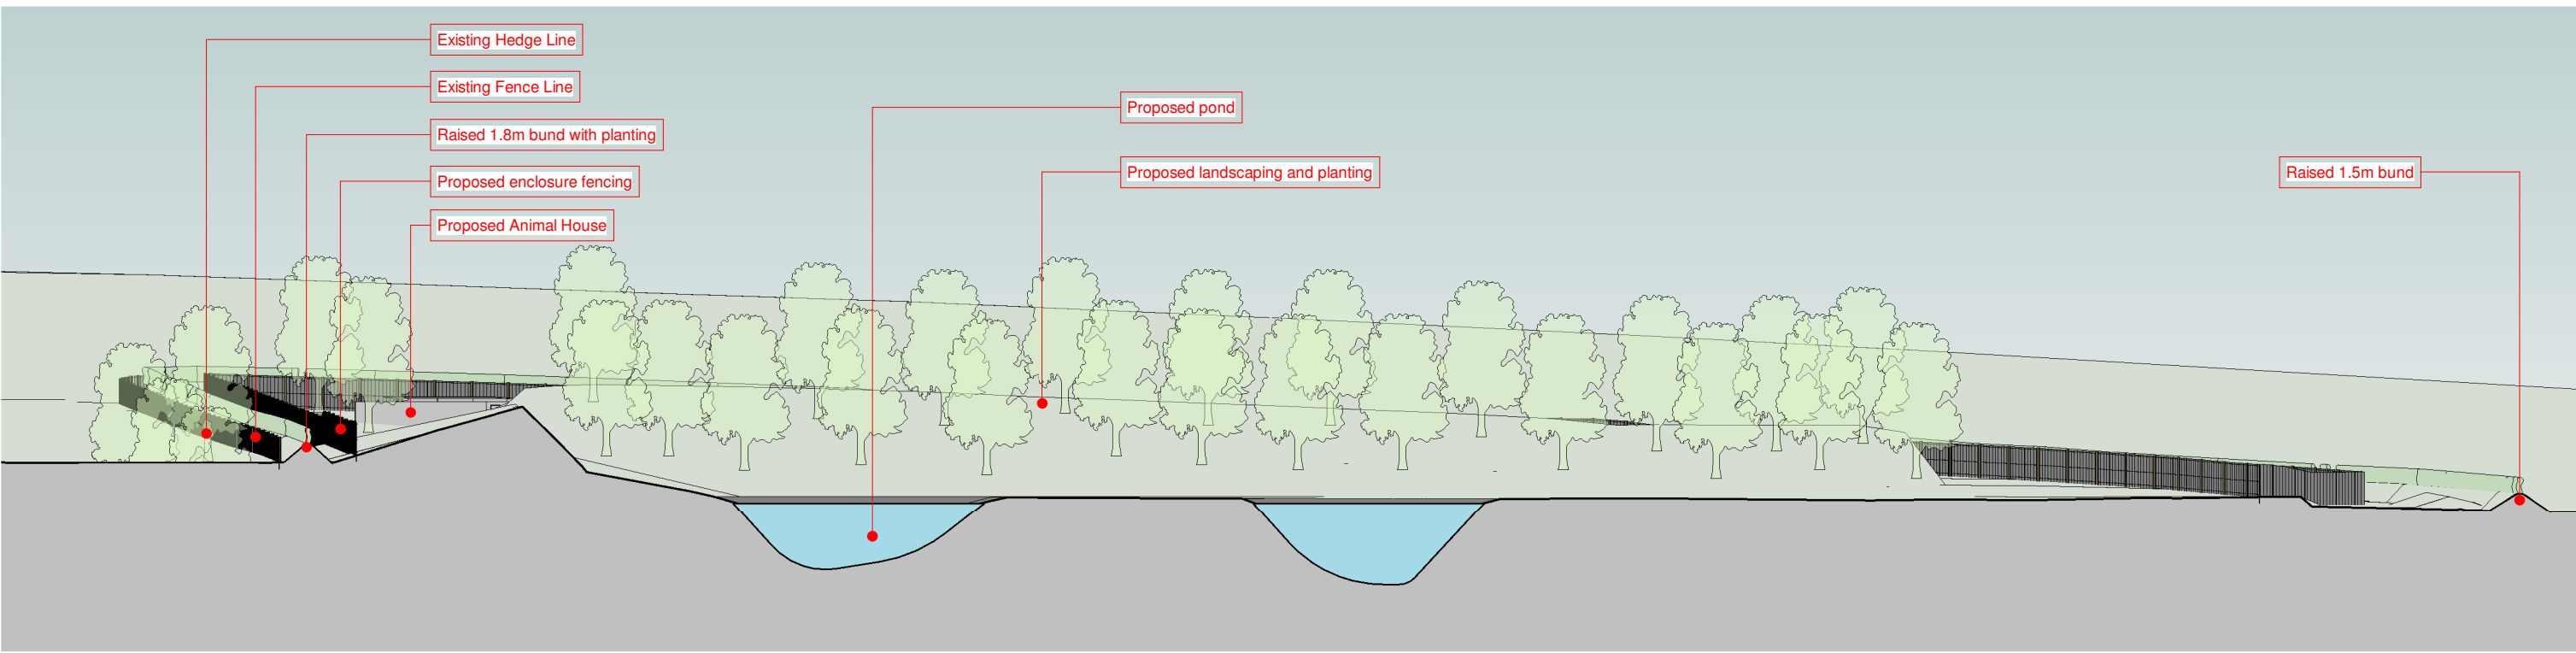

Site Section 2 'as proposed '

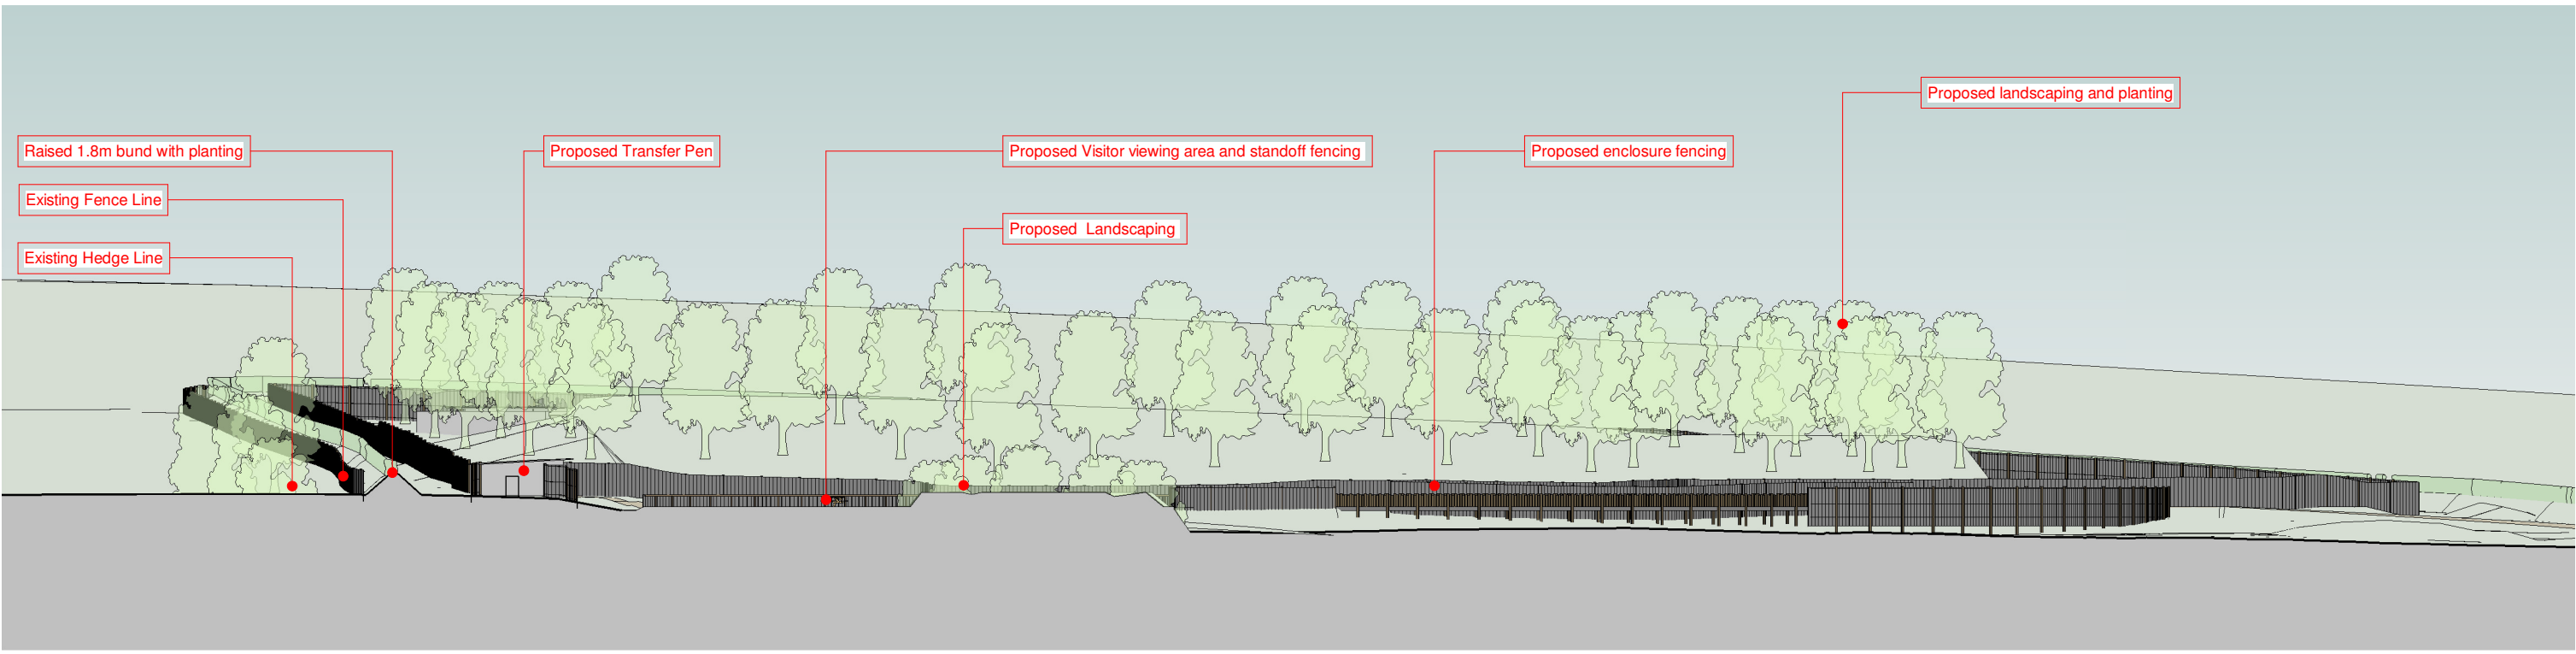

Site Section 3 'as proposed '

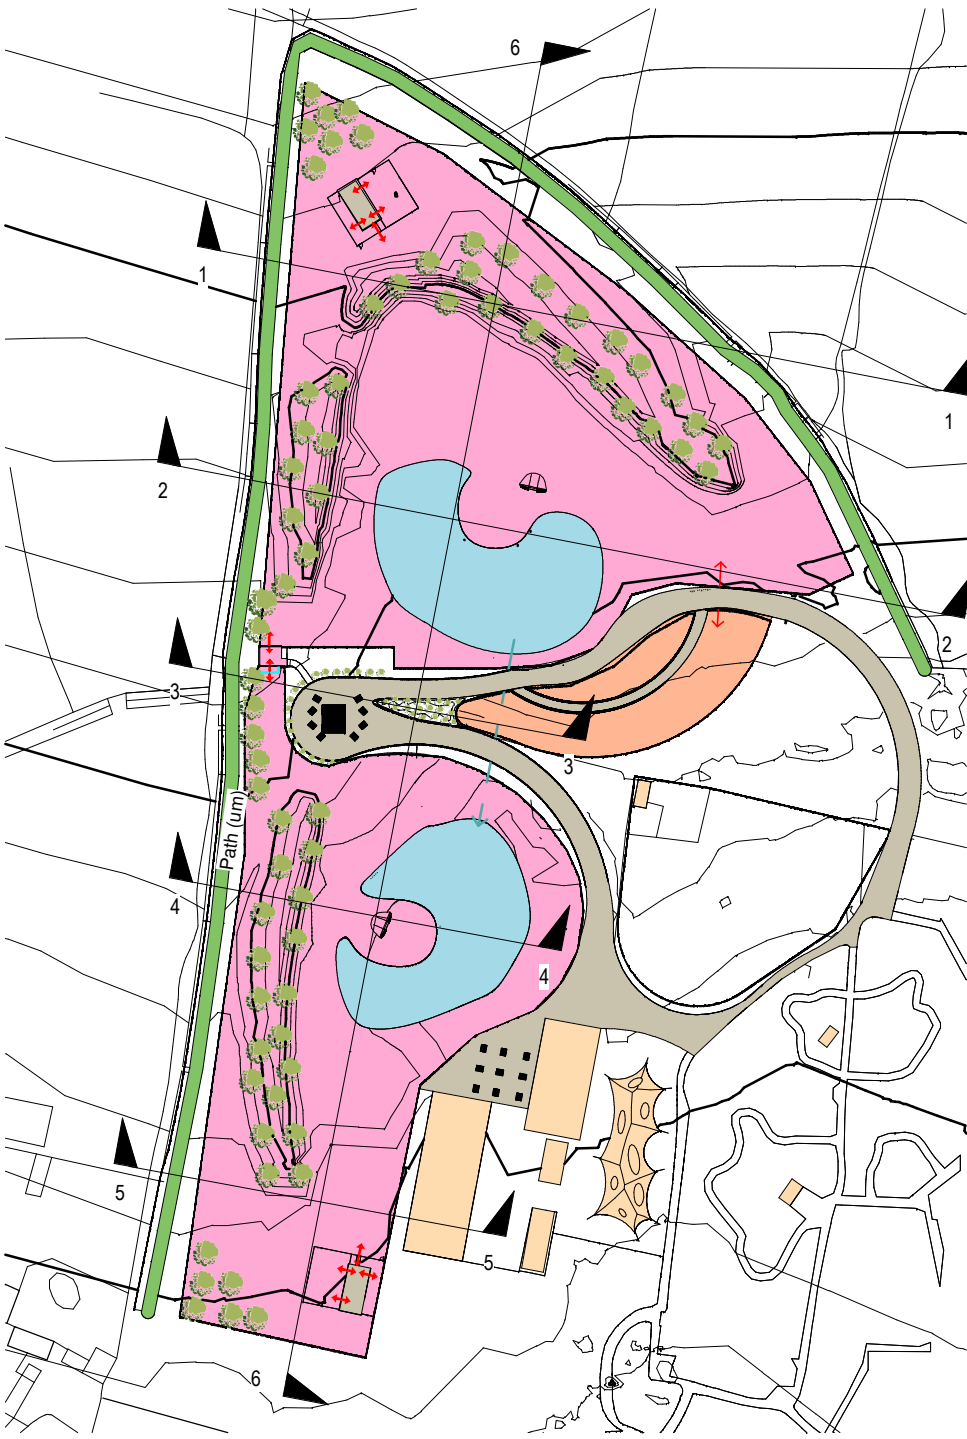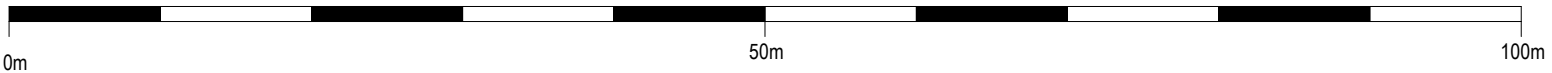

A	21/04/23	AC	Amended for Planning		
	Rev	Date	Drawn	Description	
ctd architects			Clerk Bank House Clerk Bank LEEK Staffordshire ST13 5HE		
Client			Project Animal Enclosure Peak Wildlife Park, Winkhill, ST13 7DR		
Title			Site Sections Sheet 1		
Scale			1:500	Size	A1
Status			PLANNING ISSUE	Drawn	AC
Job No			1721	Drawing No	AL134
Rev.					A