Revision		Date
B	blueline updated	27.04.2023 LC

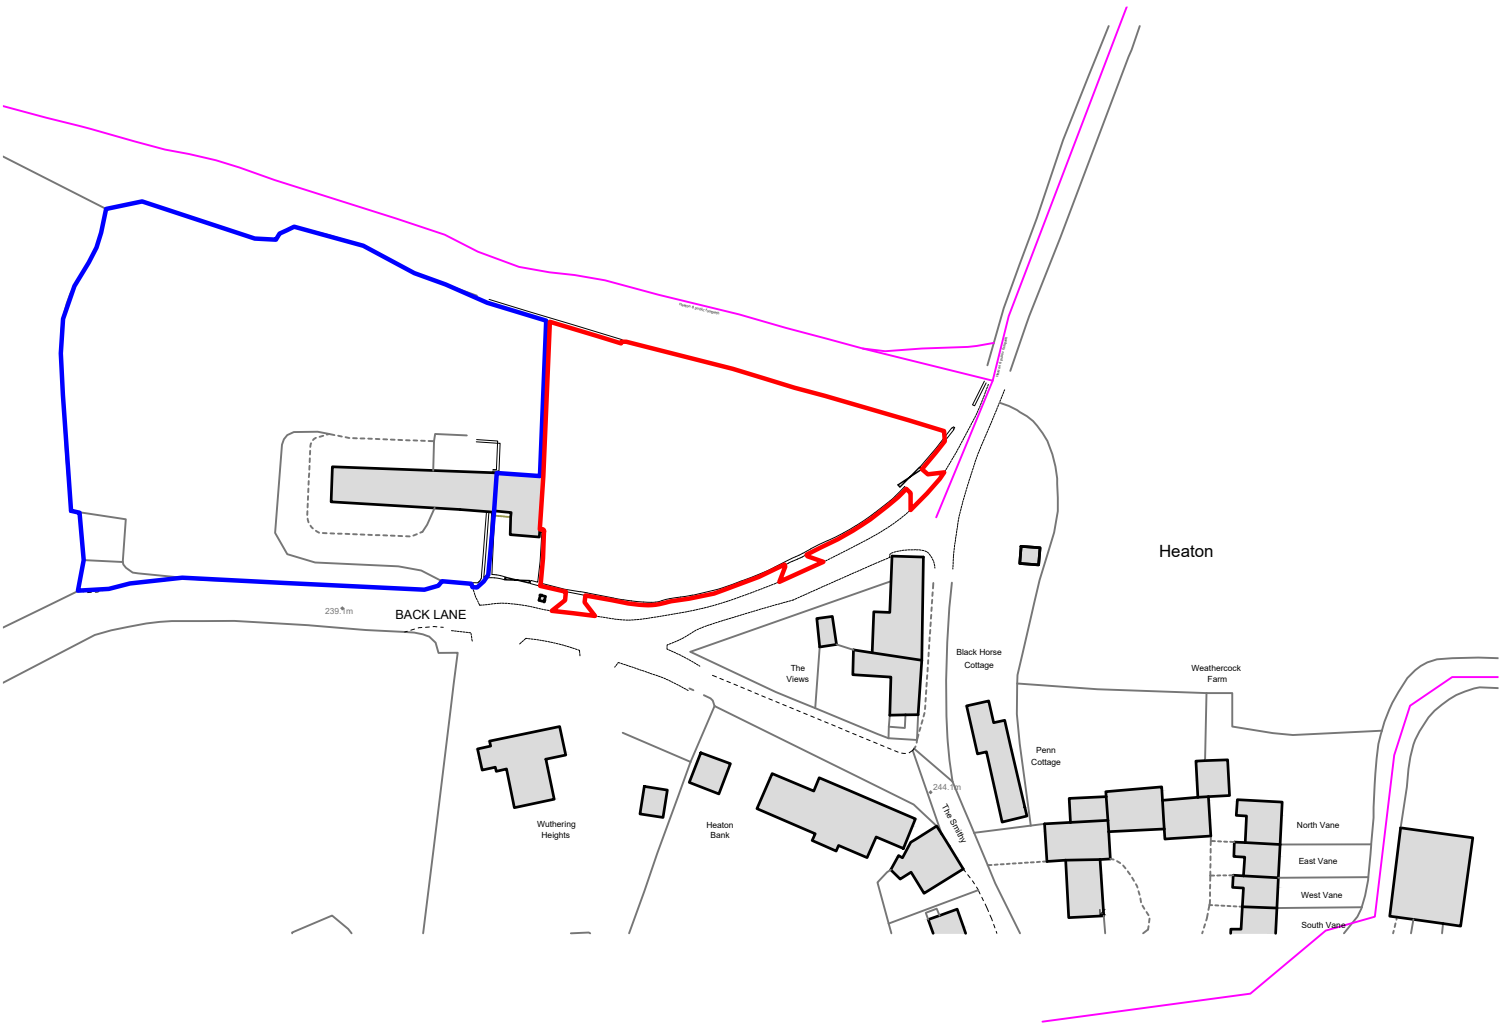

0 20 40 60 80 100m

scale bar

KEY

- Application Site Area = 2097 m²
- Land also in applicant's ownership
- public right of way

PlanningDesign

Second Floor, Suite 3
Woburn House
Vernon Gate
Derby
DE1 1UL

Tel: 01332 347 371
E-mail: info@planningdesign.co.uk
www.planningdesign.co.uk

PROJECT DESCRIPTION:
Residential Development for 3 dwellings at
Heaton
Rushton Spencer
SK11 0SH

DRAWING TITLE:
Site Location Plan

DRAWN BY:	CHECKED BY:
LC	RP

CLIENT
Paula Riley

DRAWING NUMBER:	REVISION:
001	A

SCALE:	DATE:
1:1250 @ A4	February 2023

STATUS
PLANNING

DRAWING REF:
4110 -001A

© COPYRIGHT EXISTS ON THE DESIGNS AND INFORMATION SHOWN ON THIS DRAWING : The Contractor must verify all dimensions on site before making shop drawings or commencing work of any kind. Architect to be notified of any discrepancies in dimensions immediately