MH no.	Area [m^2]	Area [ha]
S1	3362	**0.336**
S2	1008	**0.101**
S3	462	**0.046**
S4	0	**0.000**
S5	0	**0.000**
S6	0	**0.000**
S7	0	**0.000**
S8	413	**0.041**
S9	775	**0.078**
S10	978	**0.098**

Total	6997	0.700

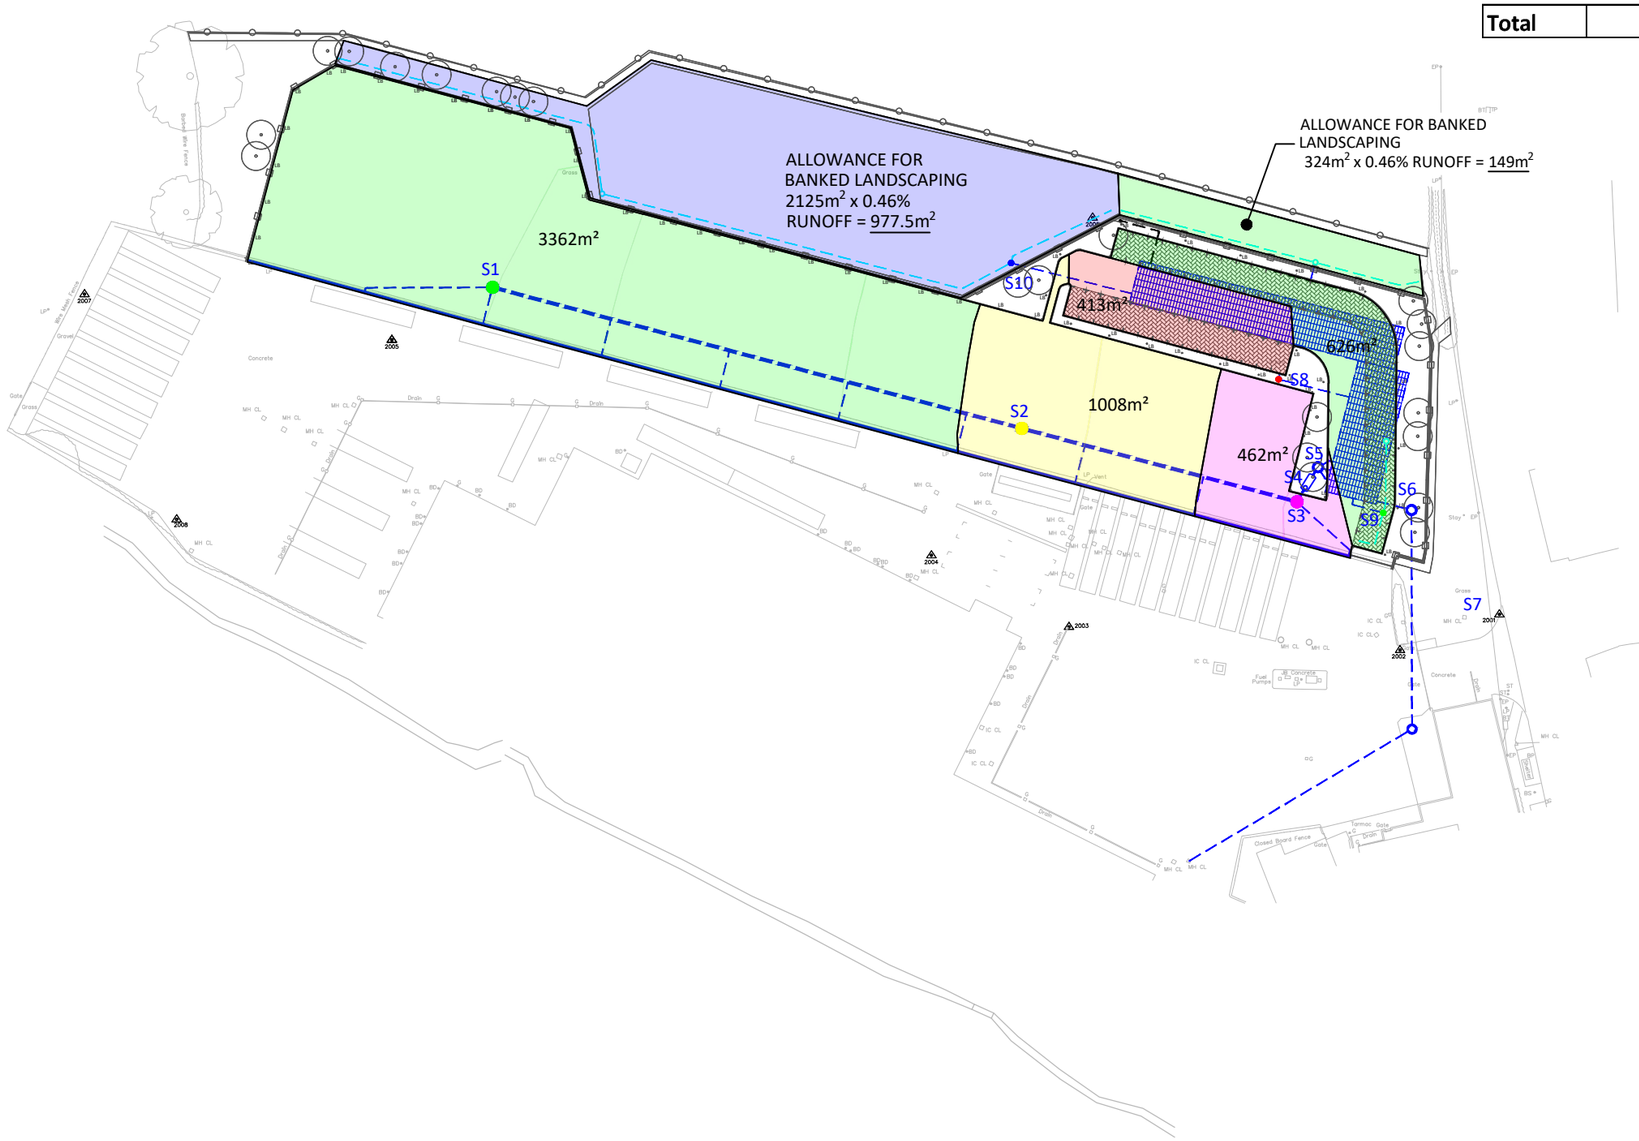

NOTES:

2. ALL DIMENSIONS ARE IN METRES UNLESS OTHERWISE NOTED.
3. THIS DRAWING IS TO BE READ IN CONJUNCTION WITH ALL OTHER RELEVANT DRAWINGS RELATING TO THIS PROJECT.
4. ALL DIMENSIONS SHOULD BE CHECKED ON SITE PRIOR TO CONSTRUCTION. ANY DISCREPANCIES SHOULD BE IMMEDIATELY NOTIFIED IN WRITING TO DDS LIMITED.
5. THE CONTRACTOR SHALL PRIOR TO CONSTRUCTION CHECK AND VERIFY THAT THE DETAILS SHOWN ON THIS DRAWING ARE FULLY COMPATIBLE WITH ANY AS CONSTRUCTED DIMENSIONS OR LEVELS. ANY DISCREPANCIES TO BE REPORTED IMMEDIATELY IN WRITING TO DDS LIMITED.
6. THIS DRAWING HAS BEEN PREPARED FOR THE EXCLUSIVE USE OF THE COMMISSIONING PARTY AND UNLESS AGREED IN WRITING BY DDS LIMITED NO OTHER PARTY MAY USE OR RELY ON ITS CONTENTS. NO LIABILITY IS ACCEPTED BY DDS LIMITED FOR ANY USE OF THIS DRAWING OTHER THAN FOR THE PURPOSE FOR WHICH IT WAS ORIGINALLY PREPARED.
7. IT SHOULD BE NOTED THAT THIS DRAWING MAY INCLUDE DATA PROVIDED BY THIRD PARTIES. NO LIABILITY IS ACCEPTED BY DDS LIMITED AS TO THE ACCURACY OF THIS DATA.
8. THIS DRAWING SHALL NOT BE REPRODUCED IN ANY WAY WITHOUT THE WRITTEN PERMISSION OF DDS LIMITED.

REV	DESCRIPTION	DATE	BY	AUTH
A	PROPOSED DRAINAGE AMENDED	06.04.23	MP	CAO

CLIENT
MJS TRANSPORT LTD

PROJECT
YARD AREA AND CAR PARKING EXTENSION

TITLE
DRAINAGE AREAS

STATUS.
INFORMATION

DRAWN	AUTHORISED	SCALE	DATE
MP	CAO	1:100@A3	APRIL 23

PROJECT NO.	DRAWING NO.	REV
376	02	A

Development Design Solutions Ltd
Unit 23 Basepoint
Bromsgrove Enterprise Park
Isidore Road
Bromsgrove
B60 3ET

www.development-design.co.uk

COPYRIGHT DDS Ltd. ALL RIGHTS RESERVED.