This drawing is copyright and should not be reproduced without permission.
The contractor is responsible for checking dimensions and levels and drainage inverts prior to commencing works - any discrepancy to be verified before proceeding.-figured dimensions only to be worked to:

All work to be carried out in accordance with the current Building Regulations, British Standards/Codes of practice and statutory authority bye -laws and recommendations.

Revision	Comments	Date

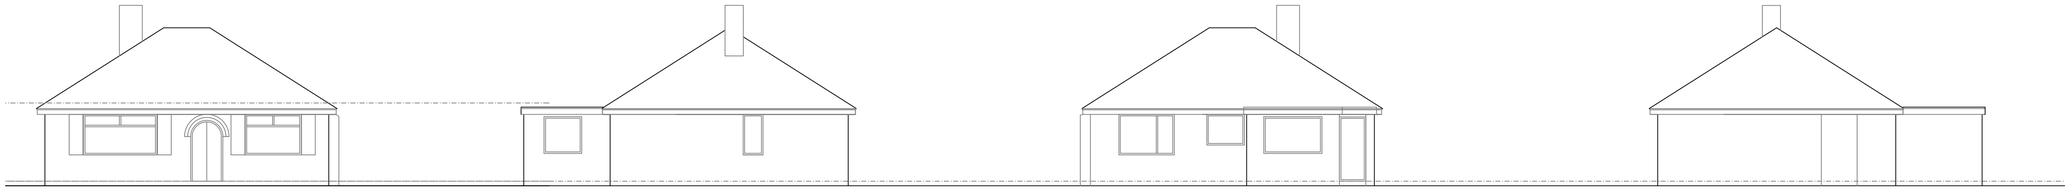

existing front elevation | existing side elevation | existing rear elevation | existing side elevation

External finishes
Red / Brown facing brickwork to match existing
Blue / Grey roofing tiles to match existing

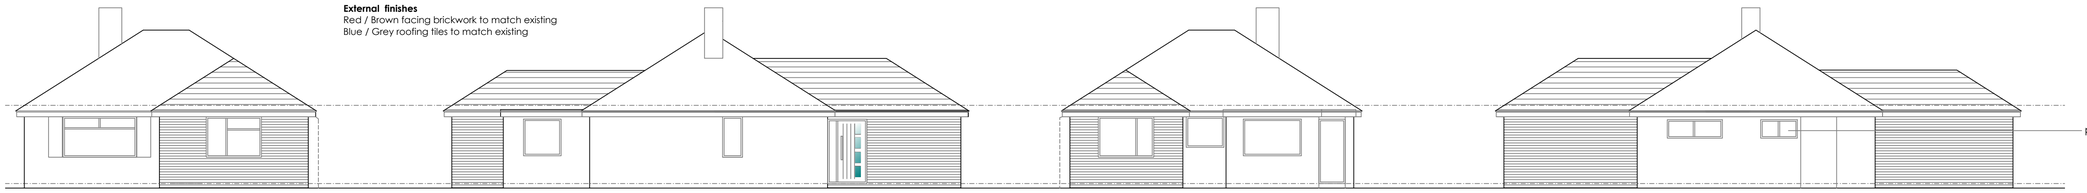

provide high level windows to side elevation

proposed front elevation | proposed side elevation | proposed rear elevation | proposed side elevation

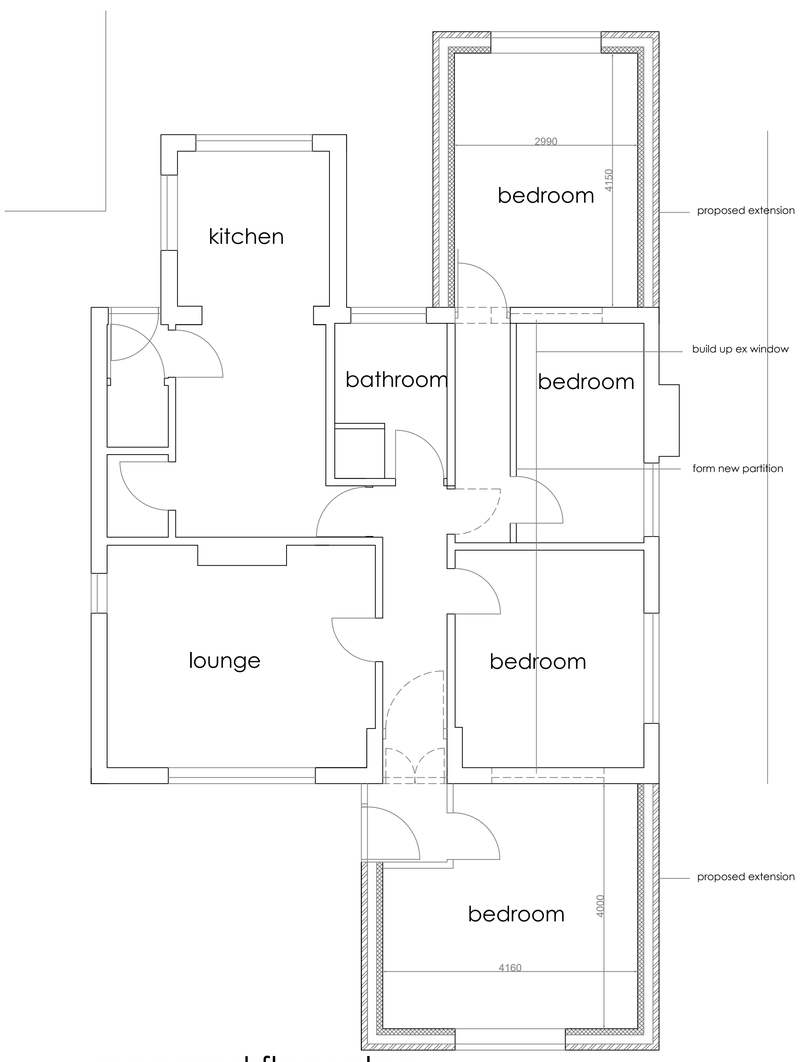

proposed floor plan

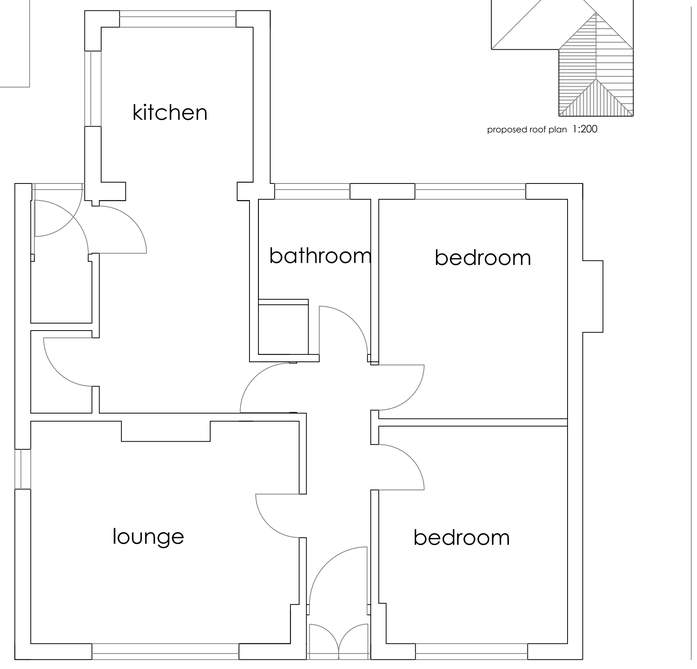

existing ground floor plan

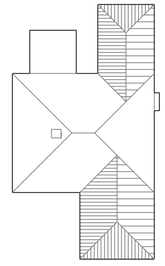

proposed roof plan 1:200

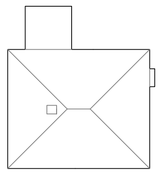

existing roof plan 1:200

north

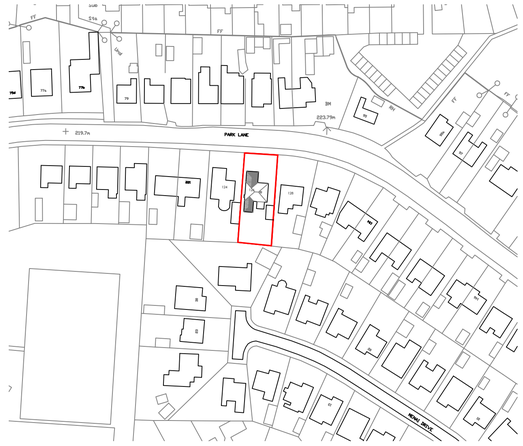

location plan 1:1250 20m 0 10m 20m

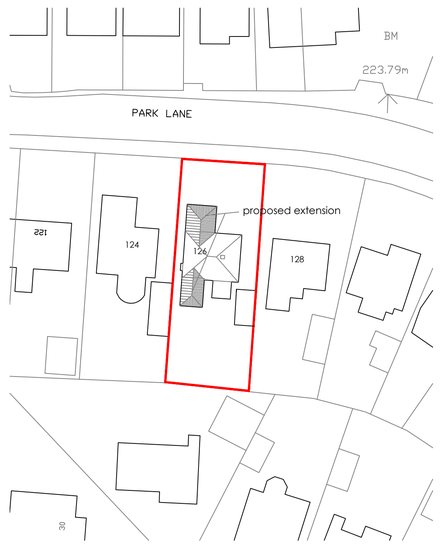

site plan 1:500 10m 0 5m 10m

Robert Berry MCIAT
Architectural services
10 Truro Close, Congleton, Cheshire, CW12 3BD
t : 01260 279098 m : 07790 179093 e: robert.berry10@yahoo.co.uk

Client
Mrs Reneta Ilieva

Project
Proposed extension at
126 Park Lane Knypersley ST8 7BQ

Title
Scheme layout plan

Scale @A1 1:50 1:100
Date April 2023
Drg no 2306 /01 Rev