



EXISTING SITE BLOCK PLAN

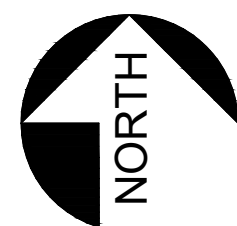

11 339213 246 129.860
24 339094 844 131.494
52 339136 492 133.125

Existing Site Block Plan
1:500

Scale 1:500

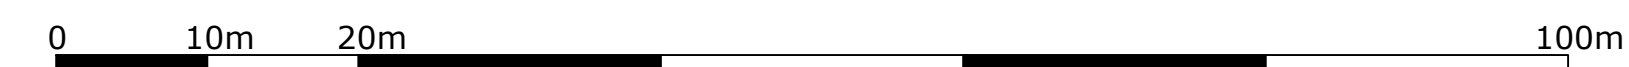

THIS SCHEME IS SUBJECT TO LOCAL PLANNING AND ALL OTHER NECESSARY CONSENTS. ALL DIMENSIONS, SITE LEVELS AND AREAS WHERE GIVEN ARE APPROXIMATE AND SUBJECT TO SITE SURVEY UNLESS STATED OTHERWISE. ALL DIMENSIONS MUST BE CHECKED ON SITE. THIS DRAWING IS TO BE READ IN CONJUNCTION WITH ALL RELEVANT CONSULTANT'S AND/OR SPECIALIST'S DRAWINGS OR DOCUMENTS. SAURO ARCHITECTURAL DESIGN MUST BE NOTIFIED OF ANY VARIATIONS OR DISCREPANCIES BEFORE THE AFFECTED WORK COMMENCES. ALL QUERIES RELATING TO DESIGN OR FOUNDATIONS, FLOOR SLABS AND ANY OTHER STRUCTURAL ELEMENTS ARE TO BE REFERRED TO THE STRUCTURAL ENGINEER FOR CLARIFICATION.

A	"Do not scale off this drawing" removed from title sheet and scale bar added	005	05/05/2022
Rev.	Description	By	Date

PLANNING



SAURO ARCHITECTURAL DESIGN LTD
9 ELLISTON TERRACE,
CARMARTHEN, SA31 1HA
Tel: (01267) 233 684
Email: design@sauro.co.uk
© Drawing Copyright Sauro Architectural Design Ltd

Client
Enzo's Homes Ltd.

Project Title
Residential Development
Land Adj. to Daisy Bank Farm,
Uttoxeter Road, Upper Tean,
Staffordshire

Drawing Title
Existing Site Block Plan

Scale 1:500	Sheet Size A1	Date 08/04/2022	Drawn by 005/003	Checked by 001
Job No. E652	Drawing No. 00	Revision A		