


SCALE (1:50 @A1)
0 1m 5m

GROUND FLOOR PLAN - PROPOSED

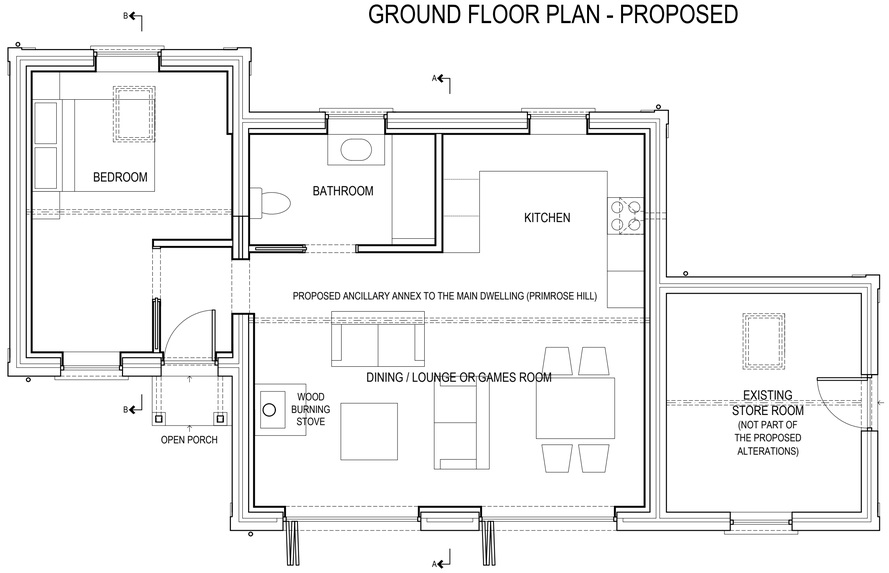


ROOF PLAN - PROPOSED

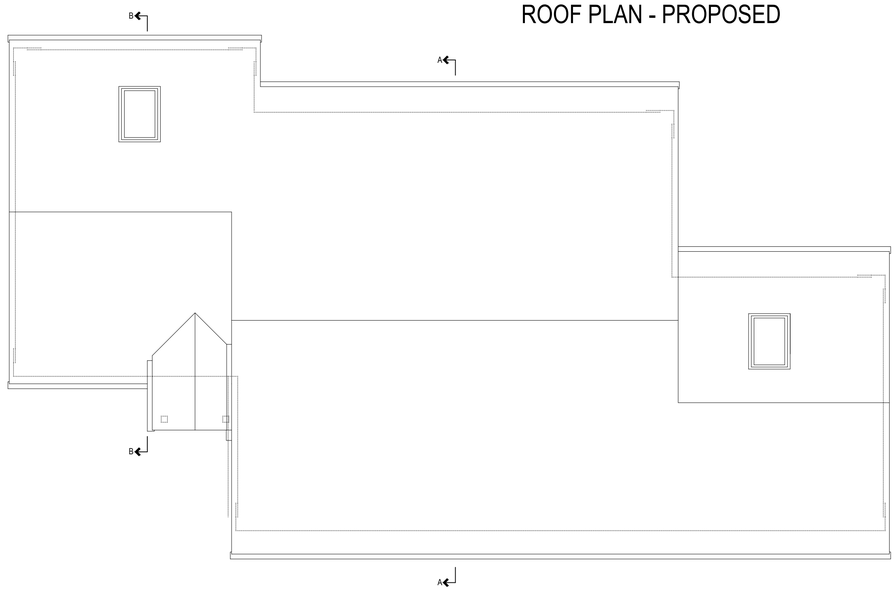


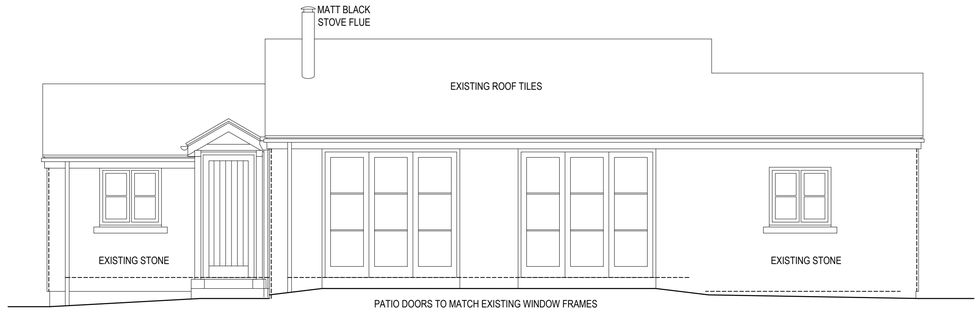


FRONT (SOUTH EAST) ELEVATION - PROPOSED

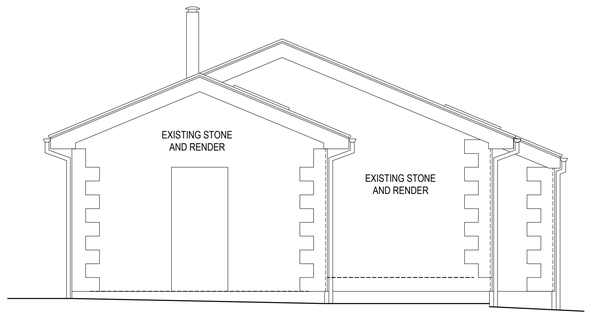


SIDE (NORTH EAST) ELEVATION - PROPOSED

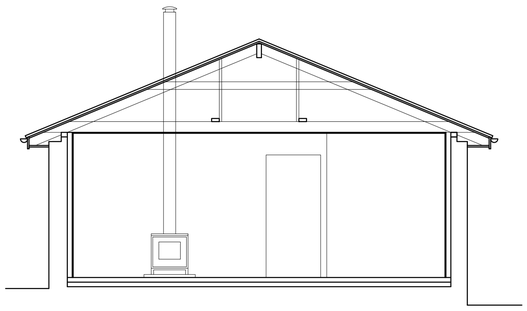


SECTION AA - PROPOSED

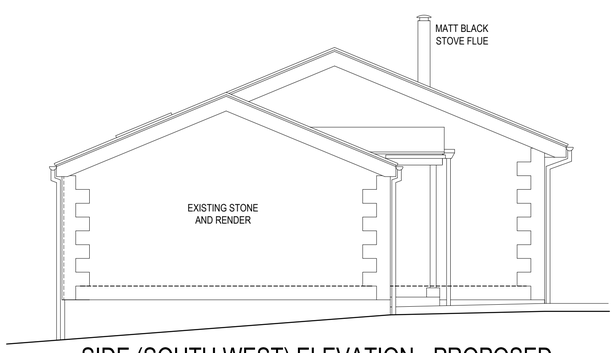

SIDE (SOUTH WEST) ELEVATION - PROPOSED

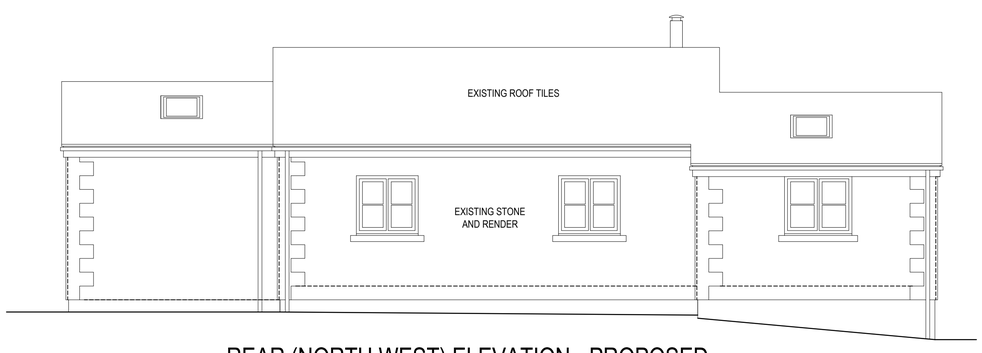

REAR (NORTH WEST) ELEVATION - PROPOSED

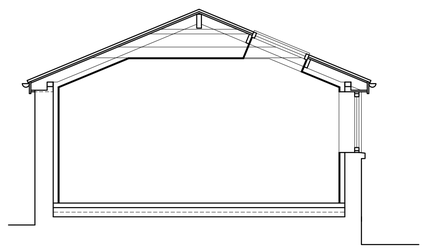

SECTION BB - PROPOSED

©COPYRIGHT DAVID BAILEY ARCHITECT LTD

NOTES:
BUILDER TO CHECK SETTING OUT DIMENSIONS WITH THE ARCHITECT PRIOR TO CONSTRUCTION AND NOT RELY ON SCALING OFF DRAWINGS.

REV.	DESCRIPTION	DATE	INT.
A	OPEN PORCH ADDED	APR 23	DB

DAVID BAILEY ARCHITECT LTD
Gillow Fold Farm, 26 Mow Lane, Gillow Heath,
Biddulph, Staffordshire, ST8 6QQ
Tel: 01782 516355 E-mail: davidbailey.architect@btinternet.com

PROJECT: PRIMROSE HILL, HEATON, RUSHTON SPENSER, STAFFORDSHIRE, SK11 0RD

SCALE: 1:50 @A1

TITLE: GROUND FLOOR PLAN, ROOF PLAN, ELEVATIONS AND SECTIONS - PROPOSED

DATE: MAR 2023

JOB NUMBER: 00831

DRAWN BY: DB

DRAWING NUMBER: 00831-004A