
This drawing is copyright and should not be reproduced without permission.
The contractor is responsible for checking dimensions and levels and drainage inverts prior to commencing works - any discrepancy to be verified before proceeding. figured dimensions only to be worked to:

All work to be carried out in accordance with the current Building Regulations, British Standards/Codes of practice and statutory authority bye -laws and recommendations.


Revision	Comments	Date

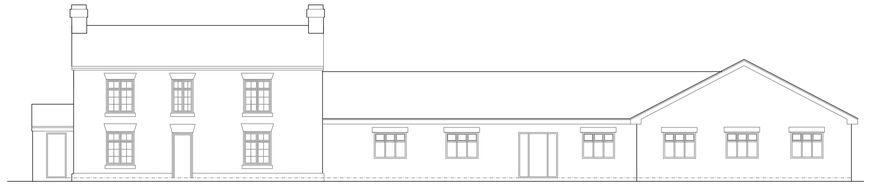


existing front elevation



existing side elevation

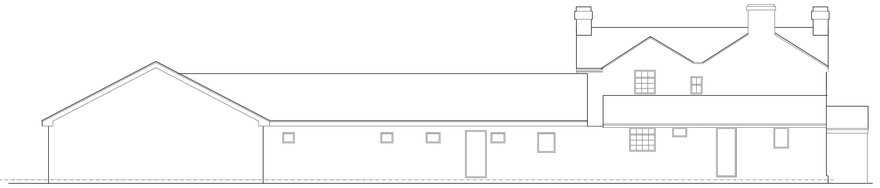

existing rear elevation

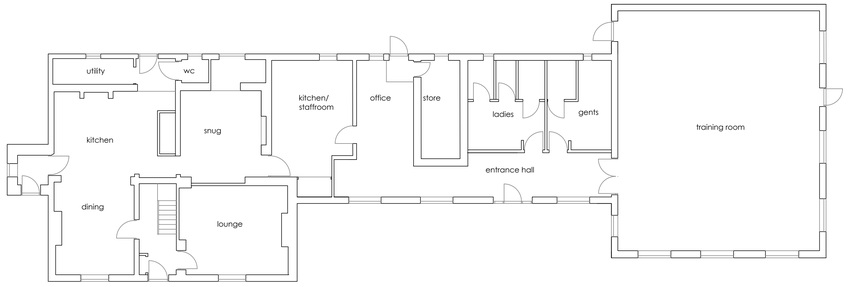

existing ground floor plan




location plan 1:1250

north




site plan 1:500

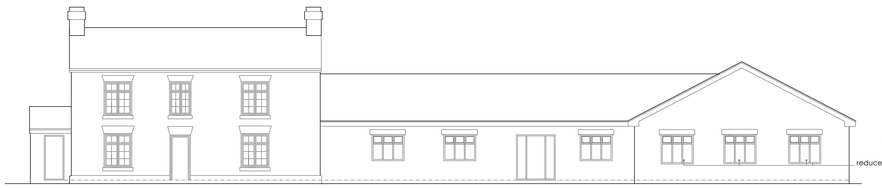


Proposed front elevation




Proposed side elevation

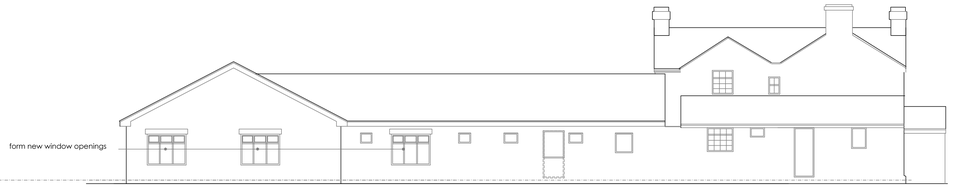

Proposed rear elevation

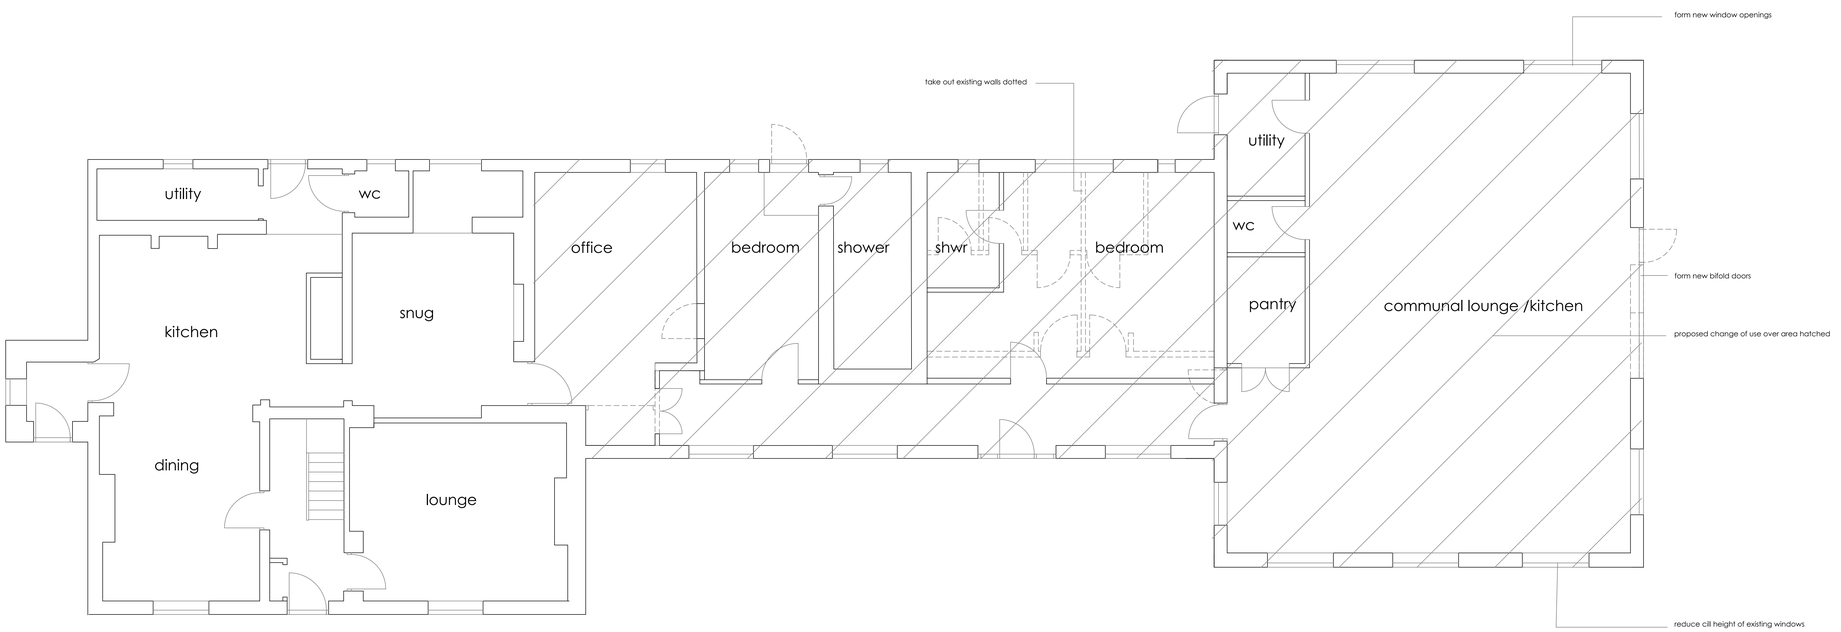

proposed ground floor plan

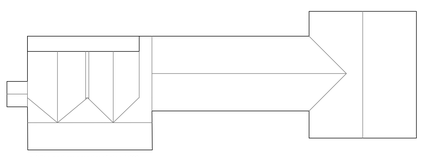

existing and proposed roof plan 1:200

Robert Berry MCIAT
Architectural services
10 Truro Close, Congleton, Cheshire, CW12 3BD
t : 01260 279098 m : 07790 179093 e: robert.berry10@yahoo.co.uk

Client
Mr & Mrs Roland Conn.

Project
Proposed conversion at
The Sneyd Ashbourne Road,
Whiston ST10 2HZ

Title
Scheme layout plan

Scale @A2 1:50 1:100
Date April 2023
Drg no 2270 /01 Rev