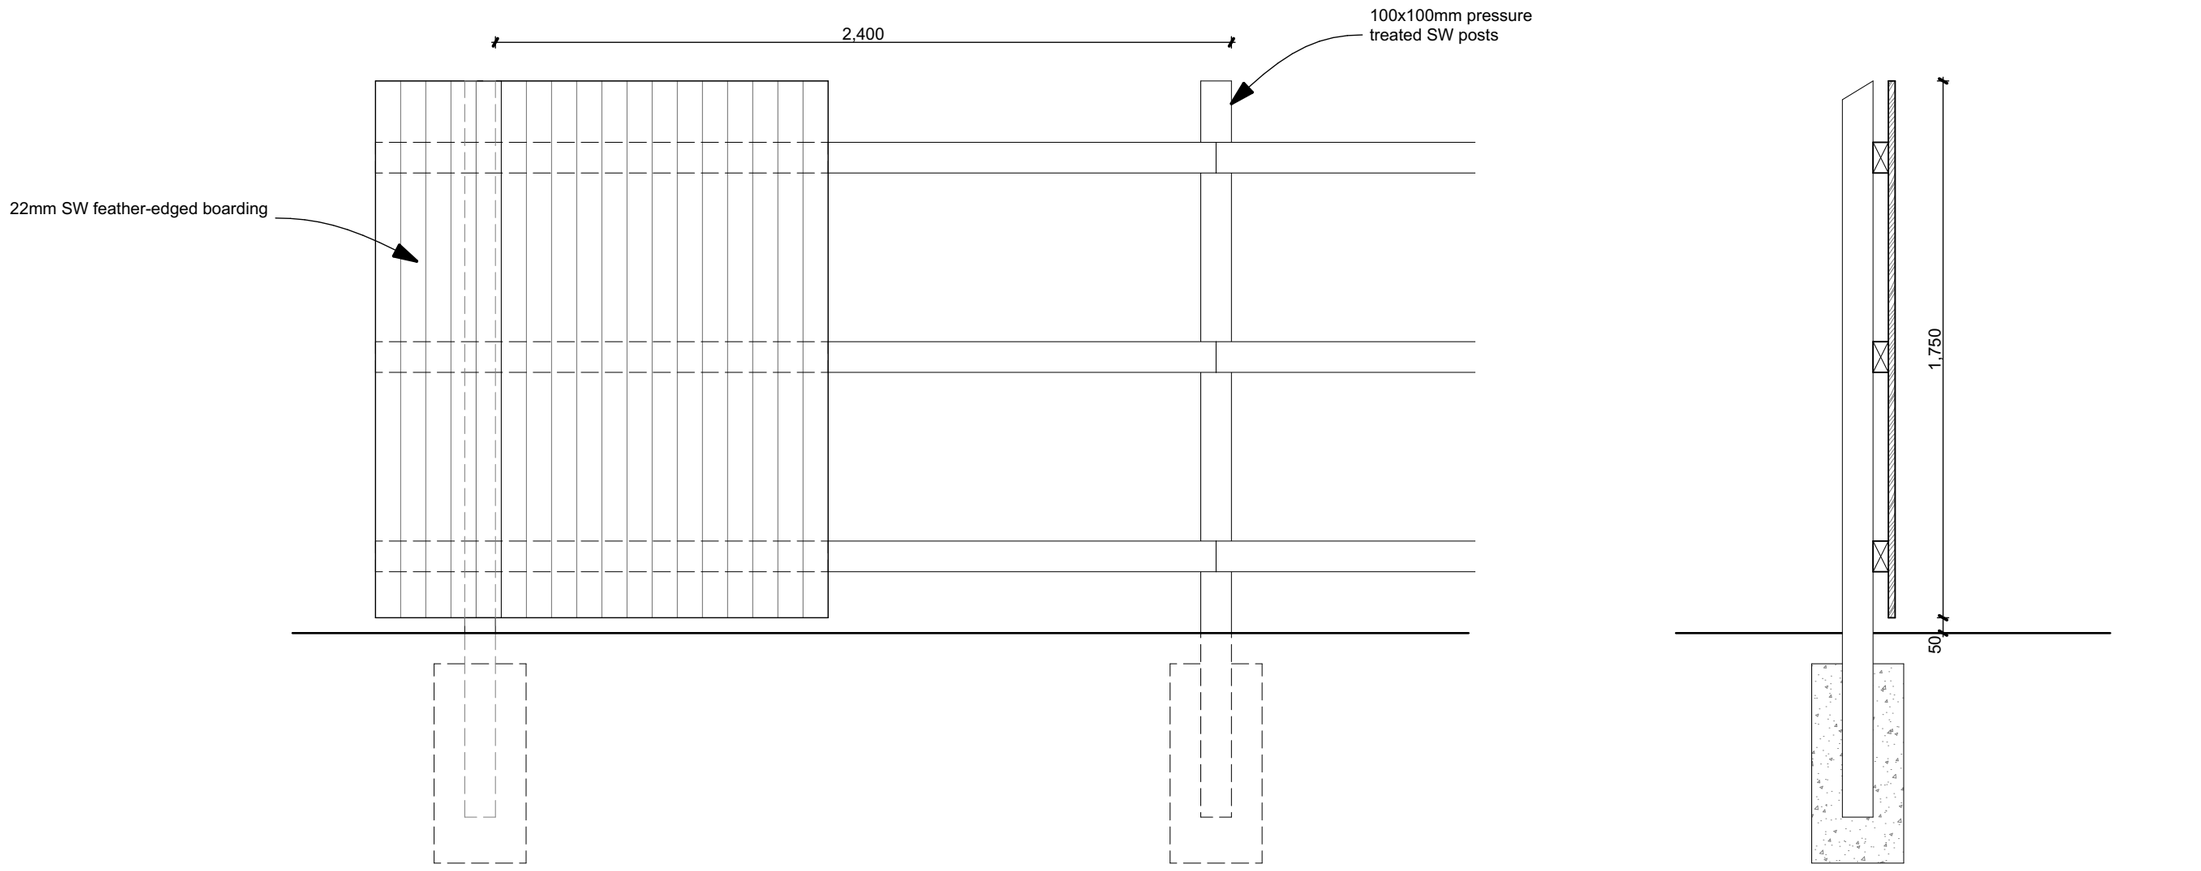

1:20 Close Boarded Fence Detail

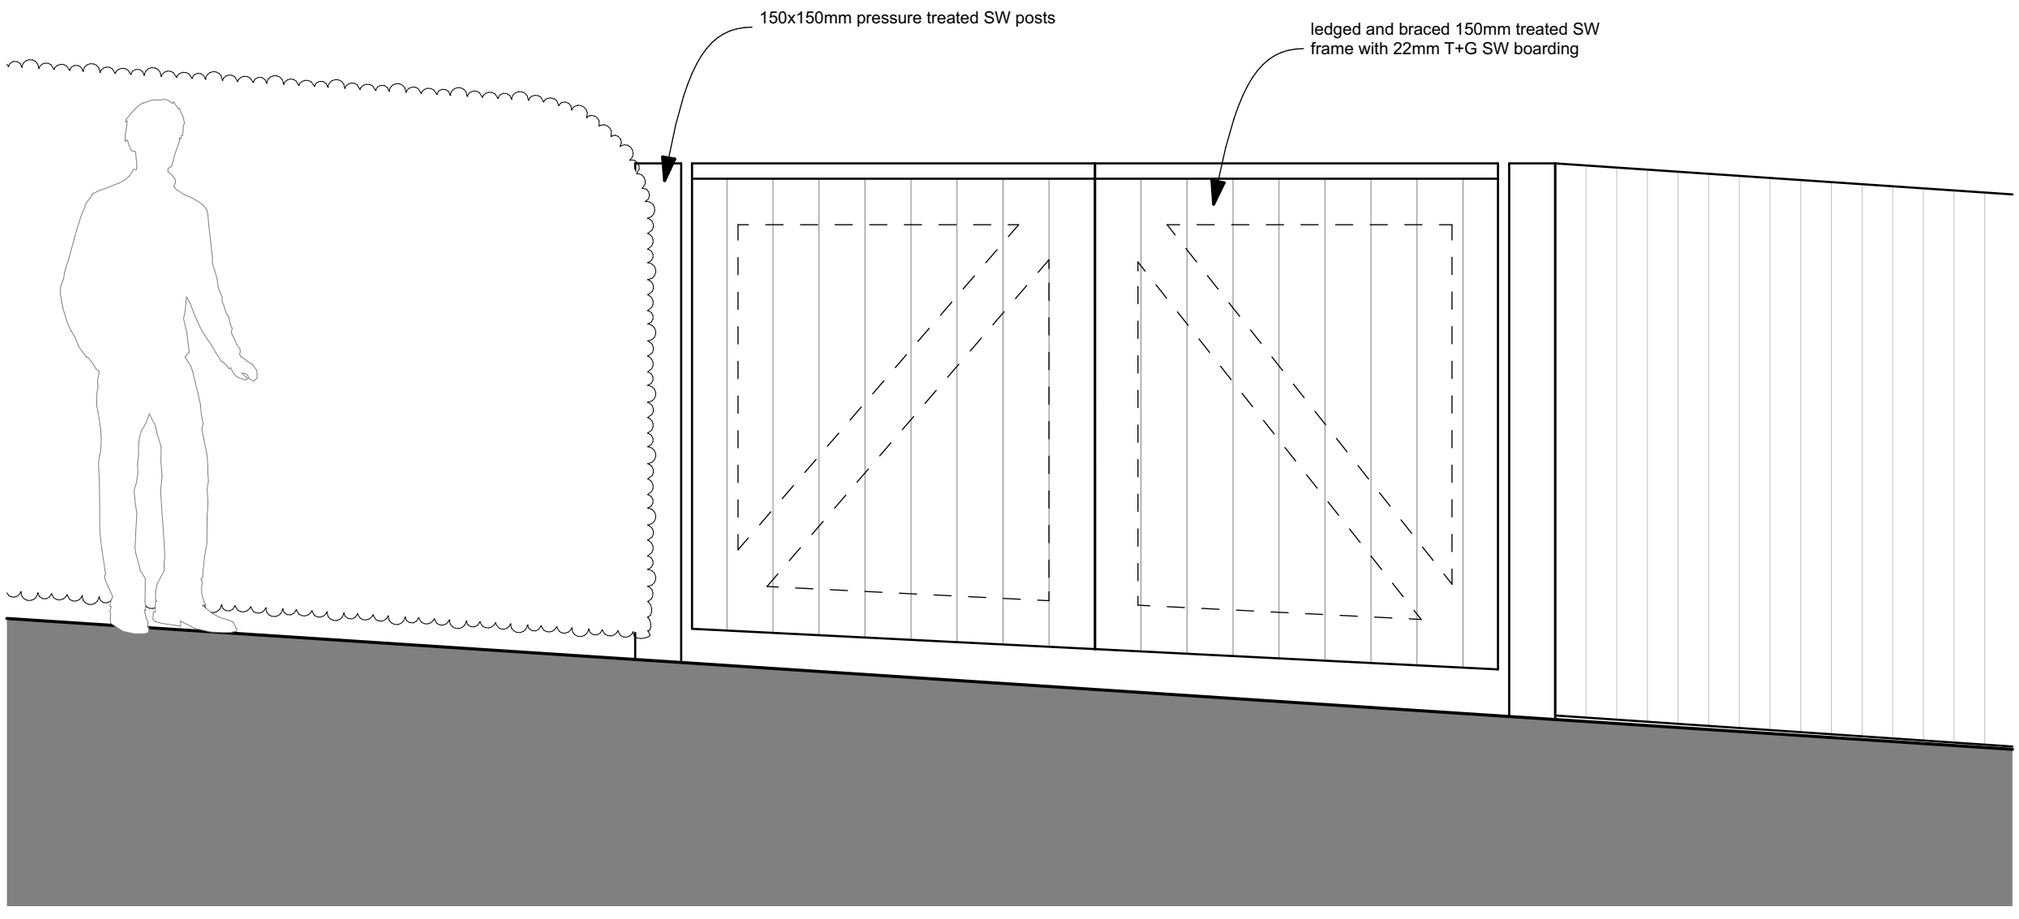

1:20 Elevation of Entrance Gate

Rev: Comment: Date By:

Project
Proposed New Dwelling, The Old Vicarage, Dimble Lane, Alton

Scale
1:20 @ A1

Issue Date
24/04/2023

Title
Fence and Gate Details

Drawing Number / (Revision)
106-01-02

Revison ID

Liability cannot be accepted for the accuracy of third party data (OS mappings, topographical survey information, etc) used in the production of this document which we have relied upon in good faith. Key dimensions are noted for reference and any further specific dimensional information can be provided upon request.