


0 1000 2000 3000 4000 5000 6000 7000 8000 9000 10000

1:100 Scale to be measured


EXISTING
GROUND
LEVELS
SHOWN
DOTTED.

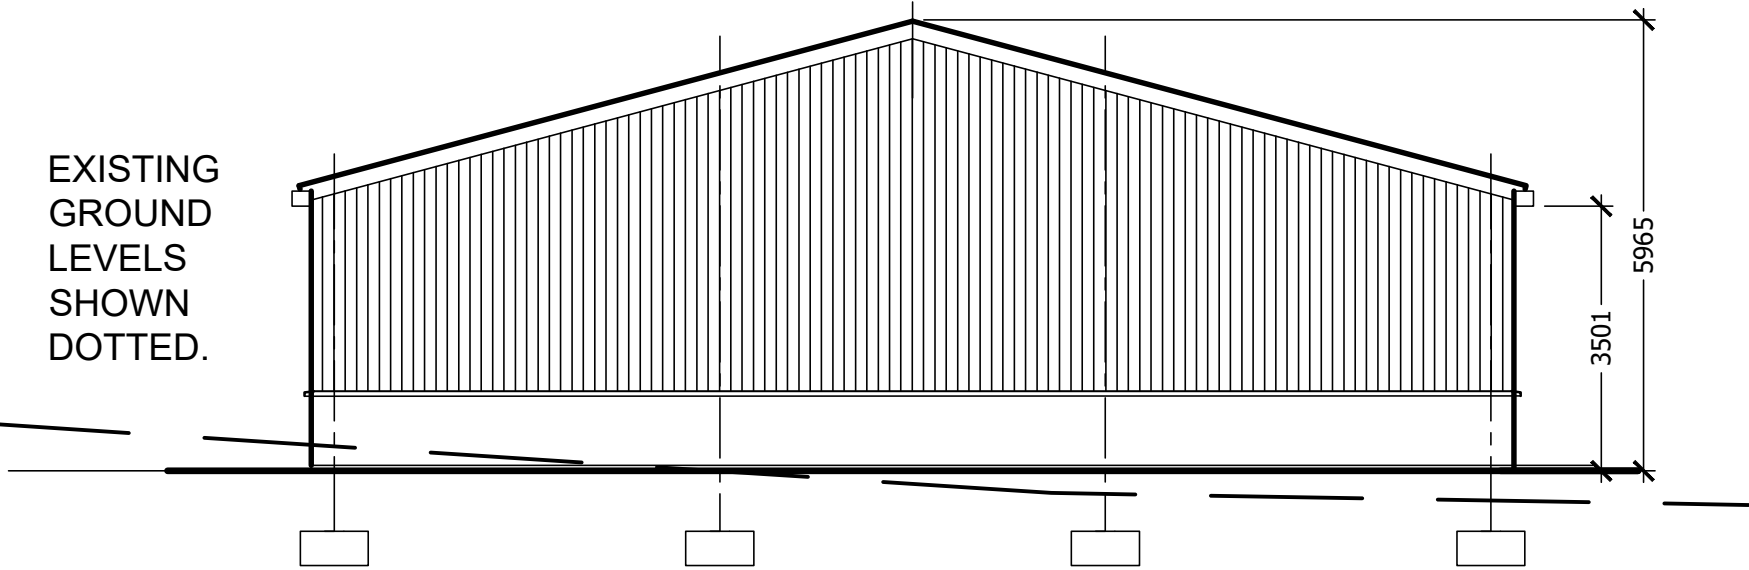

South Easterly Elevation


TRANSLUCENT
SHEETING
SHOWN
CROSSED

DARK SLATE/
RAVEN COLOUR
ALUMINIUM
COATED ROOF
SHEETING.
COLOUR TO B.S.
18B29

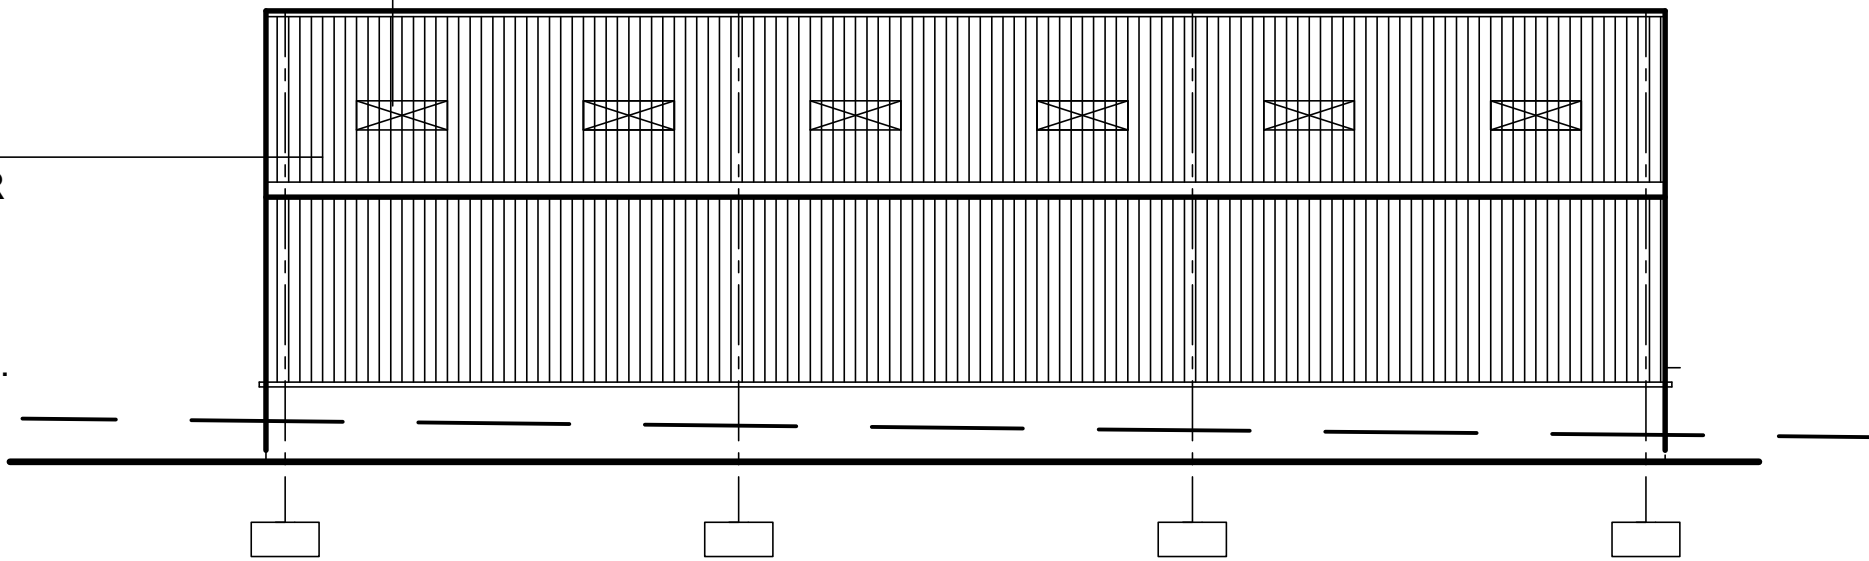

South Westerly Elevation

WALL FINISHES
TO BE
CONCRETE
PANEL BASE
WITH VERTICAL
YORKSHIRE
BOARDING
ABOVE.

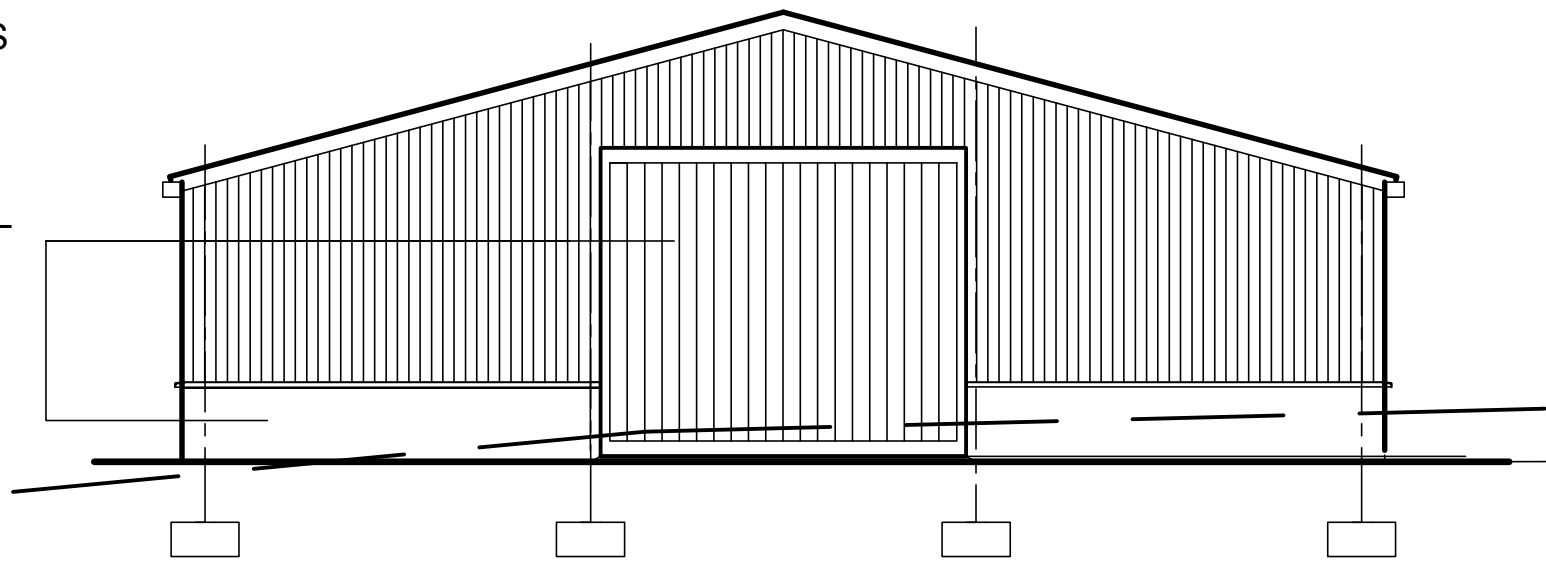

North Westerly Elevation

A	19/05/2023	ANNOTATION REVISED TO ADDRESS MATERIALS SPECIFICATION.
REV	DATE	DESCRIPTION


DRAWING STATUS
PLANNING

THIS DRAWING IS COPYRIGHT AND MUST NOT BE REPRODUCED IN WHOLE OR IN PART WITHOUT THE PRIOR PERMISSION OF [P4 Architecture](#).

DIMENSIONS TO BE VERIFIED ON SITE. ONLY FIGURED DIMENSIONS TO BE USED AND ANY DISCREPANCY BETWEEN THIS DRAWING AND SITE CONDITIONS TO BE REFERRED TO [P4 Architecture](#) IMMEDIATELY. NO DIMENSIONS ARE TO BE SCALED OFF PRINTED DRAWINGS UNLESS STATED DIMENSIONS ALIGN WITH THE CORRESPONDING SCALE BAR AND SCALE RULE. ANY AREAS THAT ARE INDICATED ON THIS DRAWING ARE FOR GUIDANCE ONLY. NO RESPONSIBILITY IS TAKEN FOR THEIR ACCURACY.


THERE IS A RISK OF DEATH OR INJURY IN CONSTRUCTION IF THE WORKS ARE NOT PROPERLY PLANNED AND SUPERVISED. THE CONTRACTOR MUST NOT UNDERTAKE ANY ELEMENT OF WORK WITHOUT HAVING FIRST CARRIED OUT THE NECESSARY RISK ASSESSMENT AND PREPARED DETAILED METHOD STATEMENT.

97.575
FINISHED
FLOOR
LEVEL.

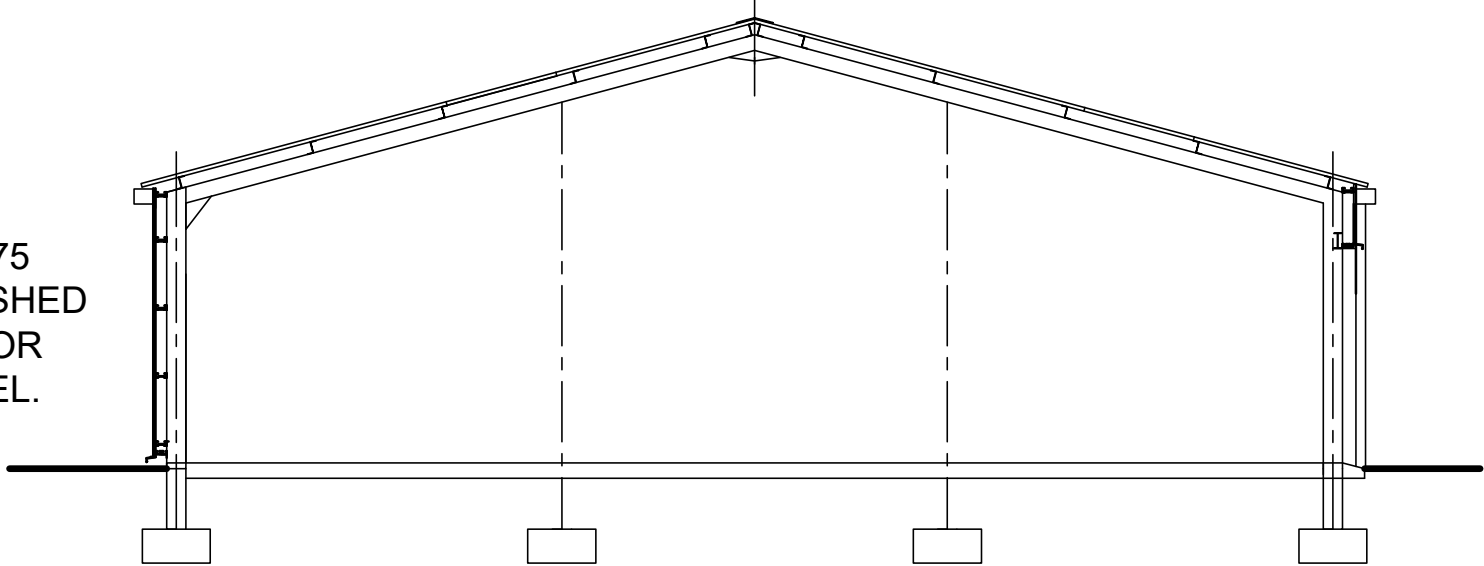

Section AA

DARK SLATE
PLASTIC
COATED
STEEL RAIN
WATER
TROUGH
AND DOWN
PIPES. TO
B.S. 18B29

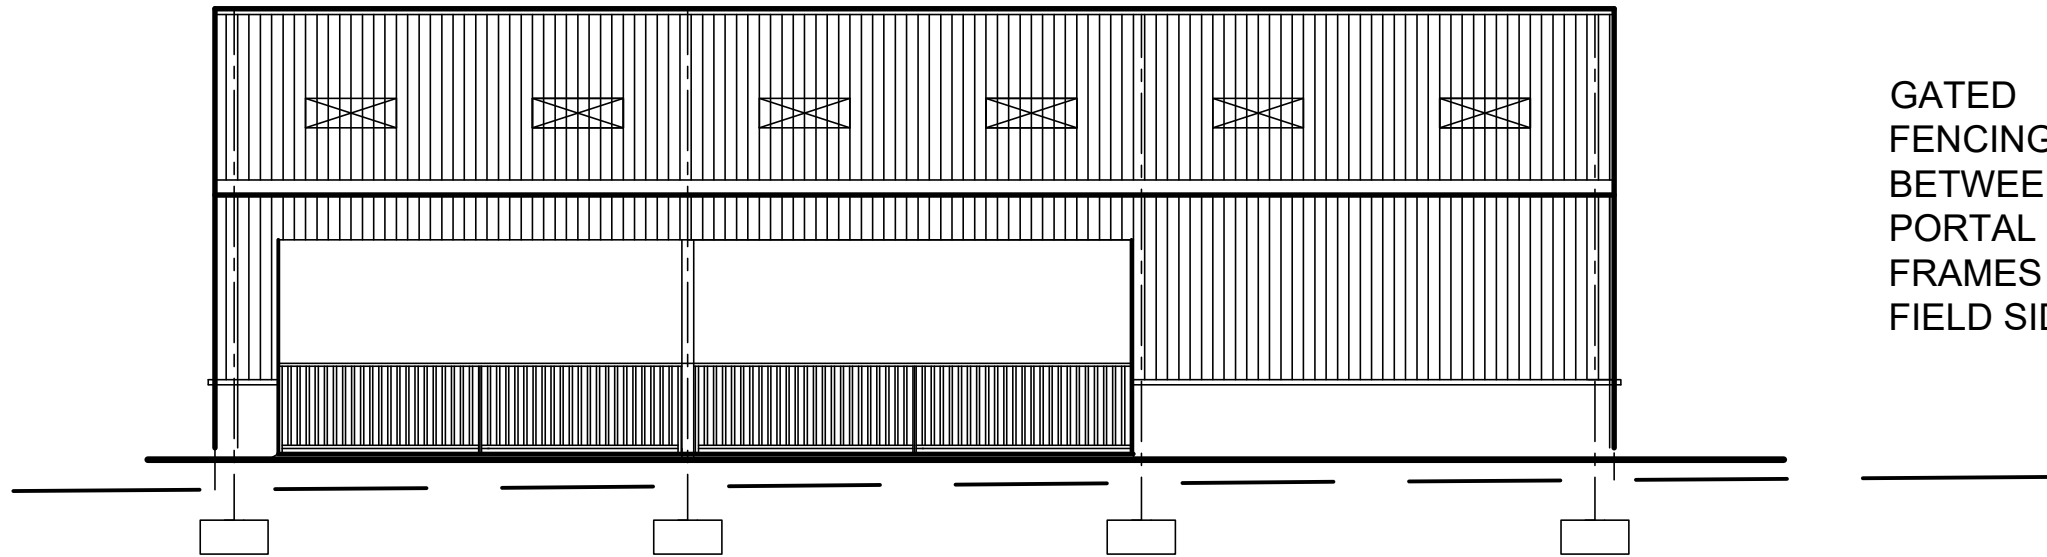

North Easterly Elevation

GATED
FENCING
BETWEEN
PORTAL
FRAMES TO
FIELD SIDE.

Section of track from the Highway to the first gate to be formed with a layer thickness of Bitumen Bound Limestone cambered to falls on 150mm layers of compacted Limestone 40mm to dust on Geotextile base on excavated firm subsoil base.

MOT Type 1 Clay Free Limestone 40mm top dust. rolled in 150mm layers to suit site conditions and levels.

Stockproof Fencing to the edge of the Gated Access.

Drystone Walling to sides of access Area where differences of Ground Level exceed 750mm.

Landscape Screening to areas shown on Site Layout Drawing.

Section Through Gated Access A A

CLIENT
JS Farming

PROJECT
Proposed Agricultural Building on land off Leek Road Wetley Rocks Stoke on Trent

DRAWING TITLE
Section Through Access and Elevations

SCALE	DATE
1:100 @ A1	August 2022

DRAWING No.	REV
JOST /PP/04/003	A

P4 Architecture

P4 Architecture
A Member of the Chartered Institute of Architectural Technologists



Architectural & Construction Project Management Services
Lodge Hill, Wallbridge Drive, Leek, Staffordshire, ST13 8NE.
Tel. 07962 062 618 Email. P4architecture@hotmail.co.uk