Copyright of this drawing is vested in the Architect and it must not be copied or reproduced without consent. Figured dimensions only are to be taken from this drawing. All contractors must visit the site and be responsible for taking and checking all dimensions relative to their work. Hewitt&Carr Architects Ltd are to be advised of any variation between drawings and site conditions.
**CLIENTS ARE ADVISED TO CLARIFY DIMENSIONS WITH THE ARCHITECT PRIOR TO SETTING OUT AND NOT TO SCALE FROM THE DRAWING**

| Rev. | Drawn | Comments | Date |
|---|---|---|---|




GROUND FLOOR PLAN 1:50




FIRST FLOOR PLAN 1:50

1:50
1m 0 1m 2m 3m 4m 5m

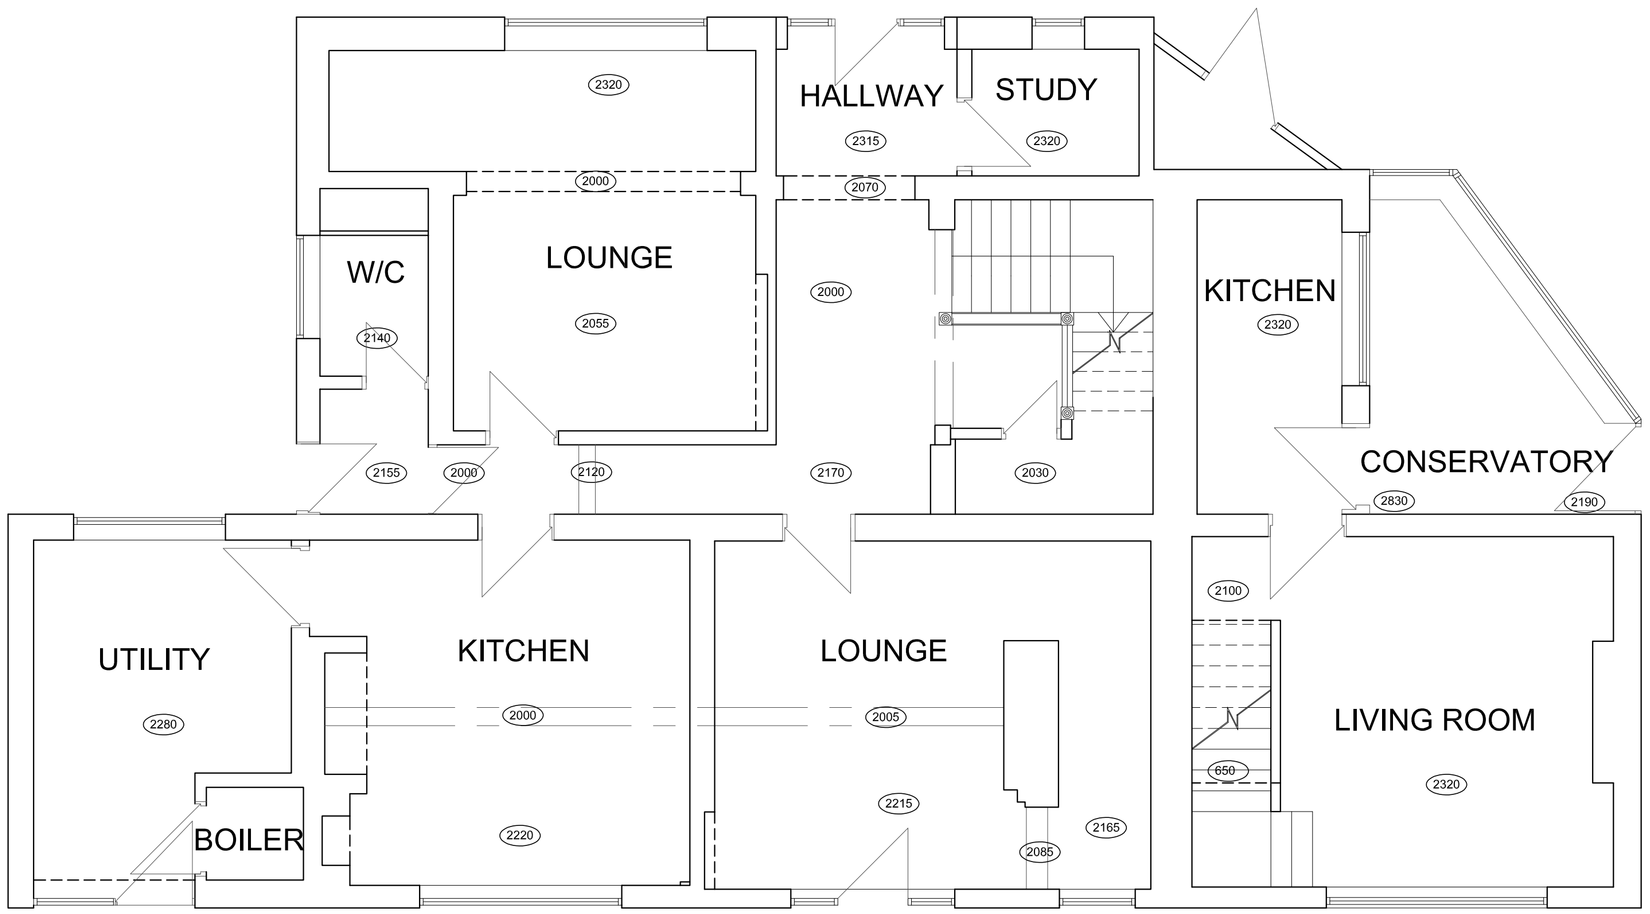

FRONT ELEVATION 1:50

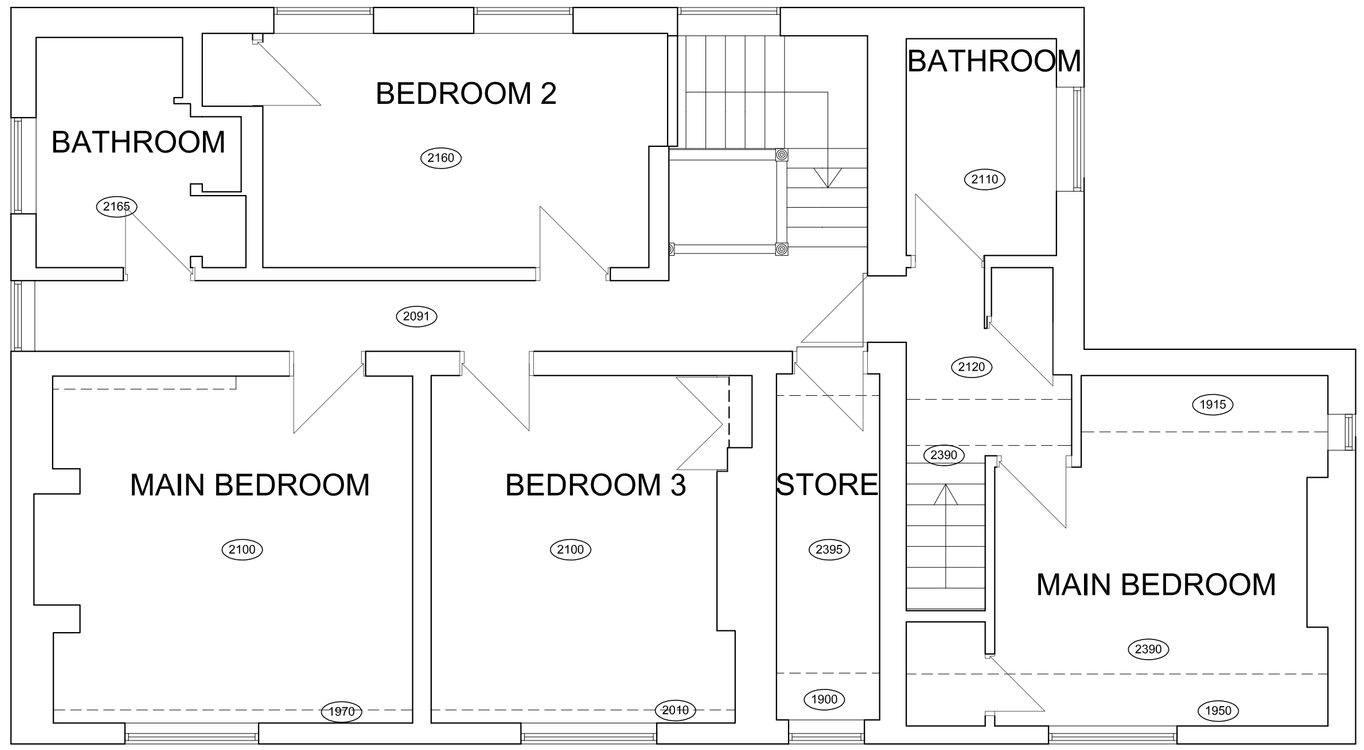

REAR ELEVATION 1:100

1:100
2m 0 2m 4m 6m 8m 10m



SIDE ELEVATION 1:100



SIDE ELEVATION 1:100

**Hewitt&Carr**Architects
A: DaisyBank House I 17-19 Leek Road I Cheadle I ST10 1JE
T: 01538 756888
E: enquiries@hcarchitects.co.uk
W: www.hcarchitects.co.uk

Client
MR AND MRS CLARK

Project
PROPOSED EXTENSIONS AND ALTERATIONS
HOLLY GROVE FARM HOLLINGTON
STAFFS ST10 4HR

Title
PLANS AND ELEVATIONS AS EXISTING

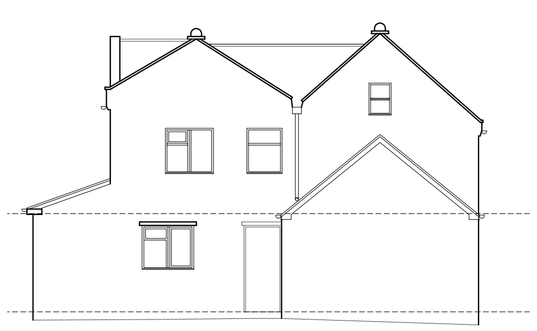Status
AS EXSITNG

Date DEC 2022 Drawn NNC

Scale @A1 1:50 Checked

Project No Drawing No.
01255-AL(0)01 Rev

File Ref: N:\REF