

Copyright of this drawing is vested in the Architect and it must not be copied or reproduced without consent. All contractors must visit the site and be responsible for taking and checking all dimensions relative to their work. Hewitt&Carr Architects Ltd are to be advised of any variation between drawings and site conditions.
THIS DRAWING IS FOR PLANNING PURPOSES ONLY AND CLIENTS/CONTRACTORS ARE ADVISED TO CLARIFY DIMENSIONS WITH THE ARCHITECT PRIOR TO SETTING OUT.

Rev.	Drawn	Comments	Date

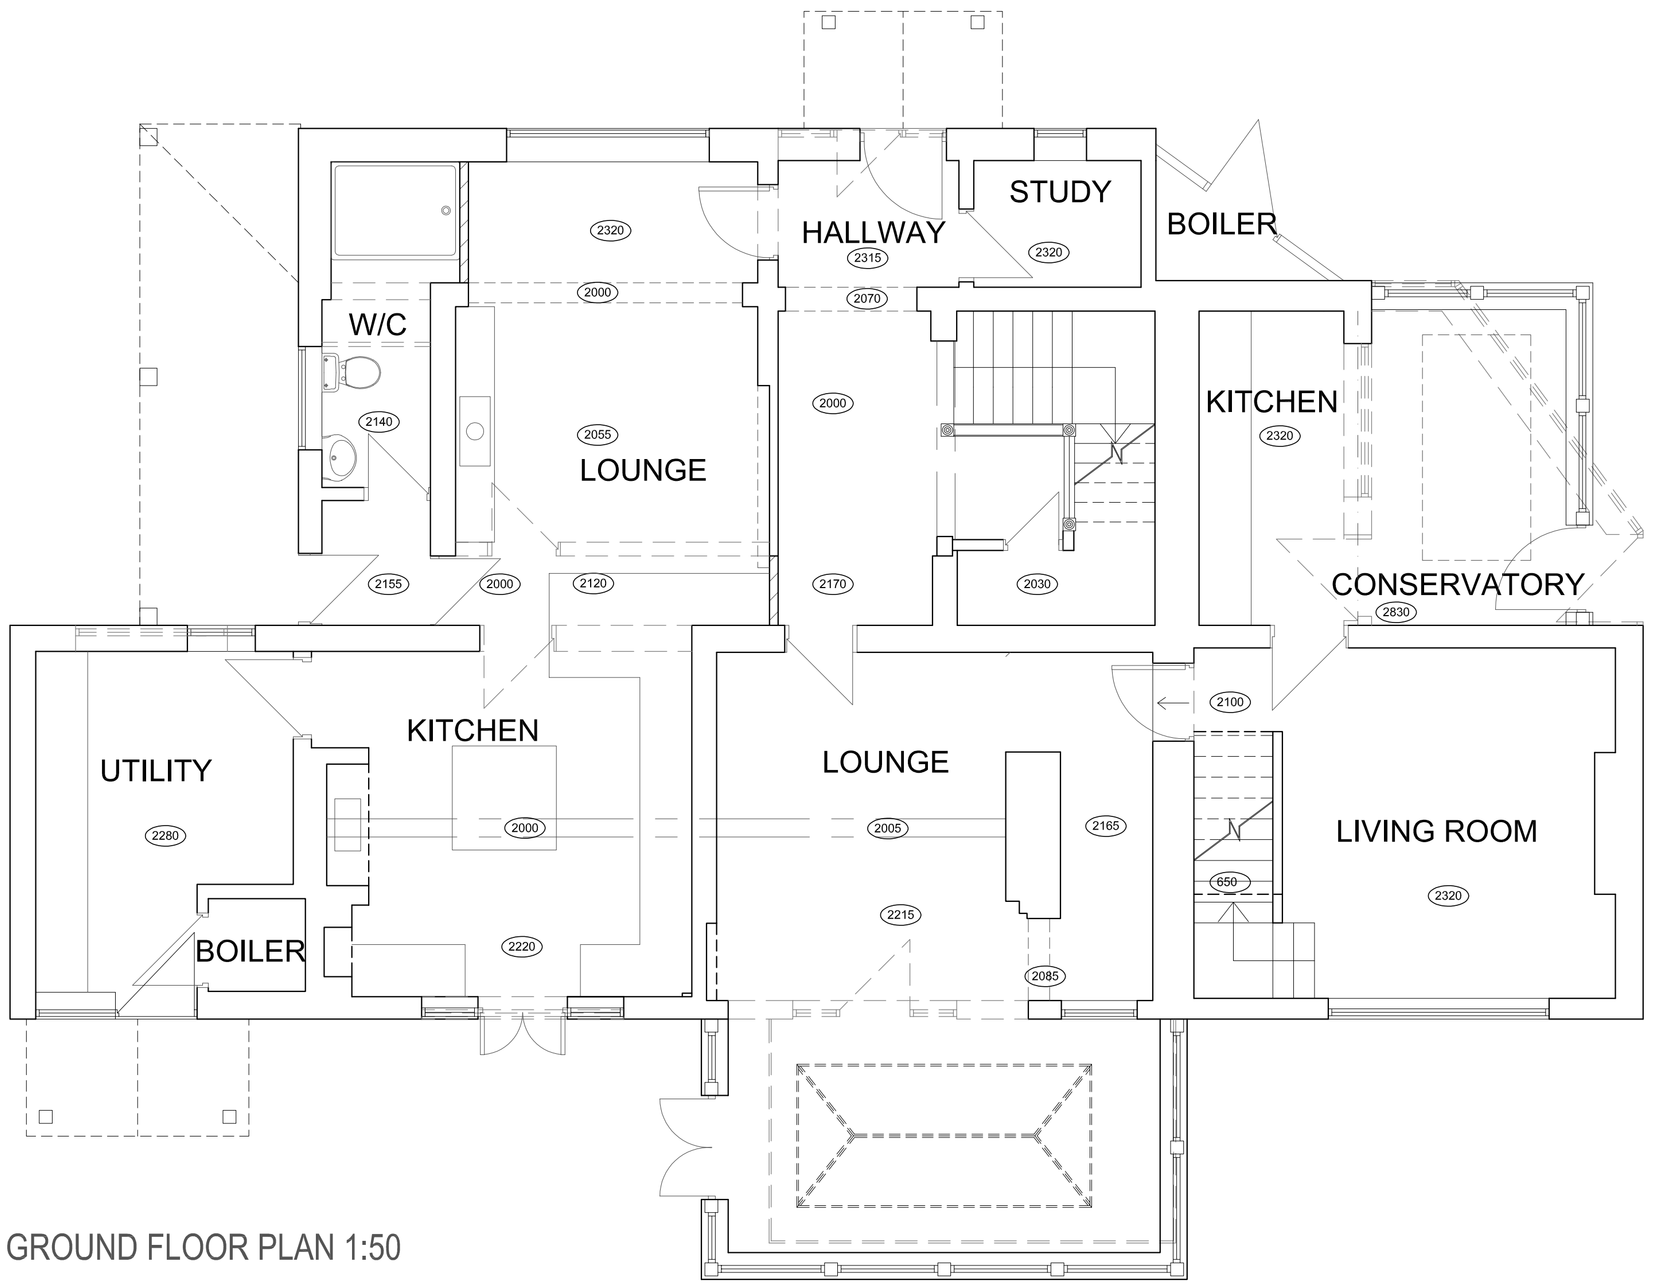

GROUND FLOOR PLAN 1:50

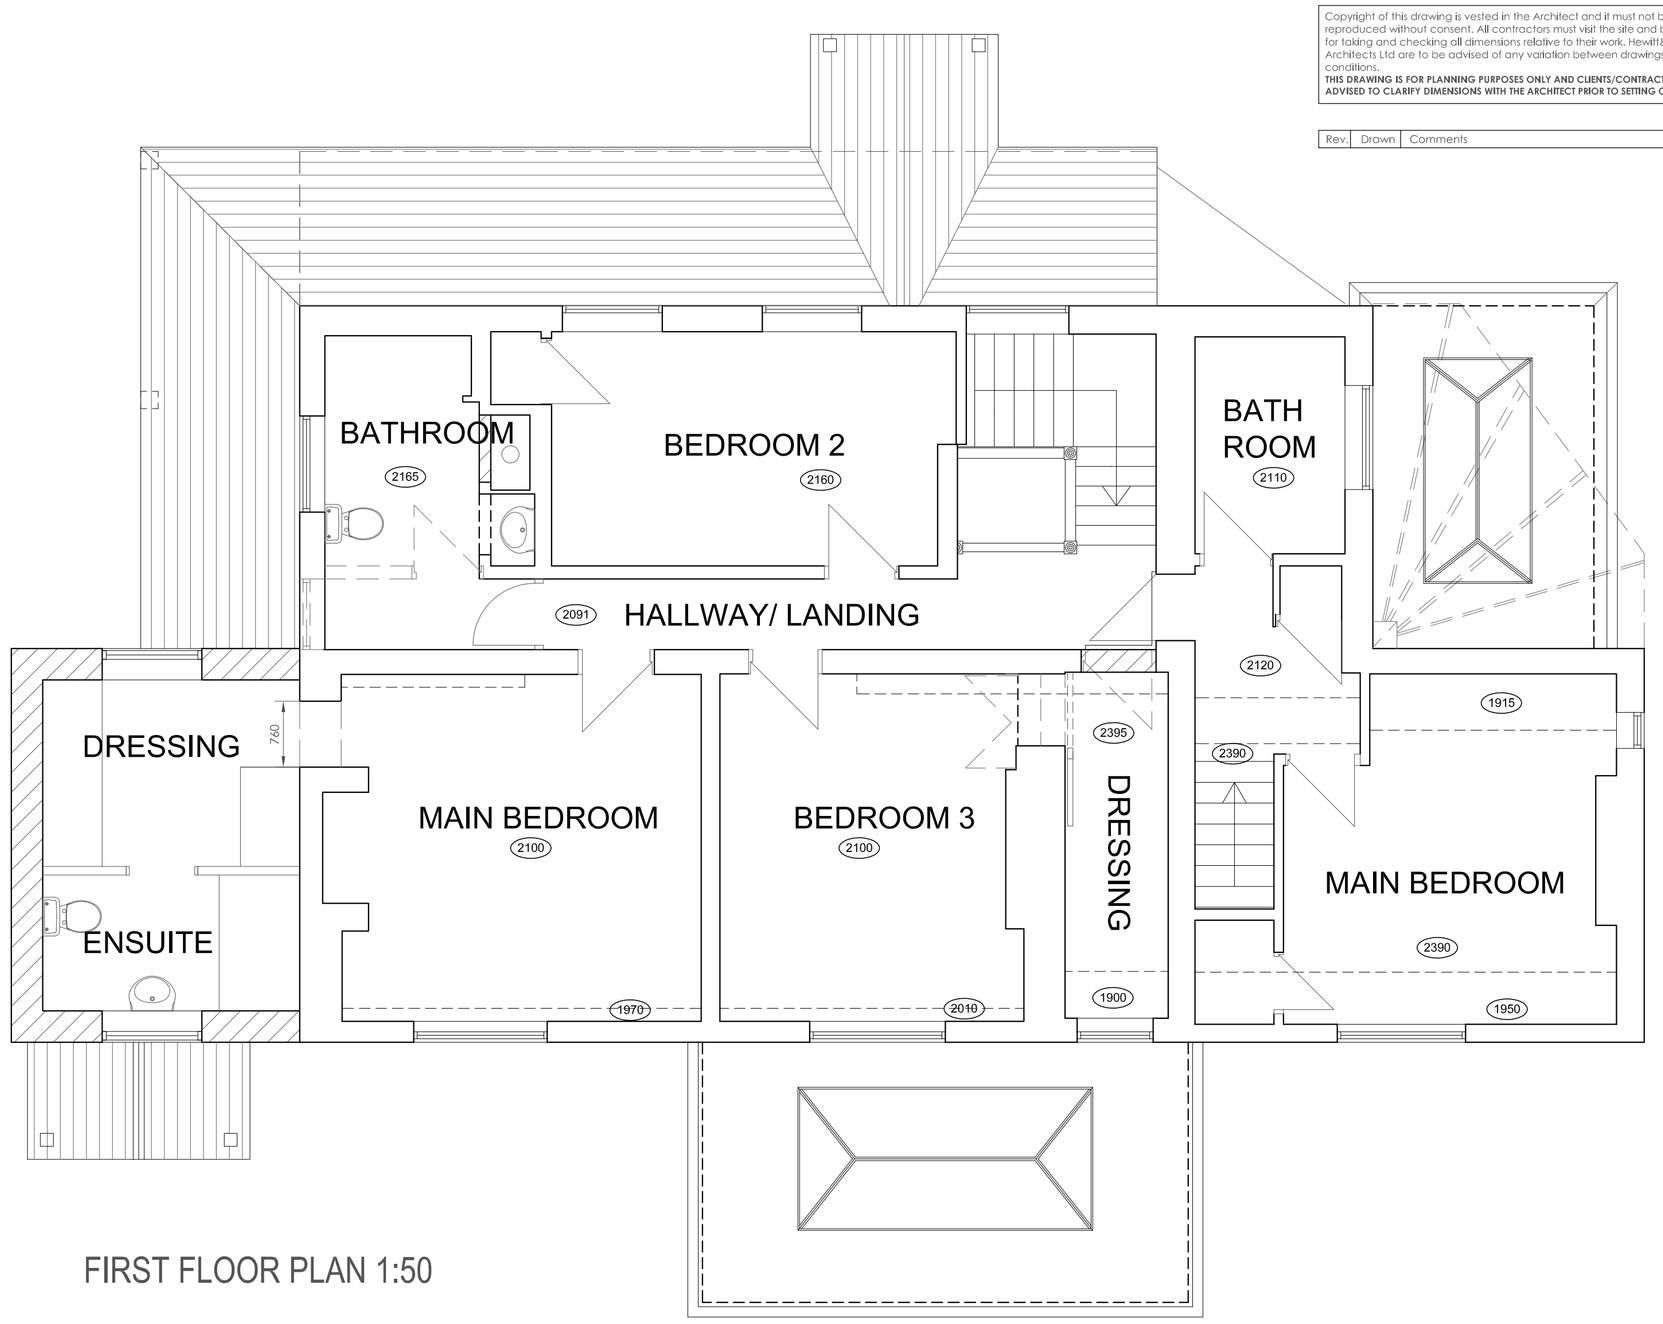


FIRST FLOOR PLAN 1:50



FRONT ELEVATION 1:50



REAR ELEVATION 1:100

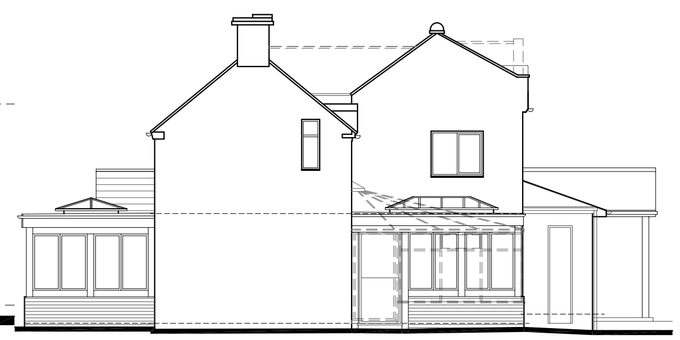

SIDE ELEVATION 1:100



SIDE ELEVATION 1:100

1:50
1m 0 1m 2m 3m 4m 5m

1:100
2m 0 2m 4m 6m 8m 10m

Hewitt&Carr Architects
A: Daisybank House | 17-19 Leek Road | Cheadle | ST10 1JE
T: 01538 756888
E: enquiries@hcarchitects.co.uk
W: www.hcarchitects.co.uk

Client
MR AND MRS CLARK

Project
Proposed Extensions and Alterations
Holly Grove Farm Hollington
ST10 4HR

Title
Plans and Elevations Proposed

Status
Scheme Proposals

Date May 2023 Drawn MJC

Scale @A1 As Noted Checked

Project No Drawing No.
01255-AL(0)05 Rev B

File Path: REF