
Copyright of this drawing is vested in the Architect and it must not be copied or reproduced without consent. All contractors must visit the site and be responsible for taking and checking all dimensions relative to their work. Hewitt&Carr Architects Ltd are to be advised of any variation between drawings and site conditions.
THIS DRAWING IS FOR PLANNING PURPOSES ONLY AND CLIENTS/CONTRACTORS ARE ADVISED TO CLARIFY DIMENSIONS WITH THE ARCHITECT PRIOR TO SETTING OUT.


Rev.	Drawn	Comments	Date

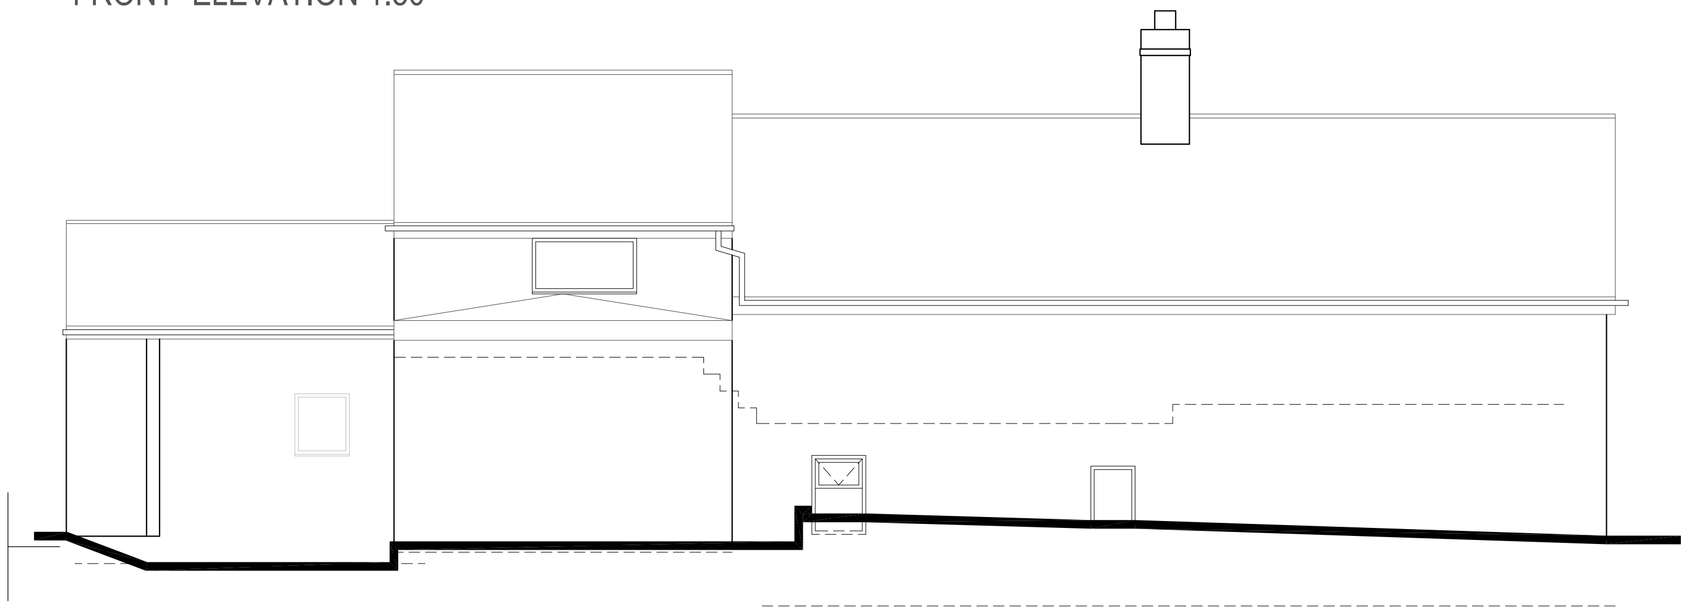

FRONT ELEVATION 1:50



REAR ELEVATION 1:50

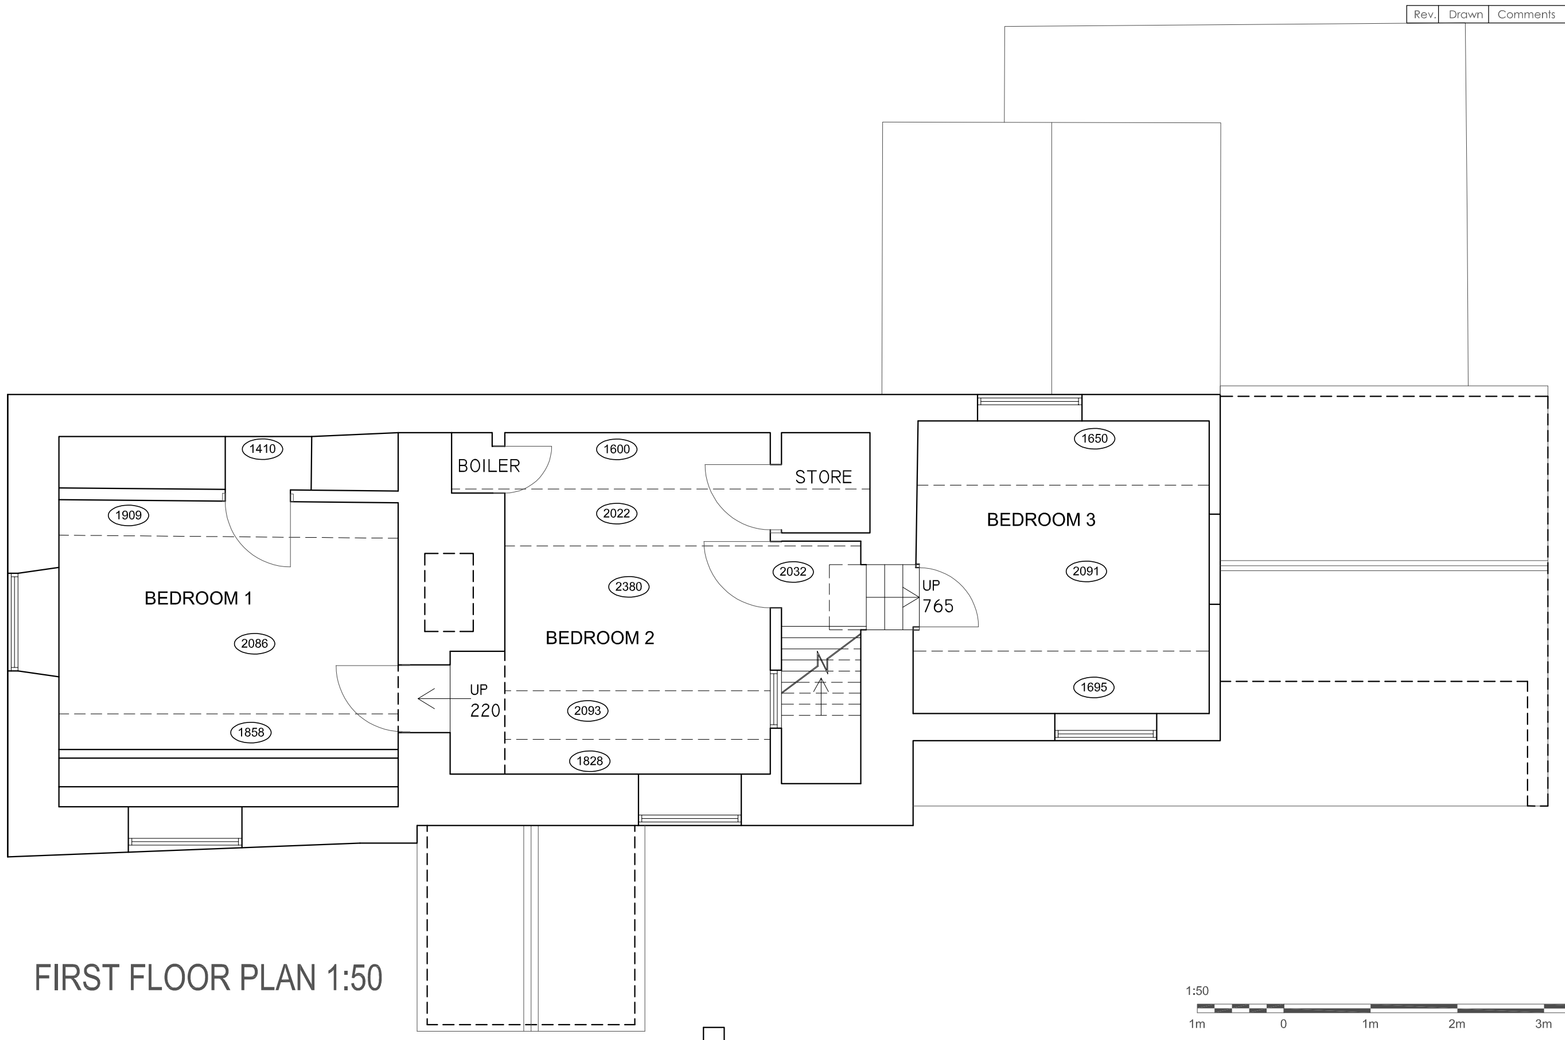


FIRST FLOOR PLAN 1:50

1:50
1m 0 1m 2m 3m 4m 5m


1:100
2m 0 2m 4m 6m 8m 10m



SIDE ELEVATION 1:50

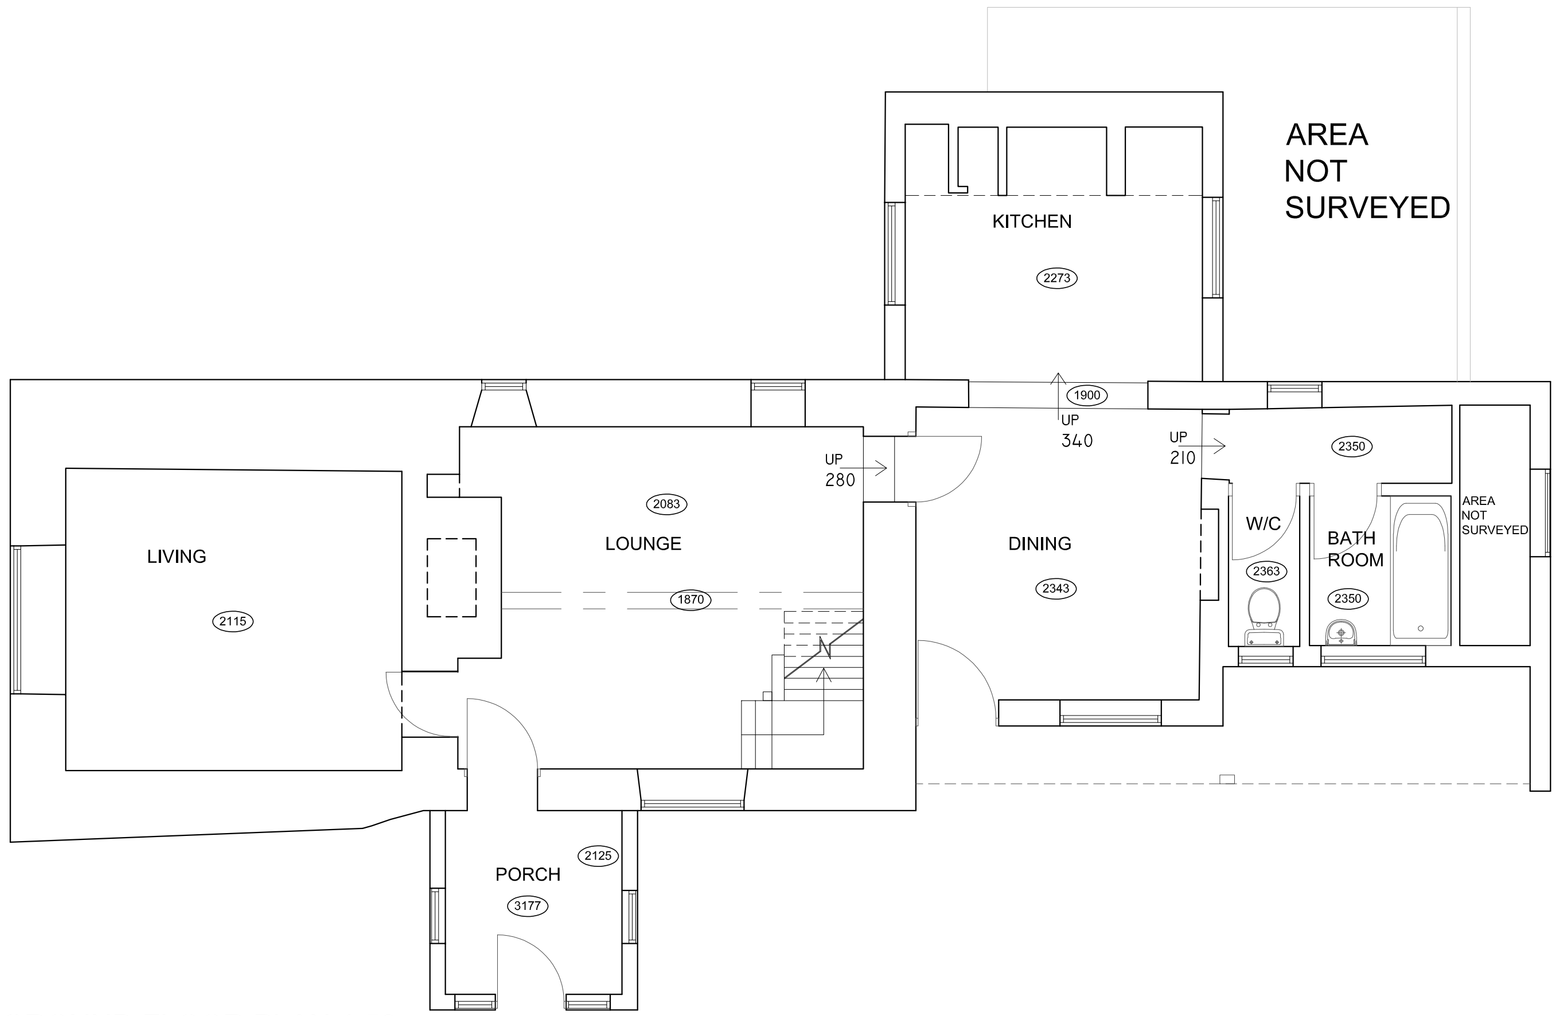

GROUND FLOOR PLAN 1:50

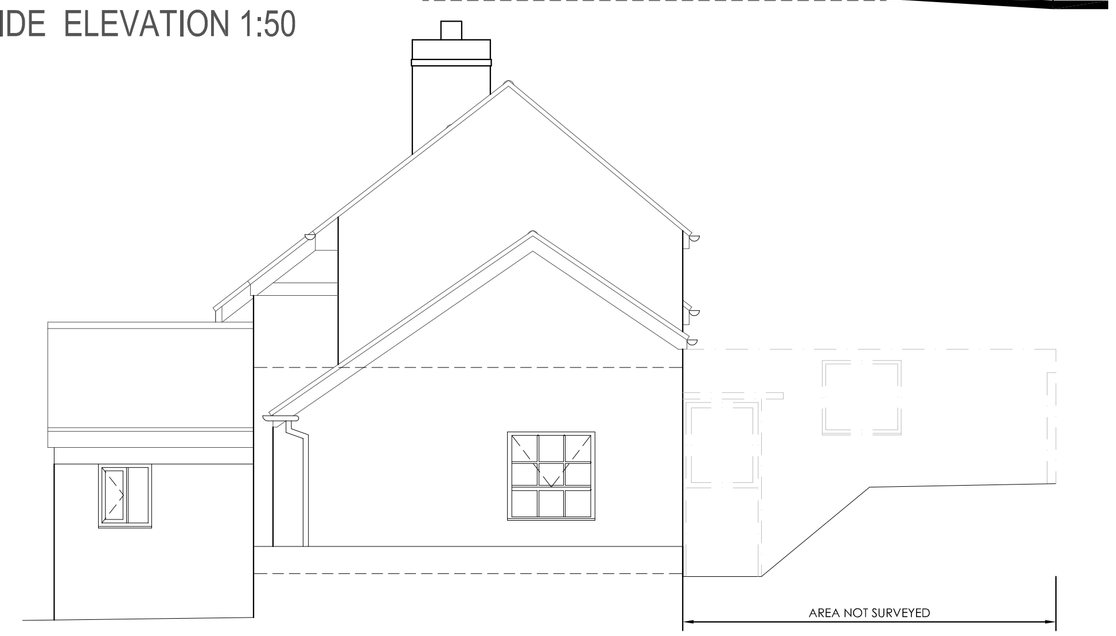

SIDE ELEVATION 1:50

Hewitt&Carr Architects
A: Daisybank House | 17-19 Leek Road | Cheadle | ST10 1JE
T: 01538 756888
E: enquiries@hcarchitects.co.uk
W: www.hcarchitects.co.uk

Client
MISS K WARNER

Project
HILLSIDE IPSTONES ST10 2LR

Title
PROPOSED EXTENSION TO EXISTING COTTAGE PLANS AND ELEVATIONS

Status
AS EXISTING

Date MAR 2023 Drawn NNC

Scale @A1 AS NOTED Checked

Project No Drawing No.
01275-01 Rev

File Path: REF