


© Crown Copyright 2022 All rights reserved. Licence number 100060932

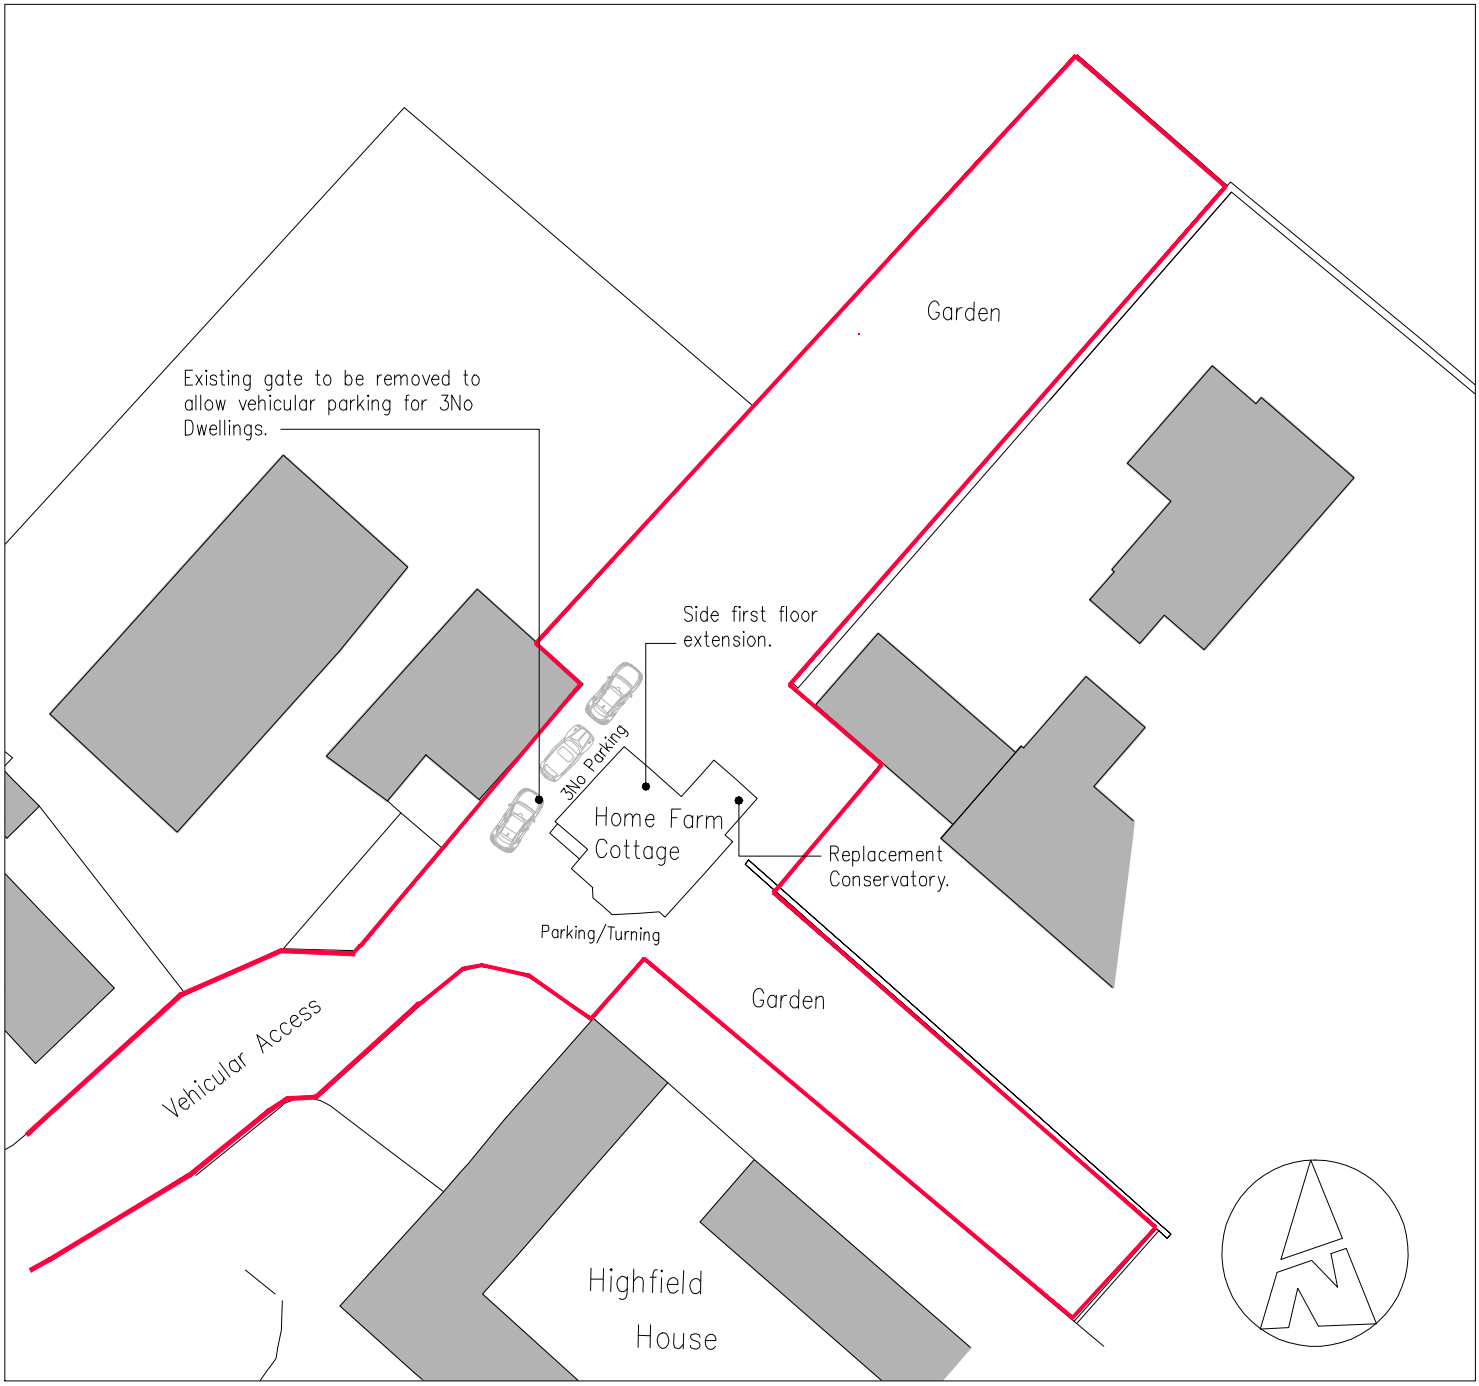

SITE PLAN

Scale 1:500

Drg. 1820–03