ROB*ert* L FORD

private architectural practitioner and rural development consultant

PARKSIDE PARK ROAD LEEK STAFFORDSHIRE ST13 8JT

roblford@phonecoop.coop 01538 389290 / 07969 68 68 86

5 METRES X 10 X 10 METRES AT 1:250 SCALE

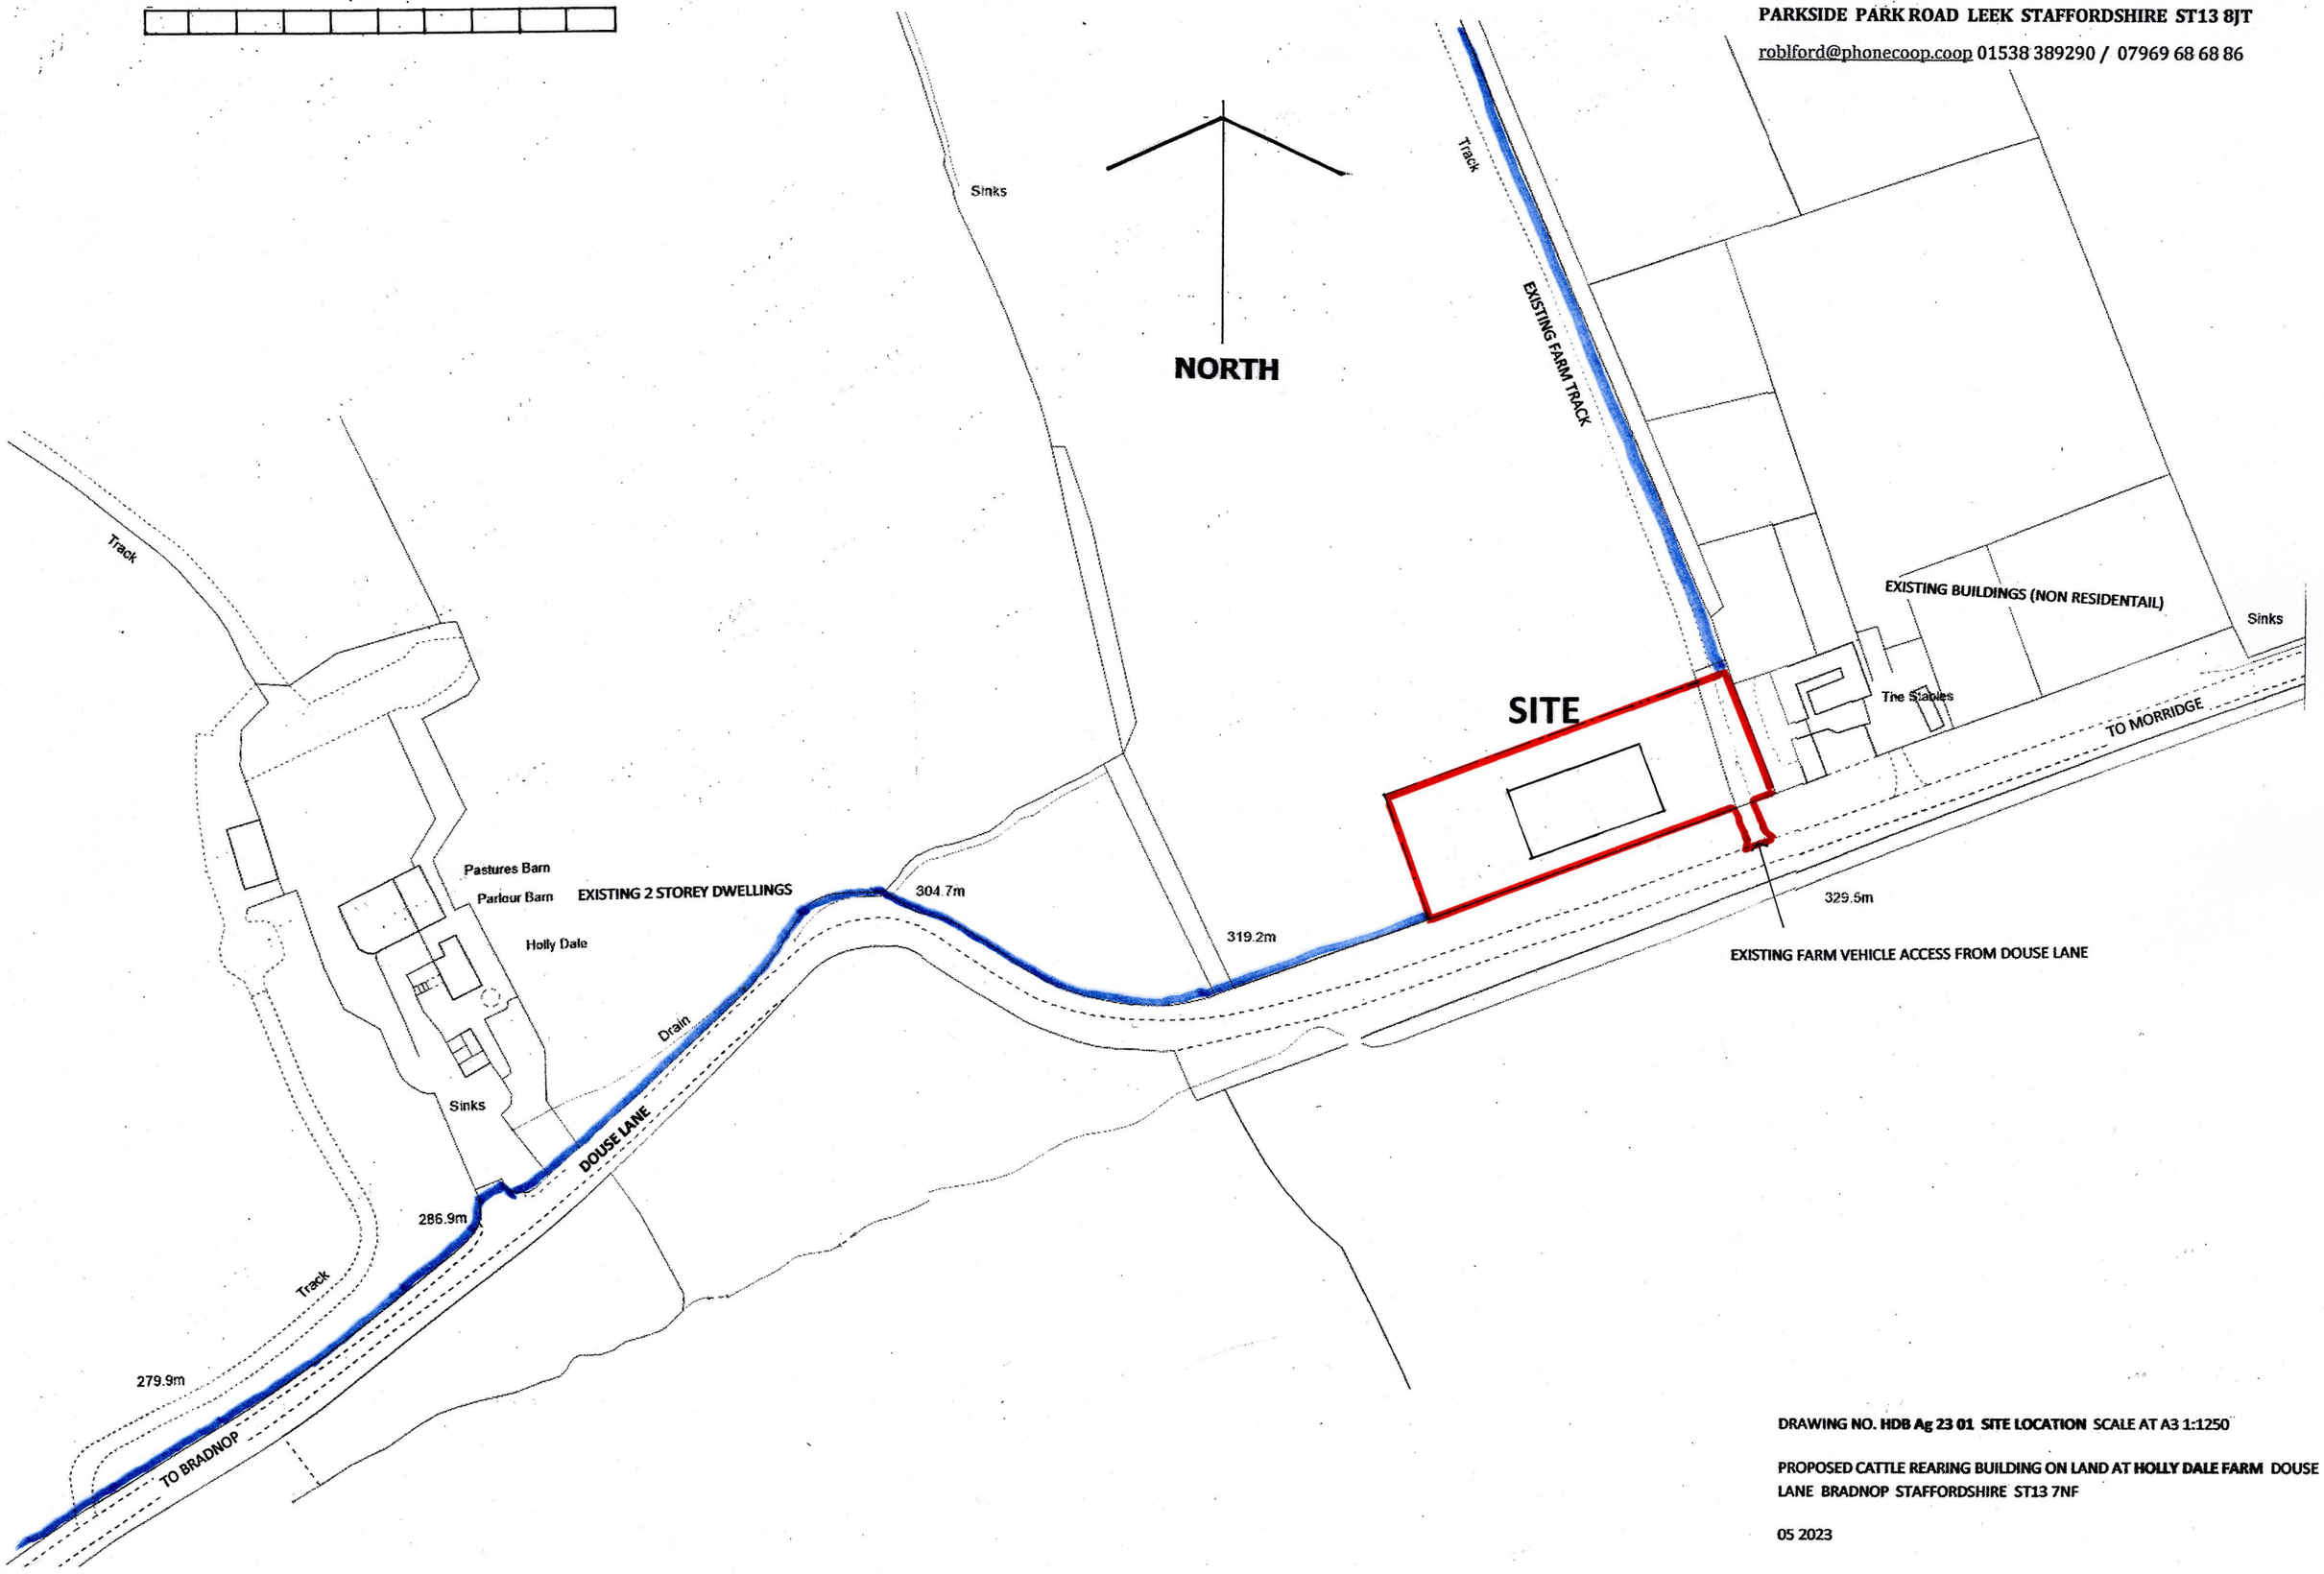

DRAWING NO. HDB Ag 23 01 SITE LOCATION SCALE AT A3 1:1250

PROPOSED CATTLE REARING BUILDING ON LAND AT HOLLY DALE FARM DOUSE LANE BRADNOP STAFFORDSHIRE ST13 7NF

05 2023