
ROB*ert* L FORD


private architectural practitioner and rural development consultant

PARKSIDE PARK ROAD LEEK STAFFORDSHIRE ST13 8JT

roblford@phonecoop.coop 01538 389290 / 07969 68 68 86

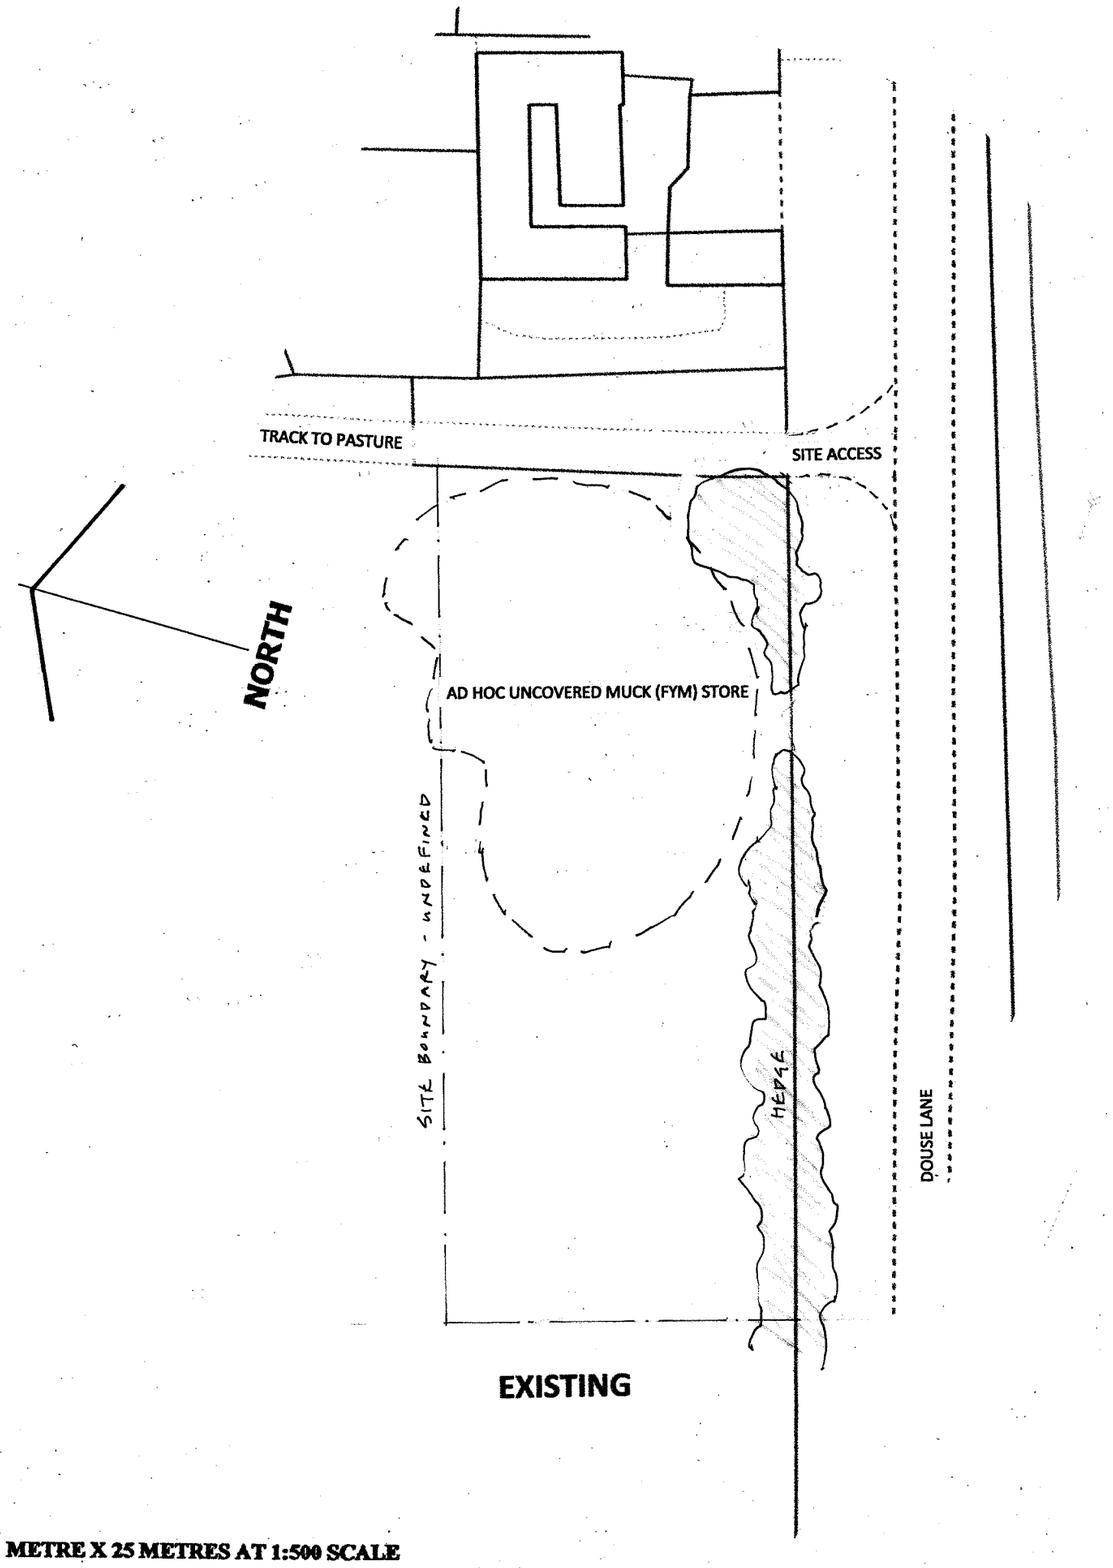

EXISTING

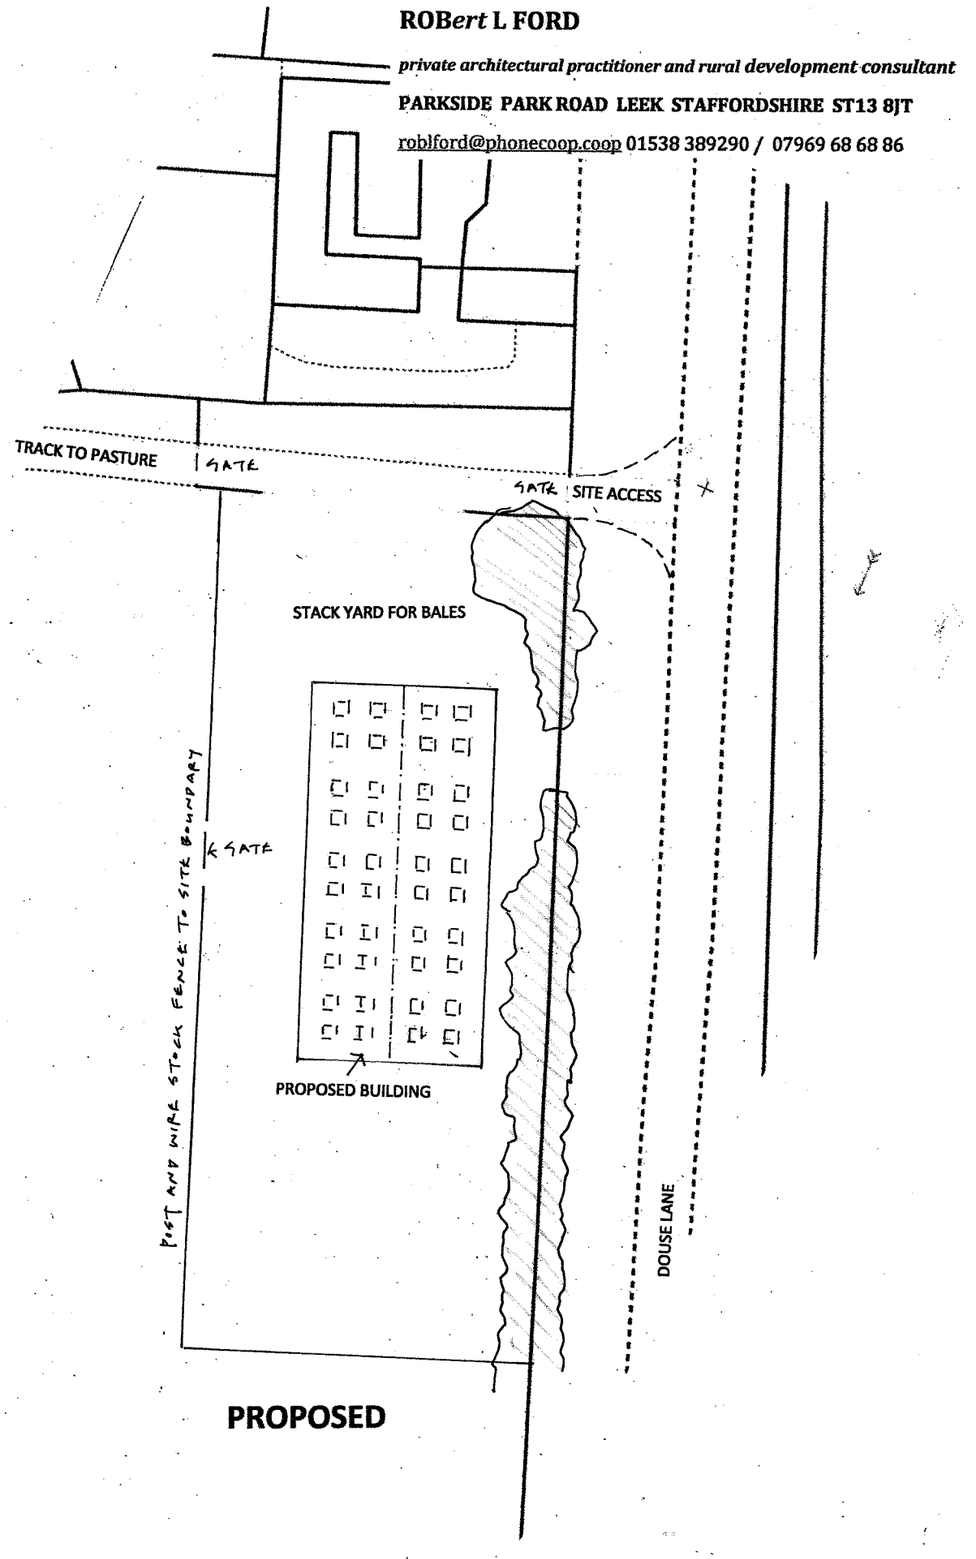

PROPOSED

1 METRE X 25 METRES AT 1:500 SCALE

DRAWING NO. HDB Ag 23 03 BLOCK PLANS SCALE AT A3 1:500

PROPOSED CATTLE REARING BUILDING ON LAND AT HOLLY DALE FARM DOUSE LANE BRADNOP STAFFORDSHIRE ST13 7NF

05 2023