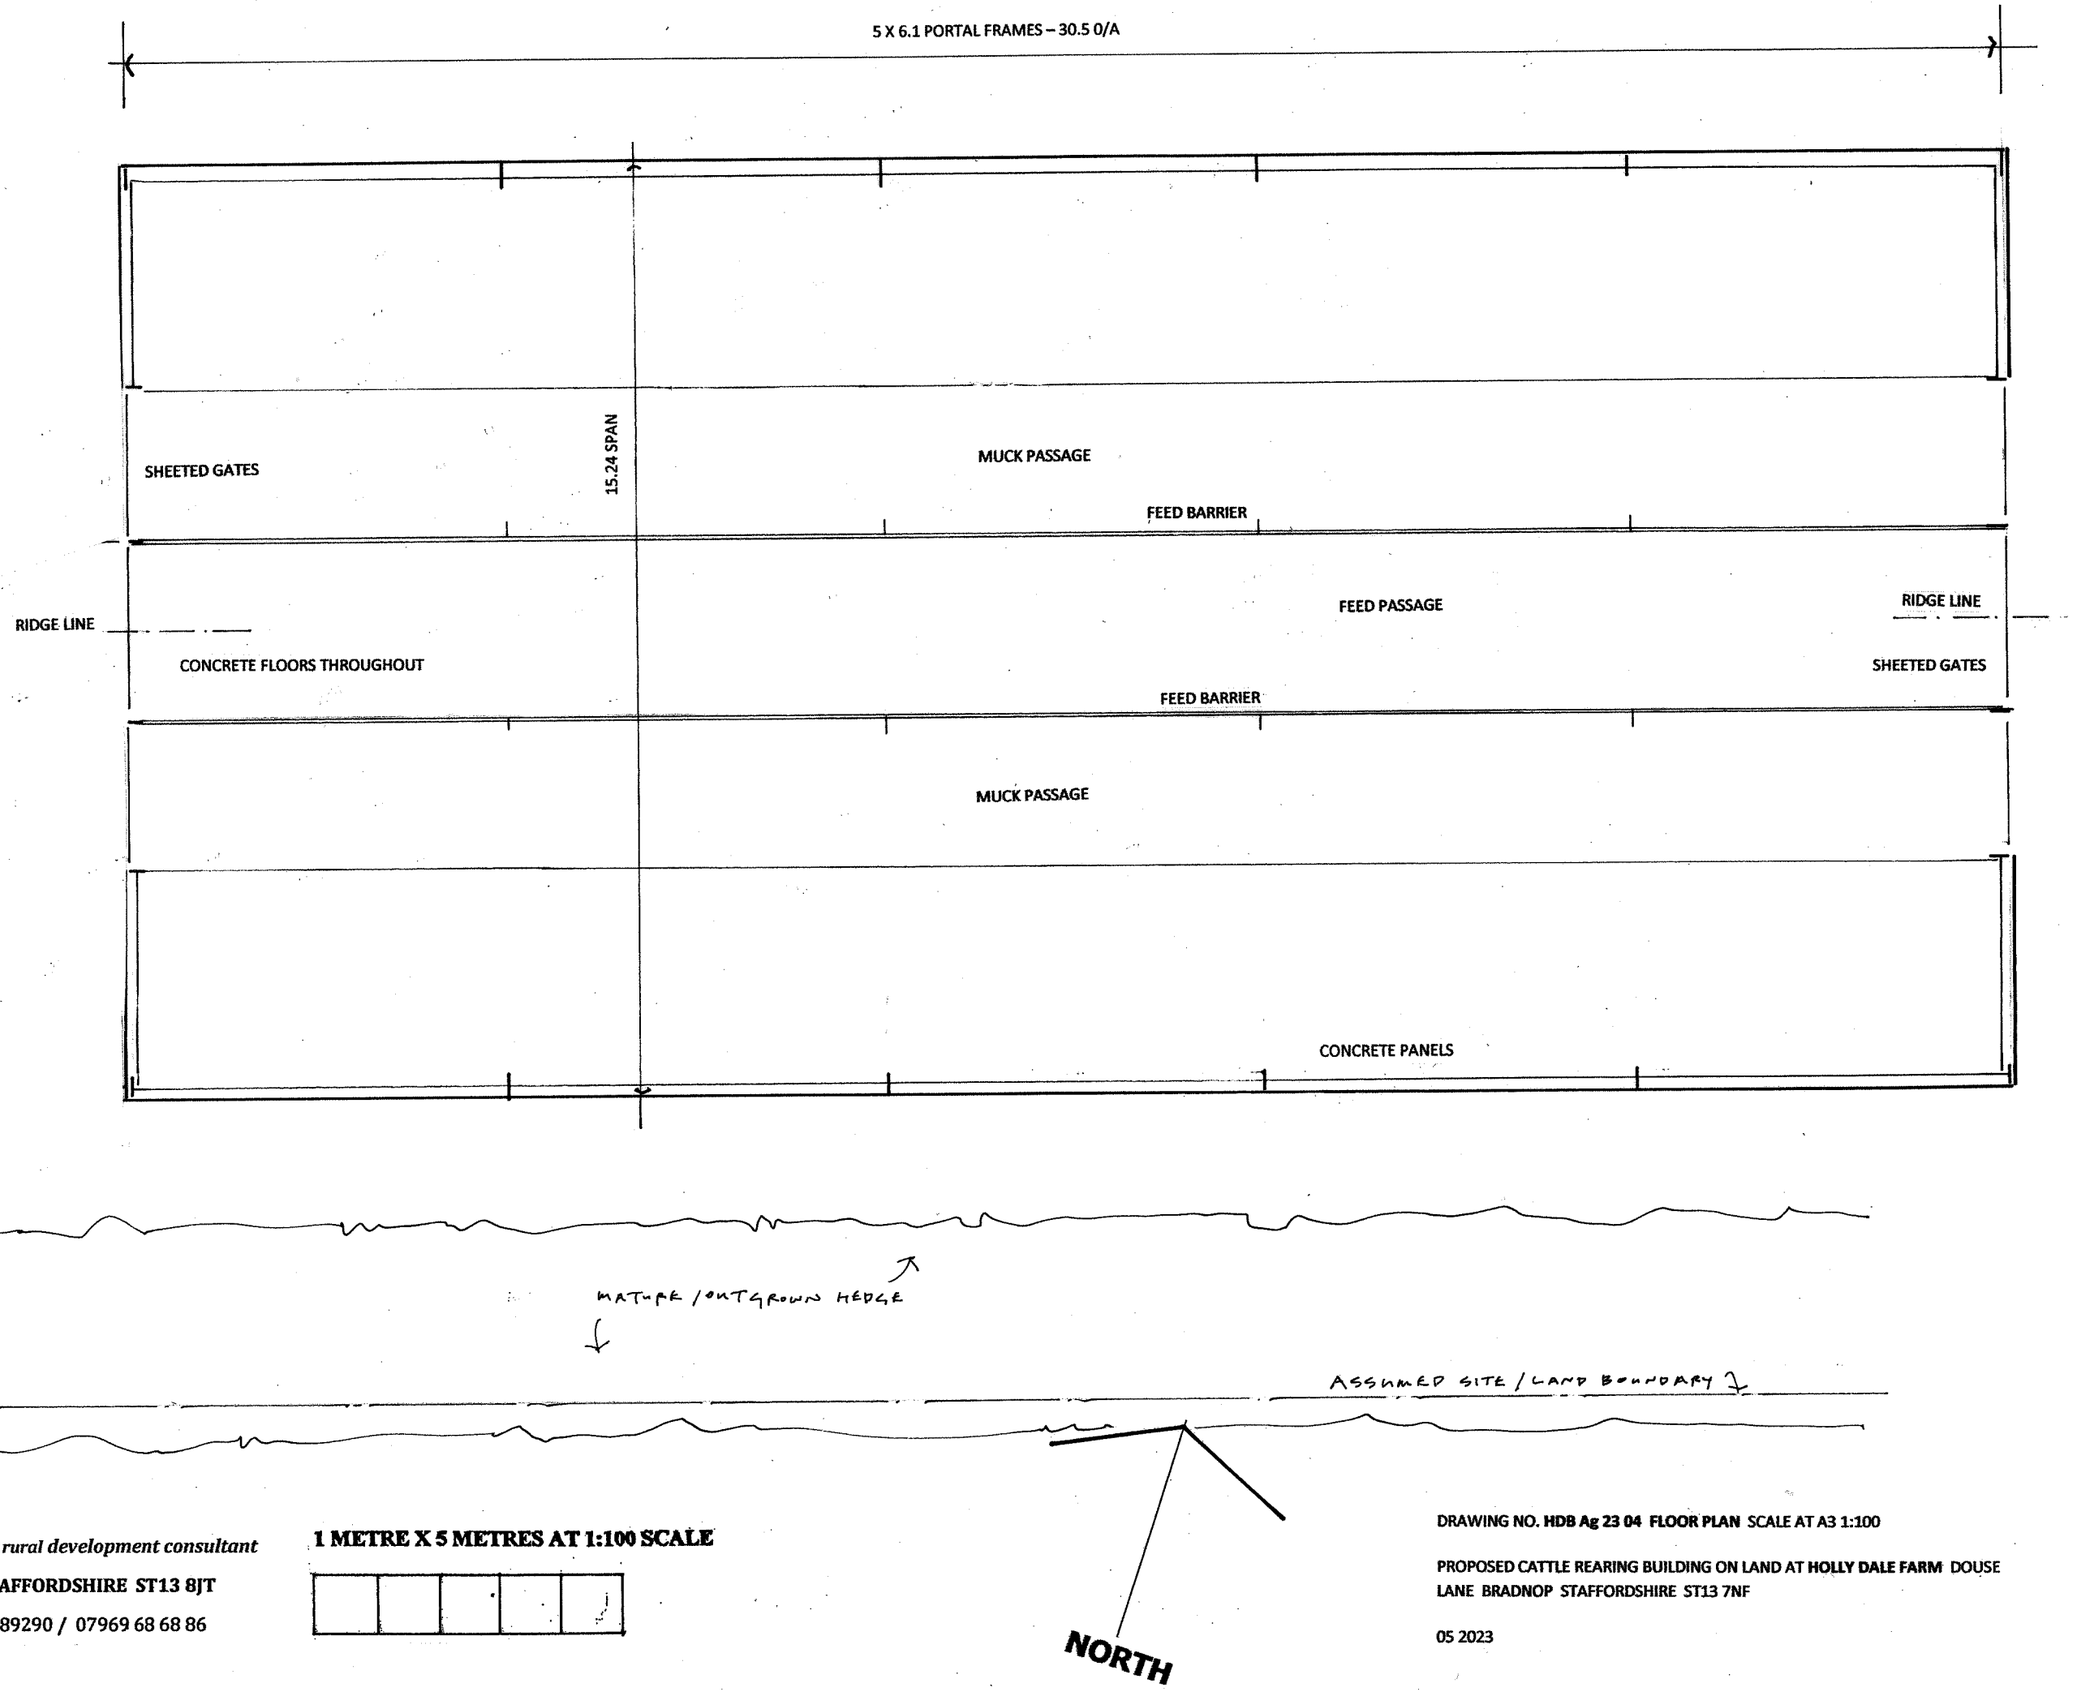


ROBert L FORD

private architectural practitioner and rural development consultant

PARKSIDE PARK ROAD LEEK STAFFORDSHIRE ST13 8JT

roblford@phonecoop.coop 01538 389290 / 07969 68 68 86

1 METRE X 5 METRES AT 1:100 SCALE

DRAWING NO. **HDB Ag 23 04 FLOOR PLAN** SCALE AT A3 1:100

PROPOSED CATTLE REARING BUILDING ON LAND AT **HOLLY DALE FARM** DOUSE LANE BRADNOP STAFFORDSHIRE ST13 7NF

05 2023