location plans scales 1.500 and 1.1250 A3 format pdf

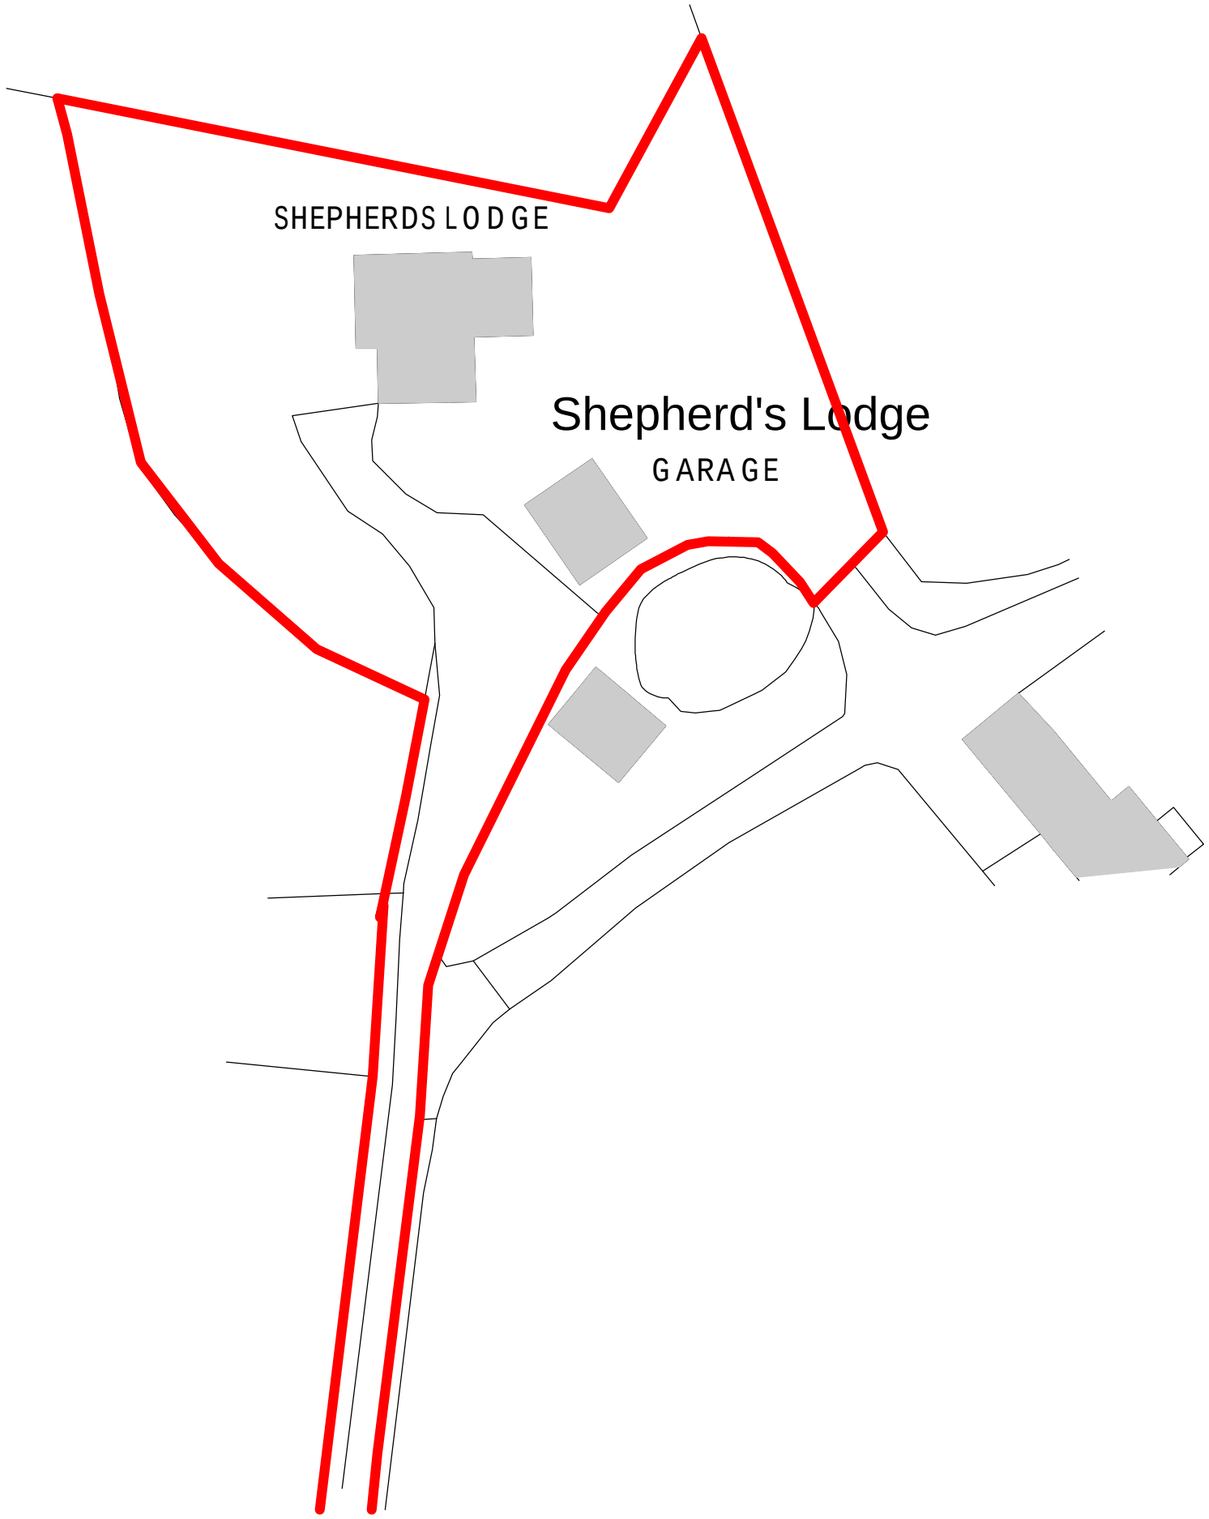

500 LOCATION

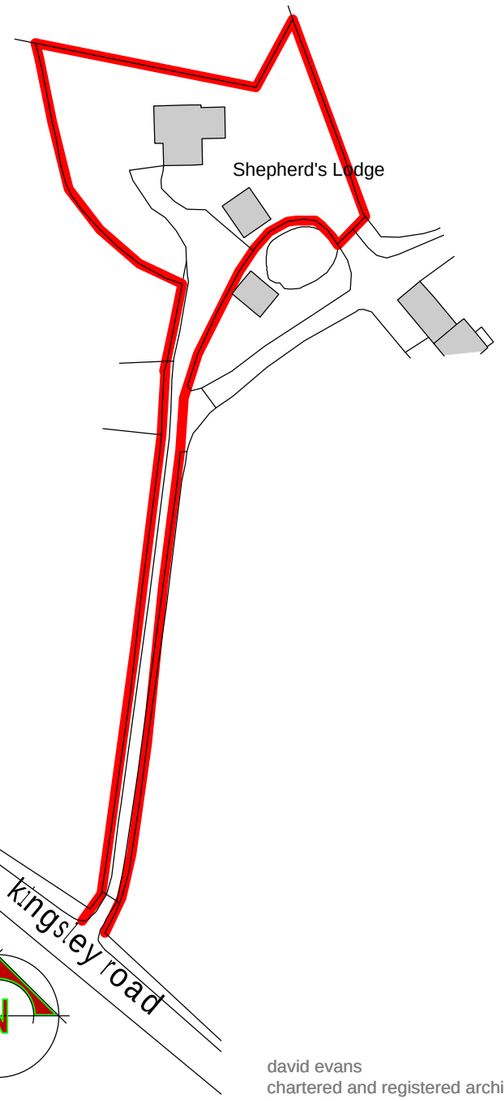

1250 LOCATION

Ordnance Survey, (c) Crown Copyright 2023. All rights reserved. Licence number 100022432

PROPOSED ALTERATIONS SHEPHERDS LODGE CELLARHEAD

david evans
chartered and registered architect
e mail david@deparchitects.net

client MR AND MRS SILK
dwrg no DS/SL/2023/1
project SHEPHERDS LODGE CELLARHEAD
amendments
a
date MARCH 2023

David Evans Practice, No 9 Church Farm Mews Acton Nantwich CW5 8FT
Tel: 01270 624542 Mobile 07879892868