"Copyright in this drawing remains with the designer. Responsibility is not accepted for errors made by others in scaling from this drawing. All construction information should be taken from figured dimensions only. Check all dimensions on site. In case of any discrepancy, refer query to the designer."

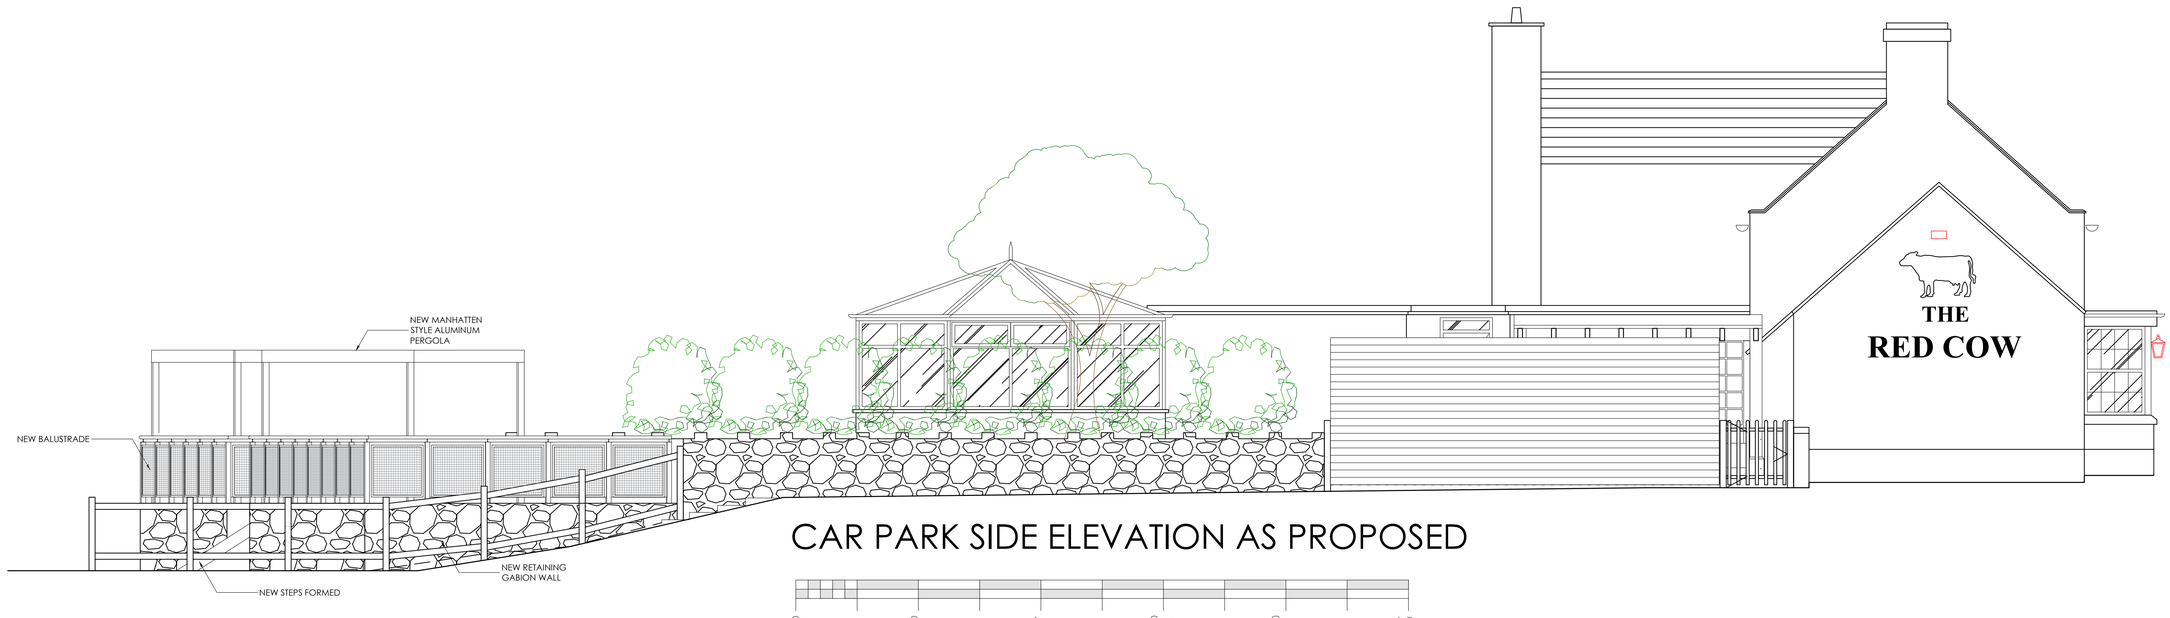

CAR PARK SIDE ELEVATION AS PROPOSED

0 2m 4m 6m 8m 10m

SCALE

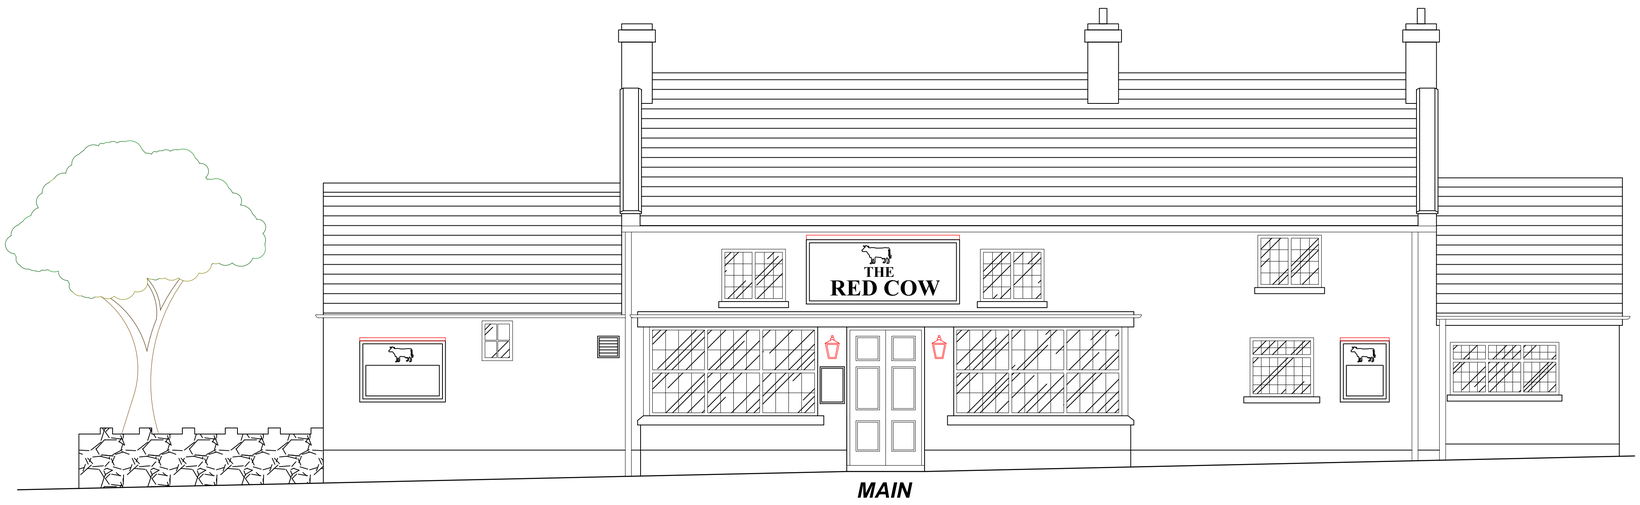

FRONT ELEVATION AS PROPOSED

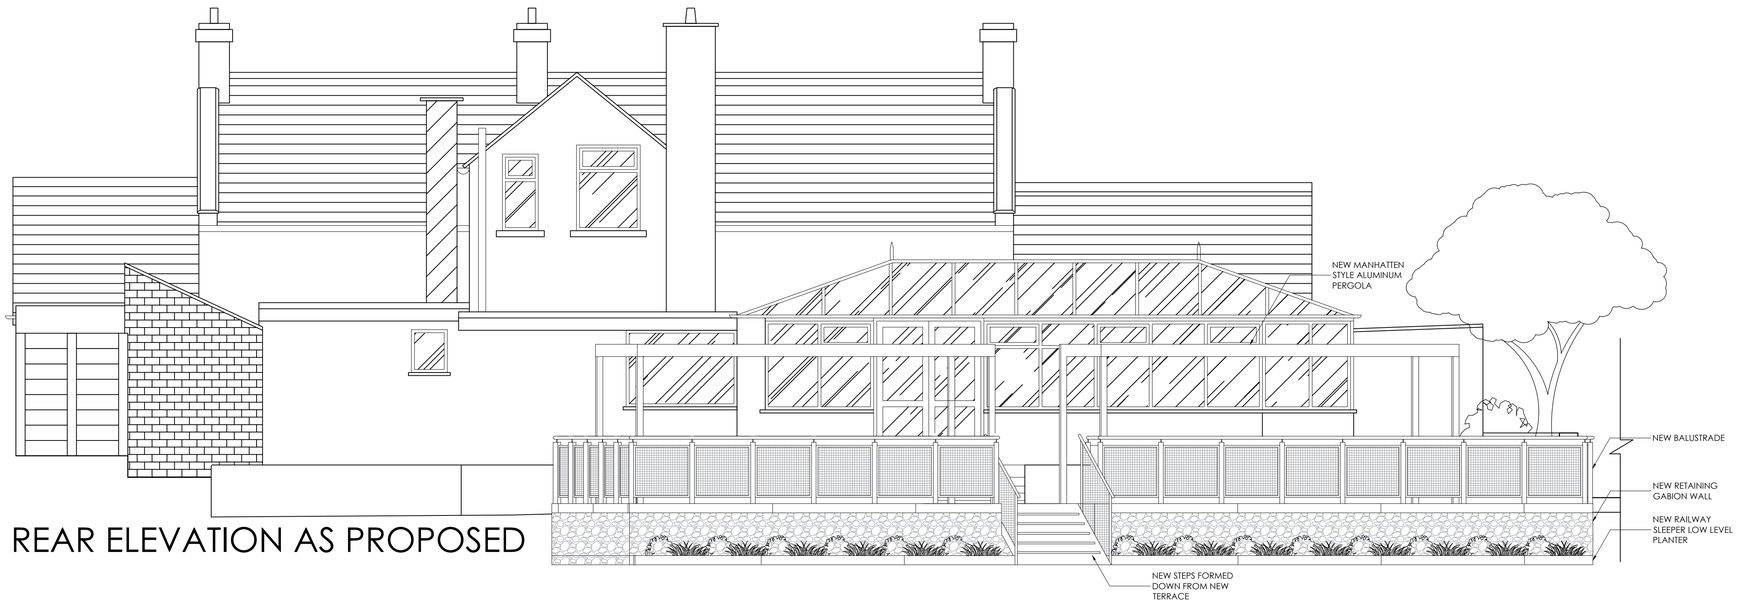

REAR ELEVATION AS PROPOSED

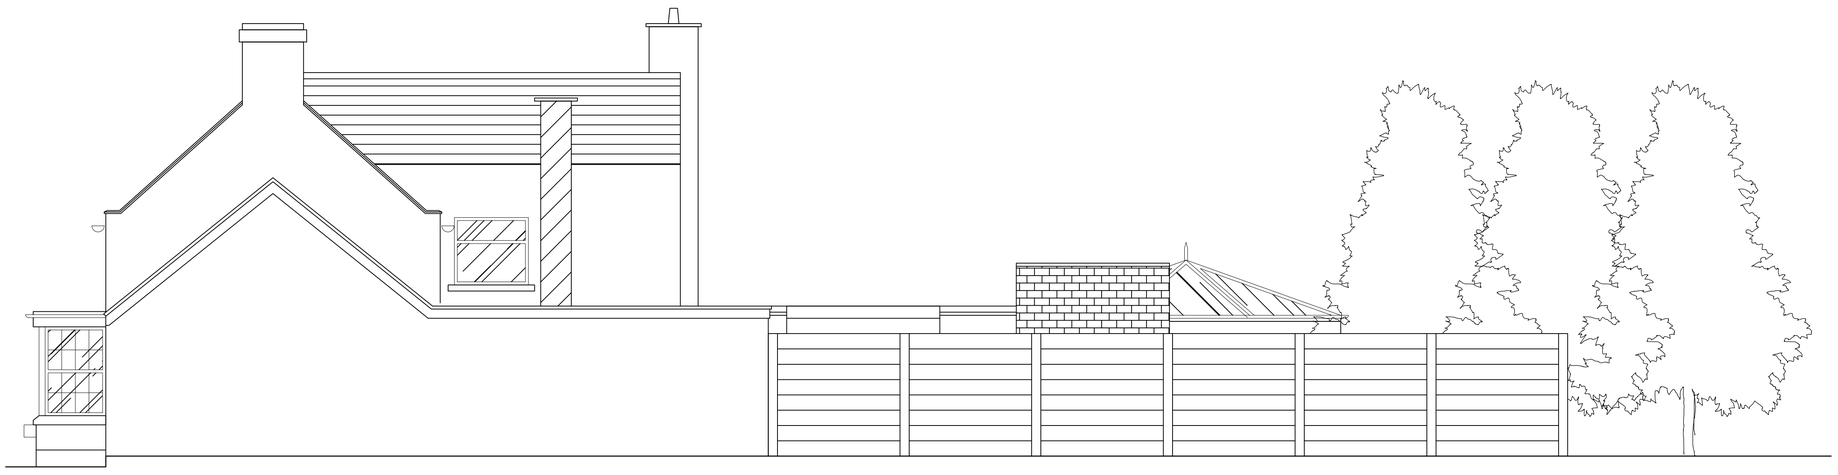

SIDE ELEVATION AS EXISTING

Rev	Description	By	Date
-	-	-	-

INVENTIVE DESIGN ASSOCIATES
ARCHITECTURE & INTERIOR DESIGN

57 Station Road, Cheadle Hulme
Stockport, Greater Manchester SK8 7AA
Company Reg No: 9251414

0161 428 0310
office@inventiveda.com
www.inventiveda.com
@inventiveda

RED COW
ASH BANK ROAD, WERRINGTON
STOKE-ON-TRENT, ST9 0DT *for Star Pubs & Bars*
ELEVATIONS AS PROPOSED

DRAWN	JW	**DATE**	03-5-23	**DRAWING NO.** 2315-302
SCALE	1:50@A0	**REV.**	-	