


PROPOSED FRONT ELEVATION.

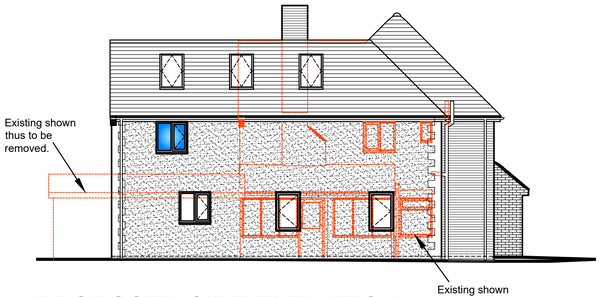


PROPOSED SIDE ELEVATION.



PROPOSED REAR ELEVATION.



PROPOSED SIDE ELEVATION.

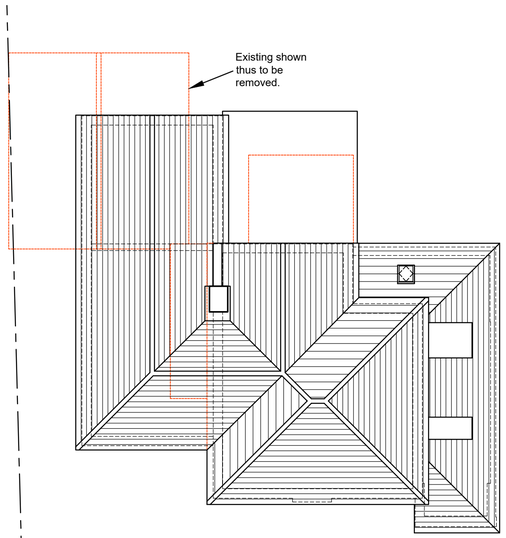


PROPOSED ROOF PLAN.




PROPOSED LOCATION PLAN.


SCALE 1 : 1250

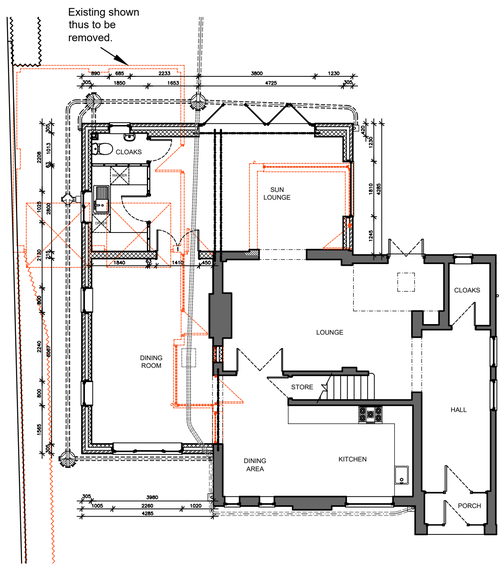

PROPOSED GROUND FLOOR LAYOUT PLAN.

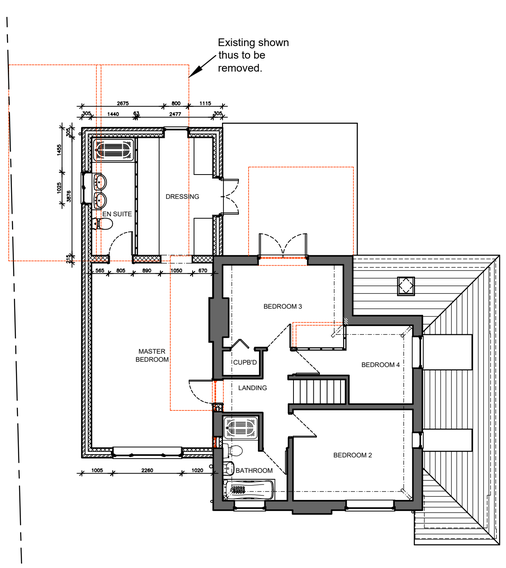

PROPOSED FIRST FLOOR LAYOUT PLAN.

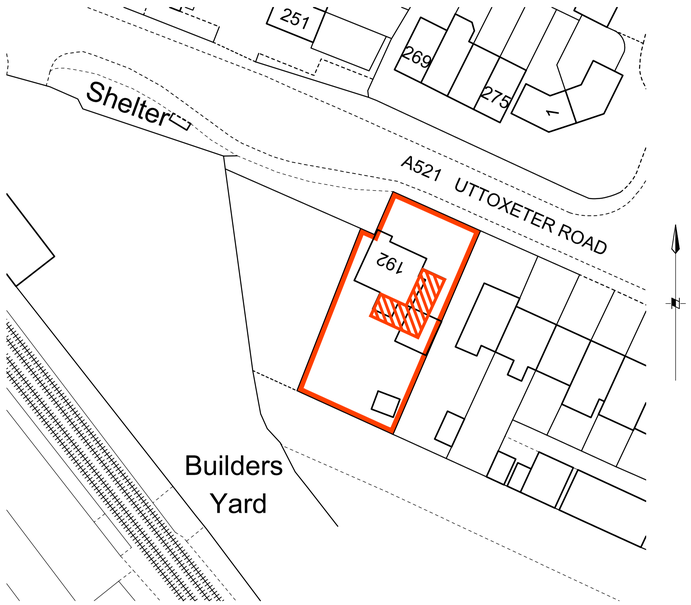

PROPOSED BLOCK PLAN.

SCALE 1 : 500

A. R. M. Designs is licensed to reproduce Ordnance Survey Plan information under Licence number 100057237.

SCALE 1:100

0m 2m 4m 6m 8m 10m
1m 3m 5m 7m 9m

SCALE 1:500

0m 20m 40m
10m 30m 50m

SCALE 1:1250

0m 20m 40m 60m 80m 100m
10m 30m 50m 70m 90m

General Notes

No.	Revision/Issue	Date

PROPOSED PLANNING

This drawing is copyright and should not be reproduced without permission.
All dimensions to be checked on site before work is commenced.

0m 1m 2m 3m 4m

A R M Designs
architectural services.
Arnold R. Middleton.
23, Kingsmead Road,
Lightwood,
Longton,
Stoke - on - Trent,
Staffs,
ST3 7BZ.
arnie.r.middleton@gmail.com
Tel:- 01782 321412
Mobile 07720 632641

Client
MR. A. WILSON.

Project Name and Address
PROPOSED TWO STOREY SIDE EXTENSION AND SINGLE STOREY REAR EXTENSION AT 192, UTTOXTER ROAD, BLYTHE BRIDGE, STOKE ON TRENT, STAFFORDSHIRE. ST11 9JR.

Title
PROPOSED GROUND AND FIRST FLOOR LAYOUT PLANS, ROOF PLAN, ELEVATIONS, BLOCK PLAN AND LOCATION PLAN.

Date	Scale
04th MAY 2023	1 : 100, 1 : 500 and 1 : 1250 @ A1
Drawing Number	**Revision**
A R M 2305/PL/01	